NOTE:
ADA COMPLIANT RAMPS, STAIRS, PLATFORMS, HANDRAILS AND GENERAL ACCESS TO THE BUILDING BY KTG ON SITE.

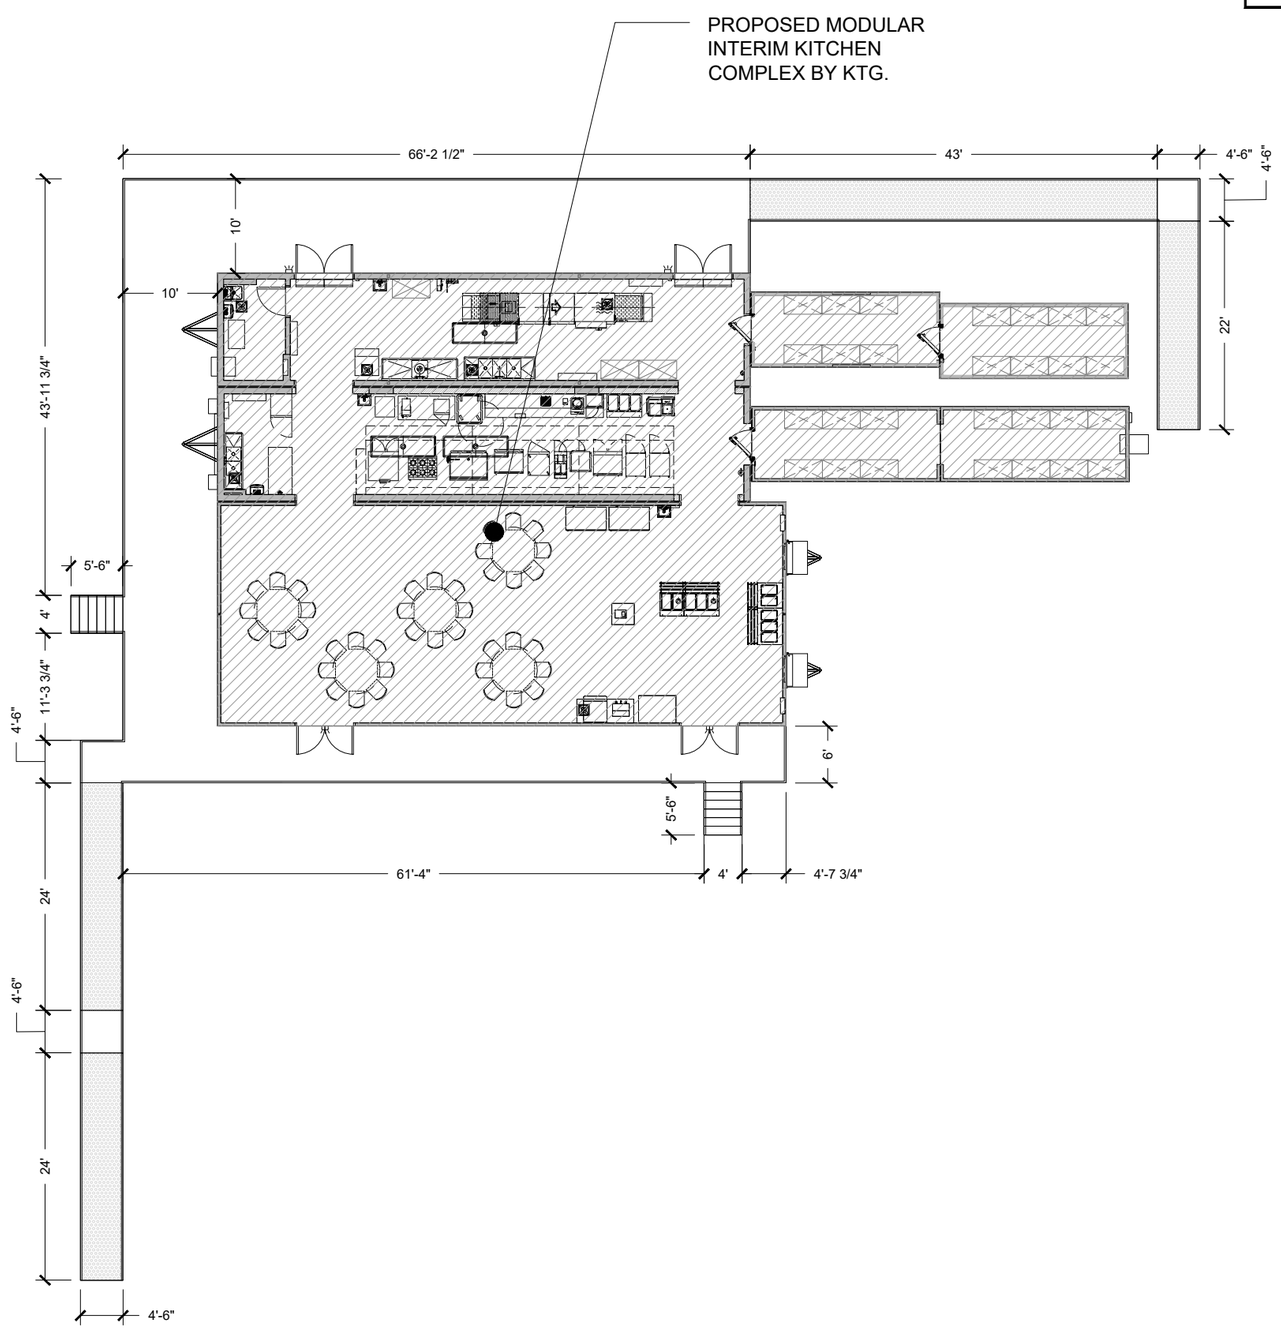

N

12/5/2025 8:22:17 AM

SUBMITTAL SET

KITCHENS TO GO by mobile modular
We Keep You Cooking!™

131 WEST JEFFERSON AVE.
SUITE 223
NAPERVILLE, IL. 60540
630-355-1660
www.kitchenstogo.com

THE DESIGN AND DETAILS DISCLOSED HEREIN ARE THE EXCLUSIVE PROPERTY OF KITCHENS TO GO BY MOBILE MODULAR, AND SHALL NOT BE COPIED OR REPRODUCED IN WHOLE OR IN PART WITHOUT THE PRIOR WRITTEN CONSENT OF KITCHENS TO GO BY MOBILE MODULAR. © KITCHENS TO GO BY MOBILE MODULAR.

FDBY LEE'S SUMMIT MEDICAL CENTER

2100 SE Blue Pkwy
Lee's Summit, MO 64063

REV.	DATE	DESCRIPTION	NAME

DELTA 1 | REV 1

Drawn By: MMS	Approved By: -
QUOTE NUMBER L24-050	UNIT NUMBER M820, M821, M681, M682

11x17 SCALE: 3/16"=1'-0"
22x34 SCALE: 3/8"=1'-0"

Ramps Stairs & Platforms Plan

Sheet
A-102