RELEASE FOR CONSTRUCTION
AS NOTED ON PLANS REVIEW
DEVELOPMENT SERVICES
LEE'S SUMMIT, MISSOURI
12/30/2025 10:21:52

Andrea Sessler
Digitally signed by Andrea Sessler
DN: CN=Andrea Sessler, OU=Development, OU=LS Users, DC=COLS, DC=LOC
Date: 2025.12.30 10:23:05-06'00'

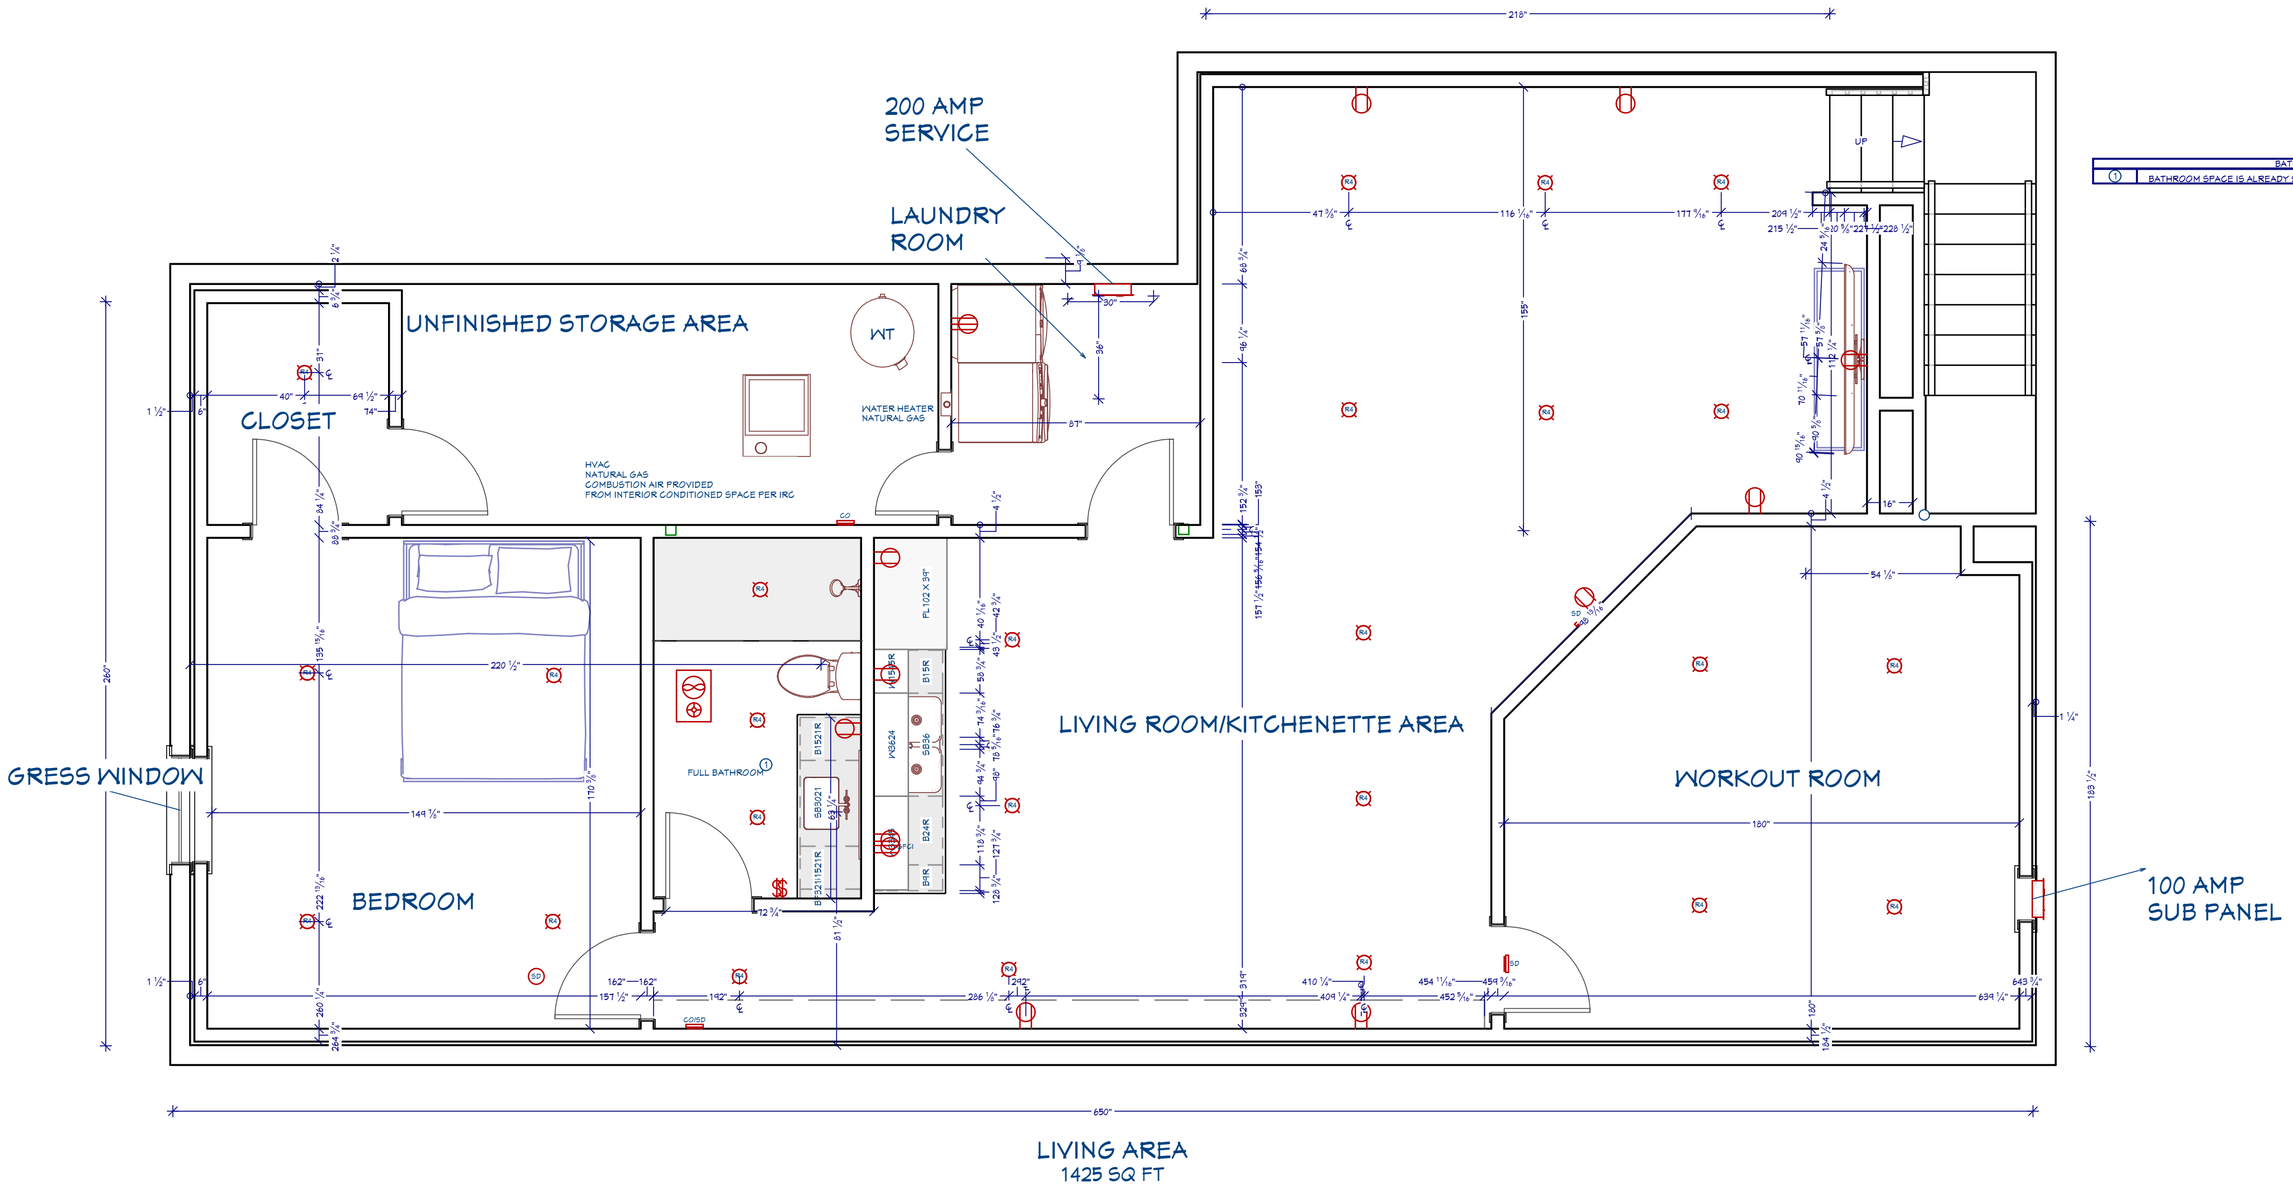

BATH NOTES SCHEDULE	
1	BATHROOM SPACE IS ALREADY STUBBED OUT. THESE POSITIONS WILL NOT BE CHANGED

LIVING AREA
1425 SQ FT