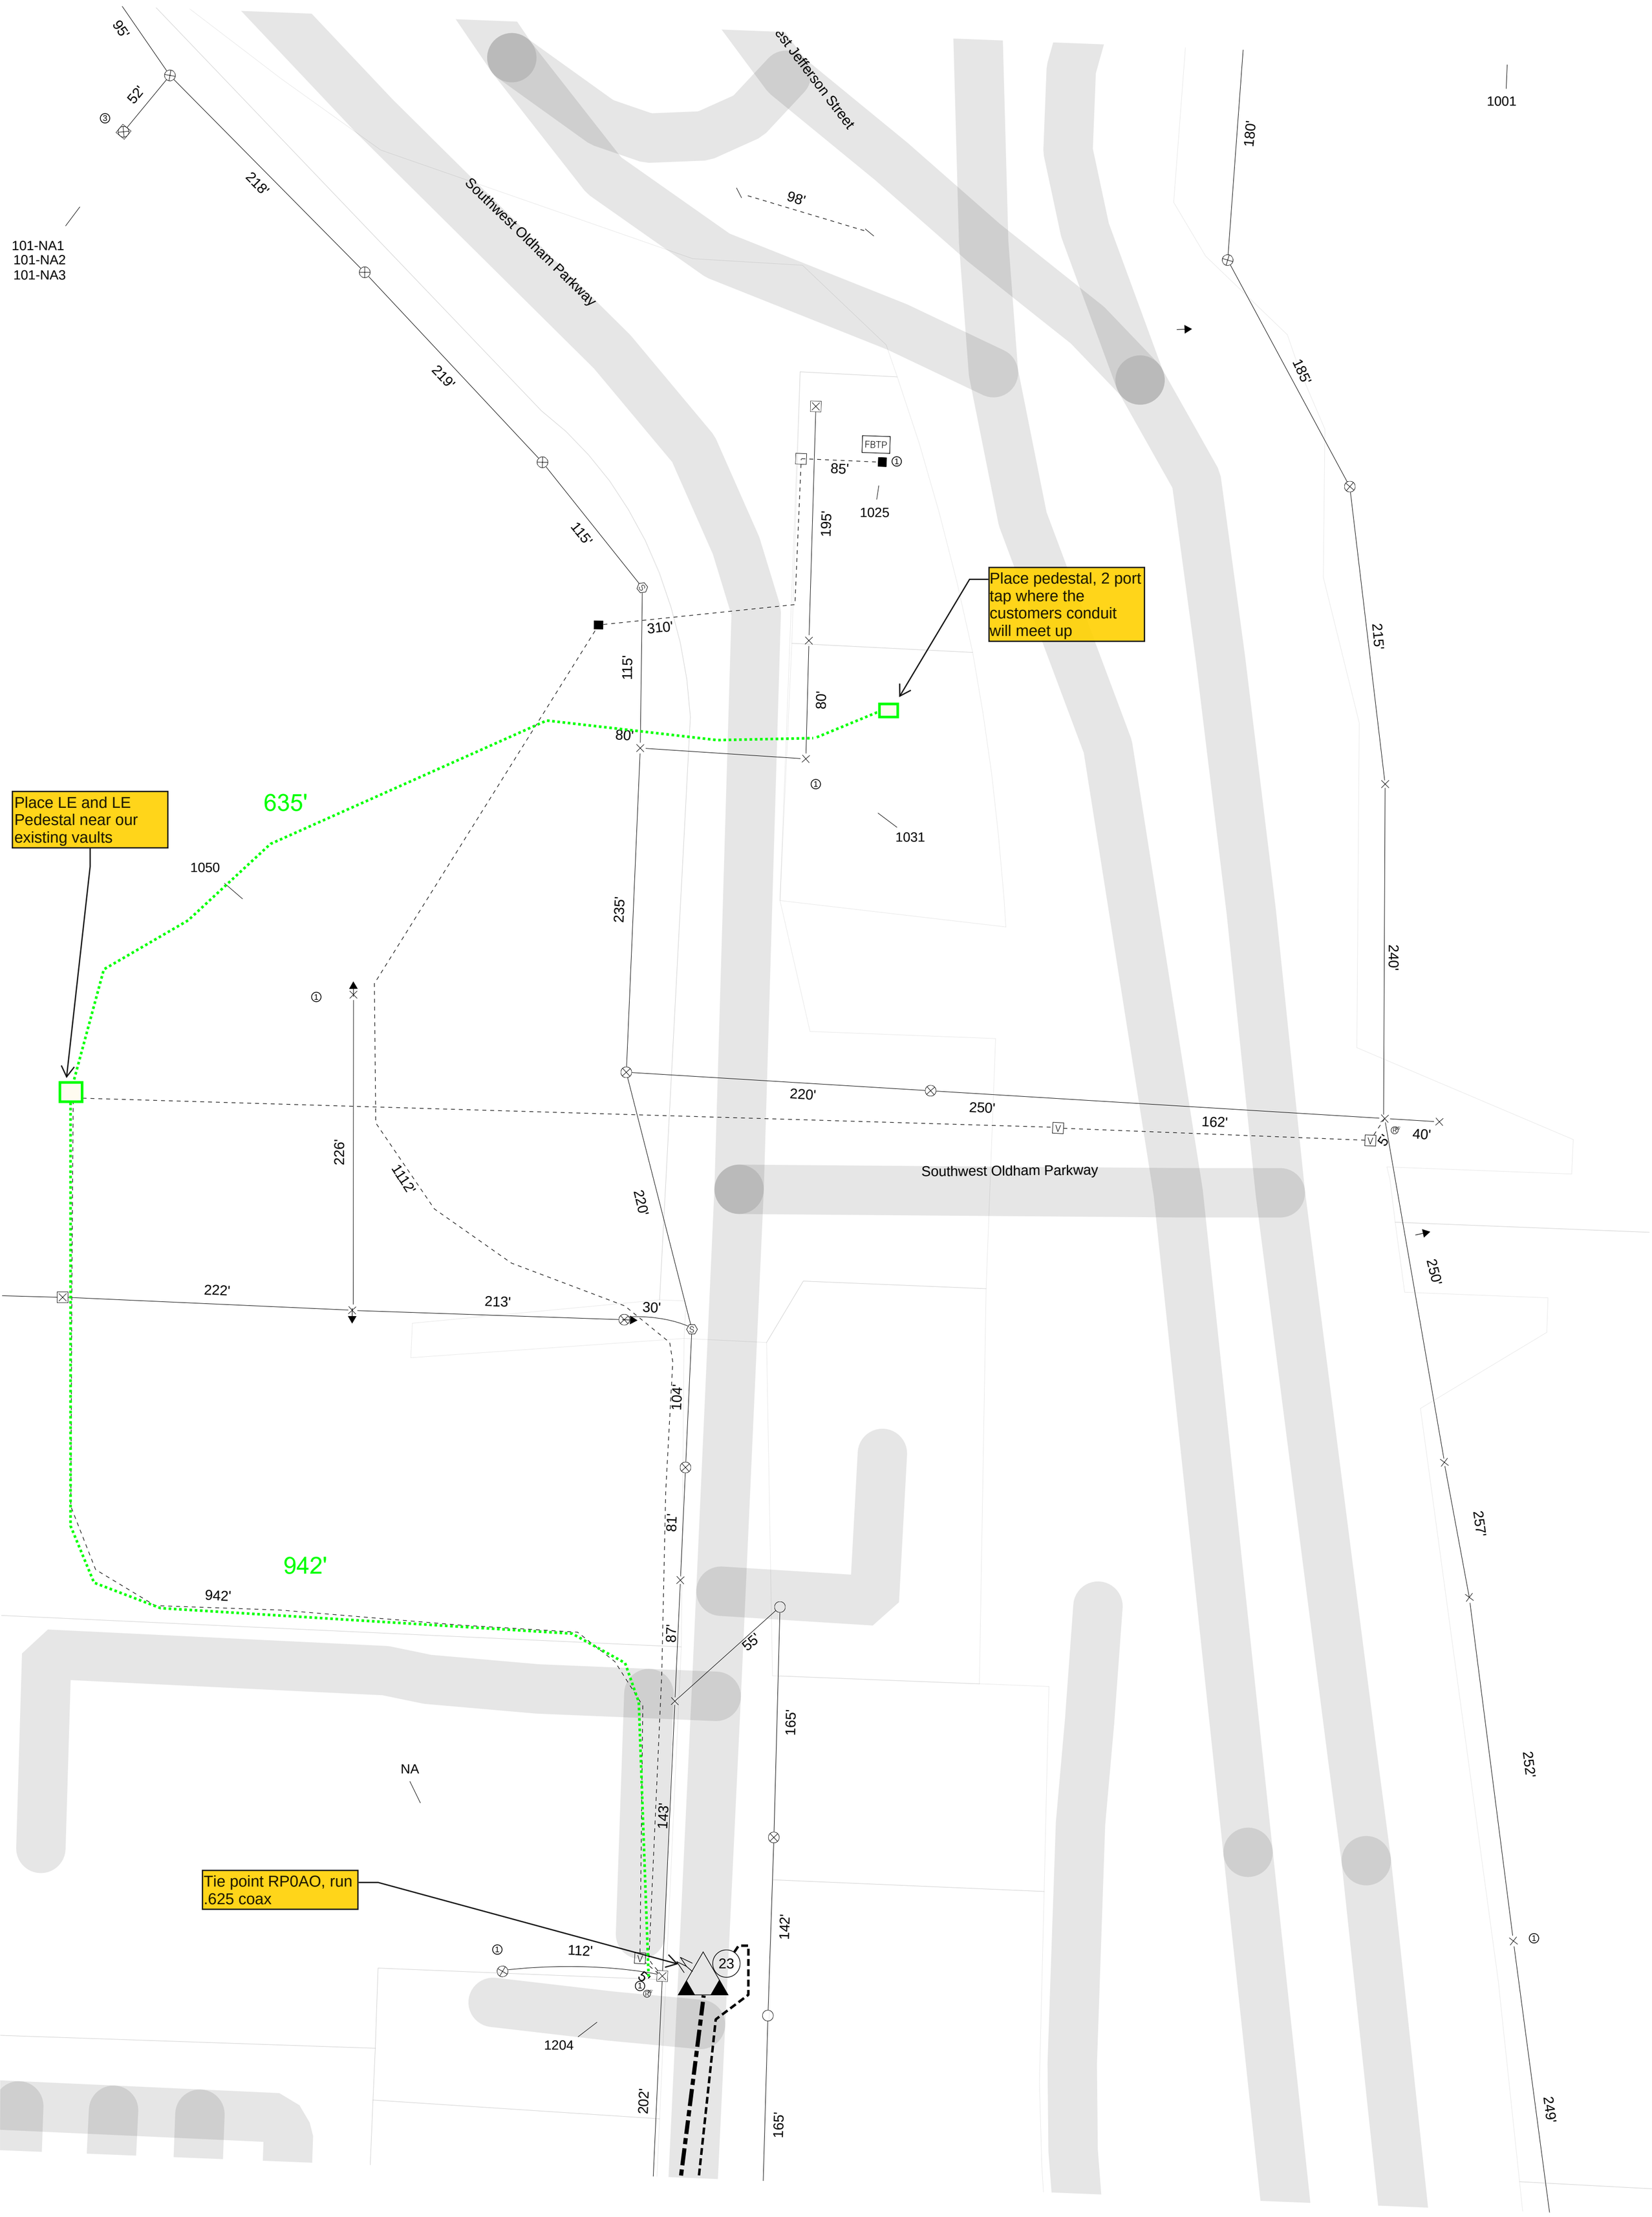
Southwest Oldham Parkway
Southwest Oldham Parkway
Place pedestal, 2 port tap where the customers conduit will meet up
Place LE and LE Pedestal near our existing vaults
Tie point RP0AO, run .625 coax
635'
942'
942'
FBTP
1001
1025
1031
1050
1204
101-NA1
101-NA2
101-NA3
NA
23