HANGER SCHEDULE	Quantity
LUS24	3
LUS26	16
HUS26	2
HHUS26-2	0
HGUS26-2	0
HGUS28-3	0
LTHJA26	0
TJC37	7
TJC57	0
HTS20	0

Triangle denotes the left end of the Truss as it appears on the Engineered Drawings provided.

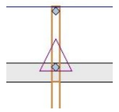

Unless otherwise specified by Engineer Of Record, Wheeler Lumber, LLC recommends an uplift connection at each bearing point per the following:

# of Uplift	Connector
0 - 495:	(1) H2.5A
495 - 990:	(2) H2.5A
990 - 1245:	(1) HTS20

Installation per Simpson Strong-Tie guidelines.

For Reactions greater than 1245#, refer to EOR.

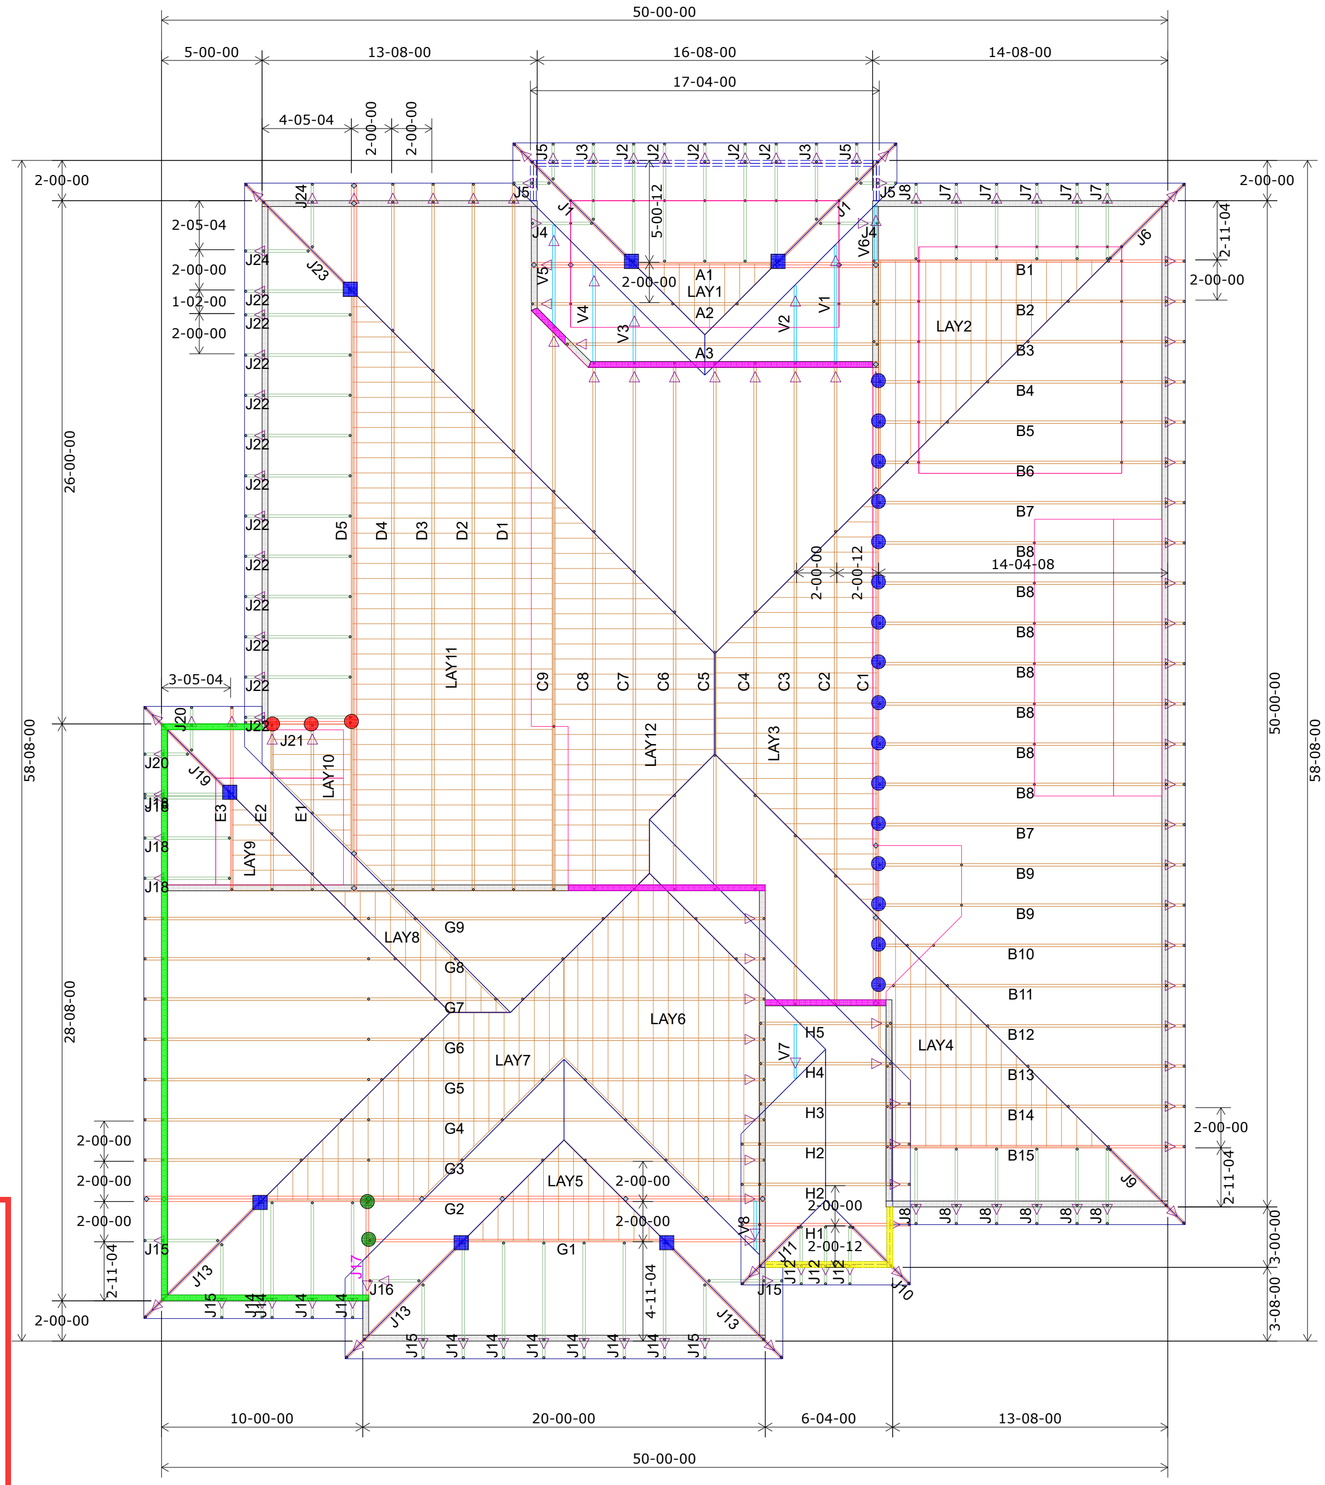
50-00-00
5-00-00
13-08-00
16-08-00
14-08-00
17-04-00
4-05-04
2-00-00
2-00-00
2-05-04
2-00-00
1-02-00
2-00-00
26-00-00
58-08-00
28-08-00
3-05-04
2-11-04
2-00-00
2-00-00
2-00-00