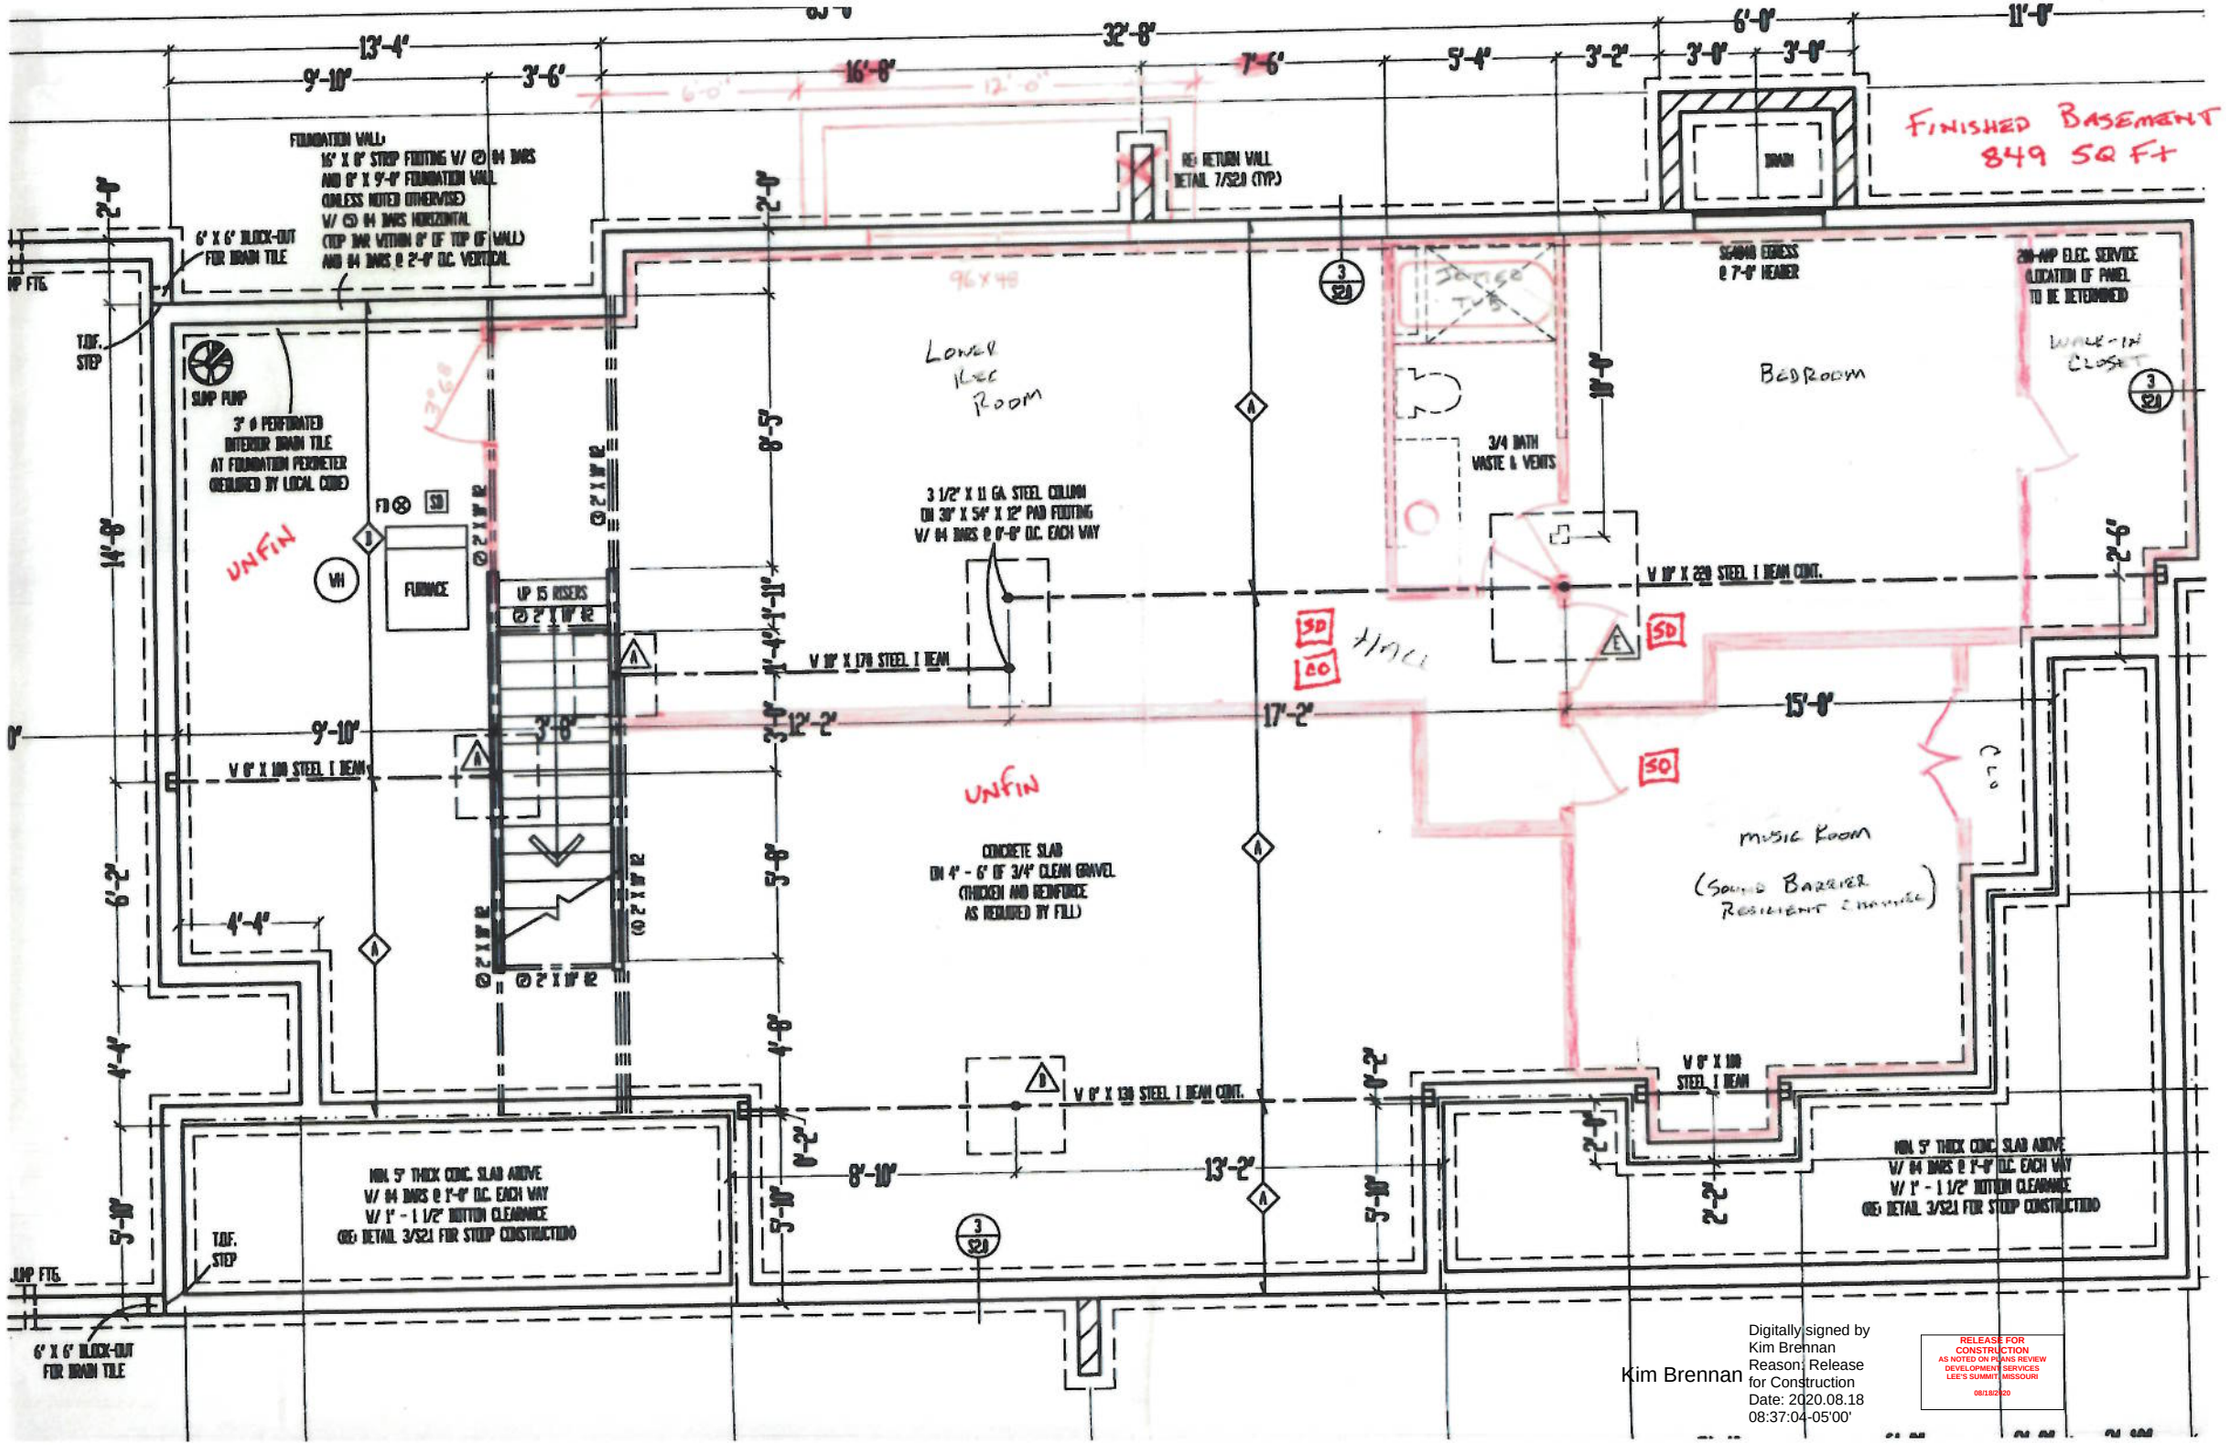

Kim Brennan

Digitally signed by Kim Brennan
Reason: Release for Construction
Date: 2020.08.18 08:37:04-05'00'

RELEASE FOR CONSTRUCTION
AS NOTED ON PLANS REVIEW
DEVELOPMENT SERVICES
LEE'S SUMMIT, MISSOURI
08/18/2020