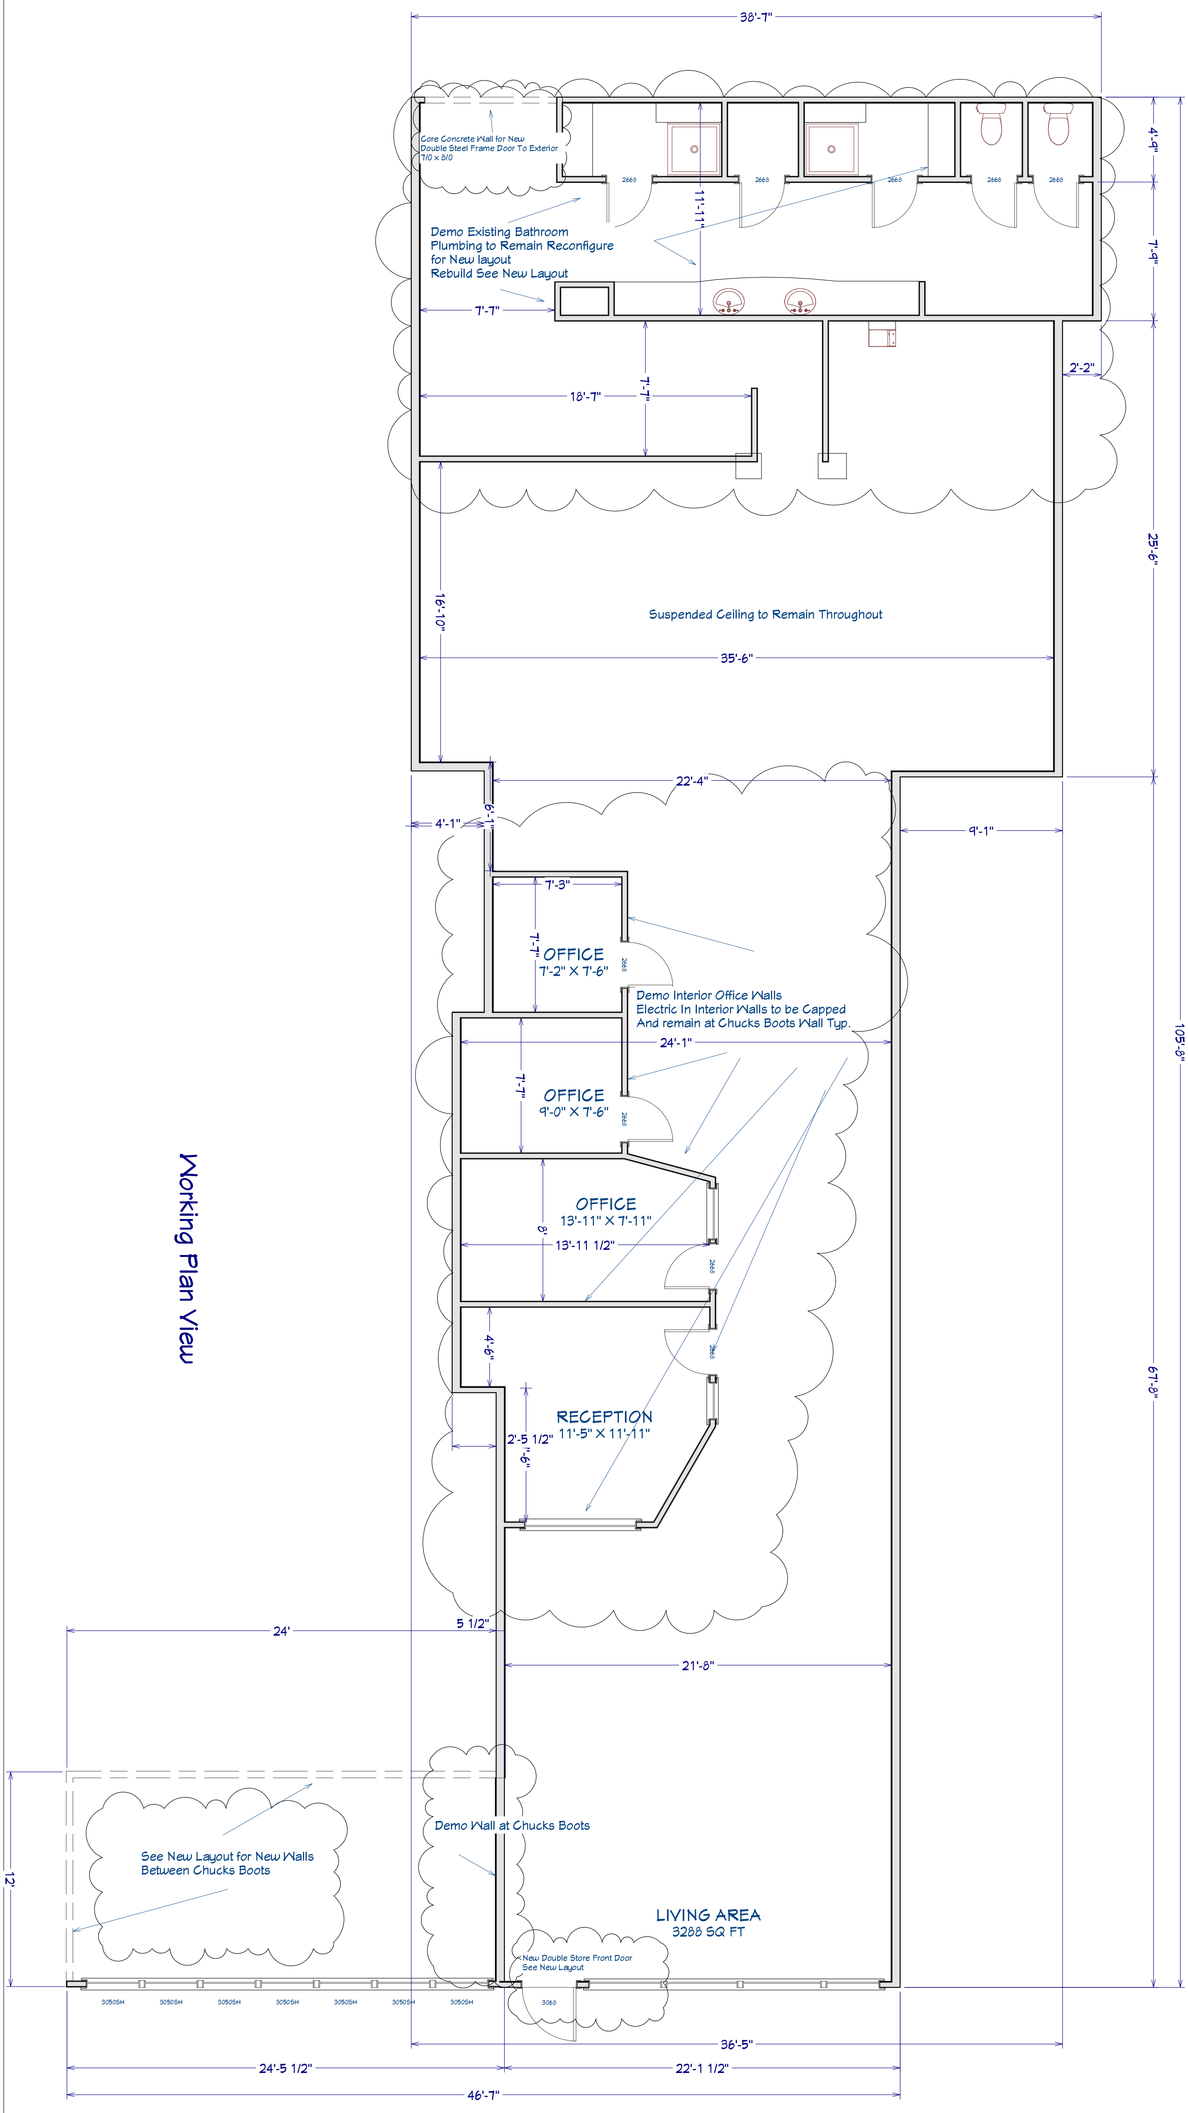

5	SHEET:		SCALE:	11/11/2020	DATE:	DRAWINGS PROVIDED BY: OnPoint Home Design & Contracting LLC, Archie, MO, 64725	1st Floor Plan

American BBQ Store
340 SW Blue Pkwy
Lees Summit, MO, 64086

REVISION TABLE

NUMBER	DATE	REVISED BY	DESCRIPTION