CONSTRUCTION STAKE PLOT PLAN

ORDERED BY: TRUMARK HOMES
DESCRIPTION: LOT 78, WOODSIDE RIDGE 1ST PLAT, IN LEE'S SUMMIT, MO

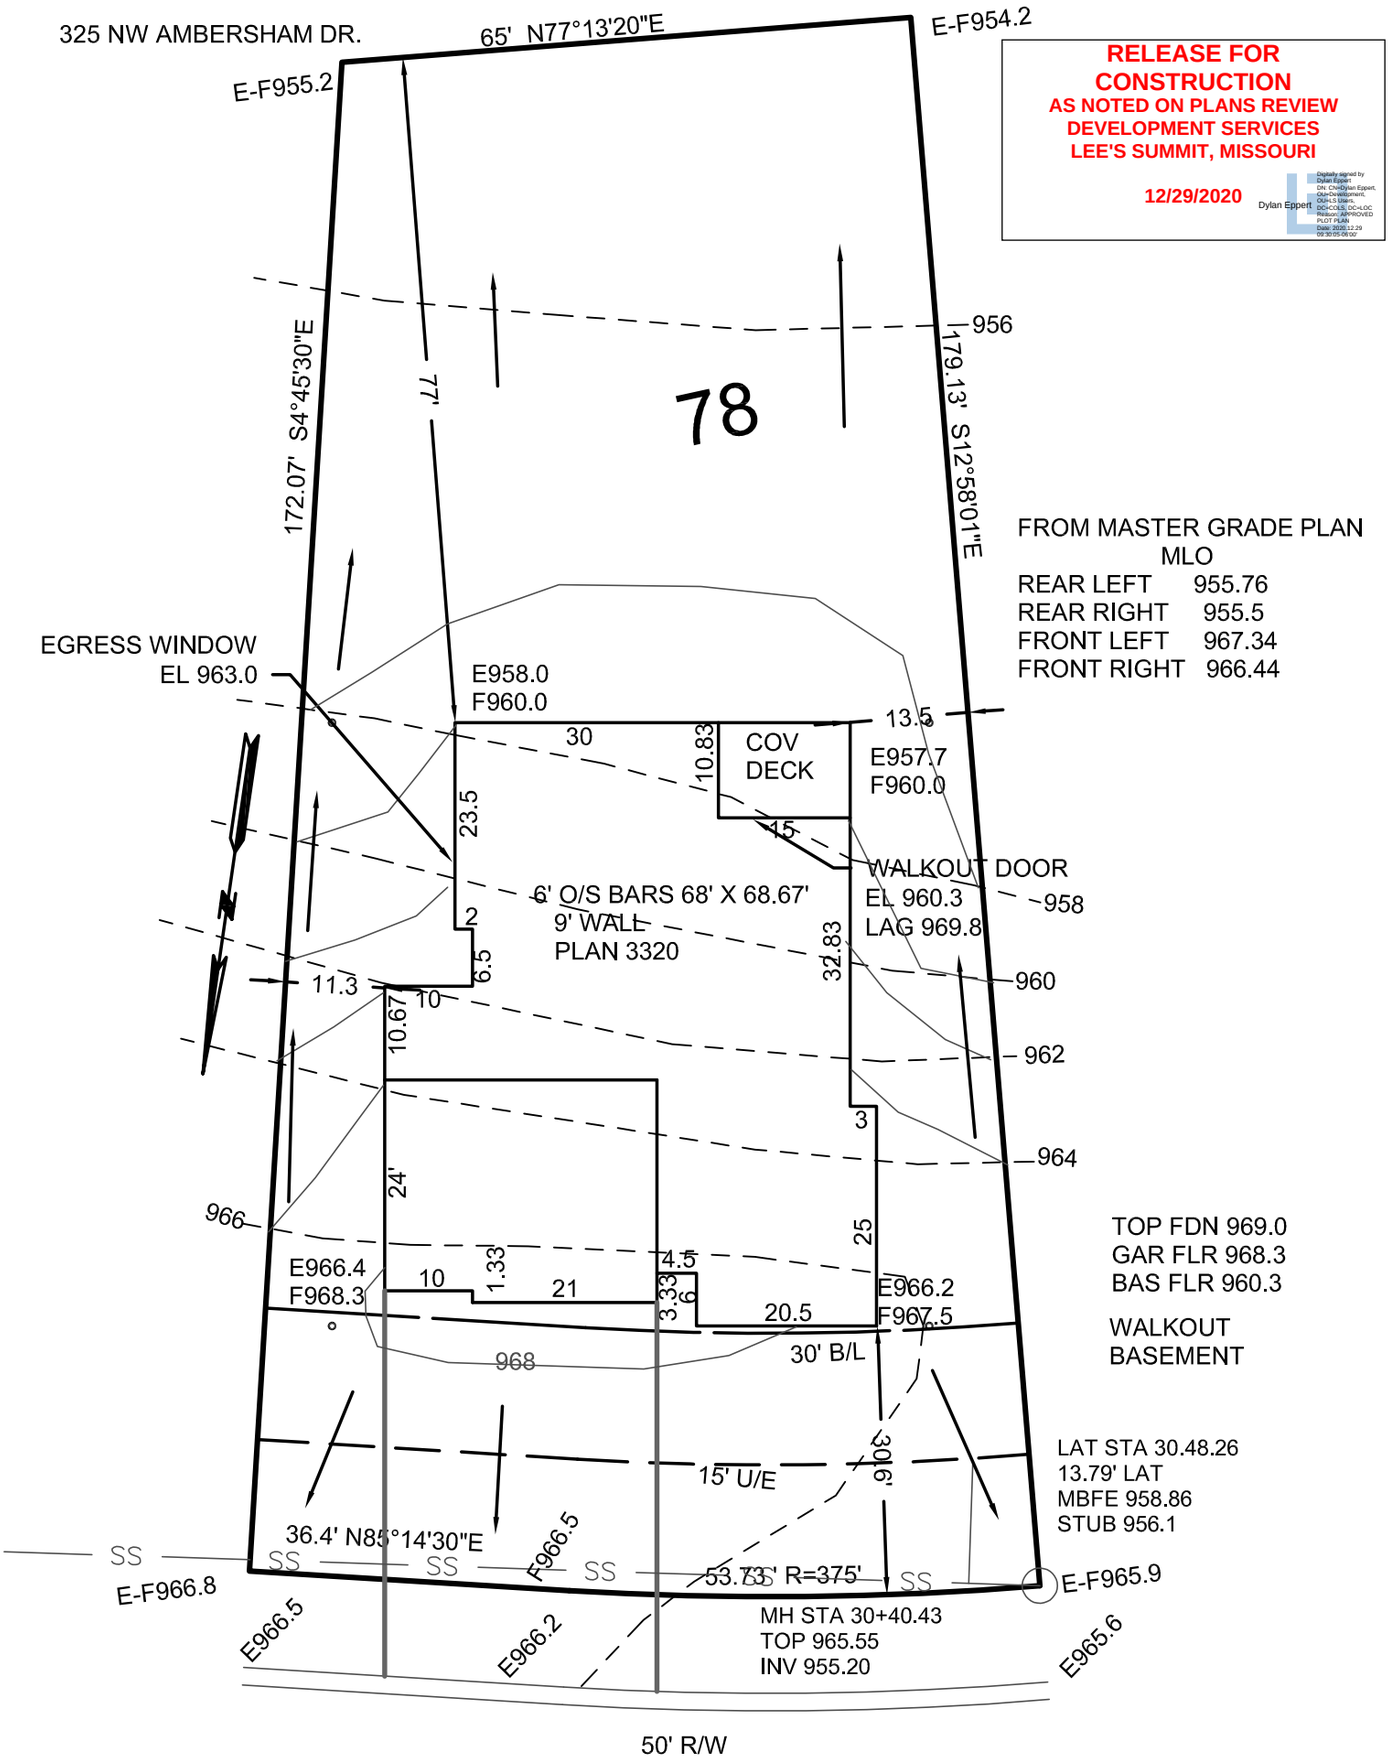

NW AMBERSHAM DRIVE

→ = DRAINAGE PATTERN

STATE OF MISSOURI
LEE N. BODENHEIMER
NUMBER LS-2114
REGISTERED LAND SURVEYOR
12-11-2020

CONSTRUCTION ENGINEERING SERVICES, INC.
16810-C East 40 Highway
Independence, MO 64055
(816)478-2323
lee@engineeringkc.com

SCALE: 1"=20'
DATE: 12-07-2020
JOB NO: 17461

LEE BODENHEIMER, L.S.
Land Surveyor