RELEASE FOR CONSTRUCTION
AS NOTED FOR PLAN REVIEW
DEVELOPMENT SERVICES
LEE'S SUMMIT, MISSOURI
11/09/2021

Brandon Kalwei

Digitally signed by Brandon Kalwei
DN: CN=Brandon Kalwei, OU=Development, OU=LS Users, DC=DDLS, DC=LOC
Date: 2021.11.09 14:25:30-06'00'

This approval is issued in reliance upon informa
issued pursuant to this approval may be suspen
in error, or on the basis of incorrect information
regulation. Approved plans shall not be changed
The issuance or granting of a permit or approval
for, or an approval of, any violation of any of the p
Summit, Missouri

APPROVED
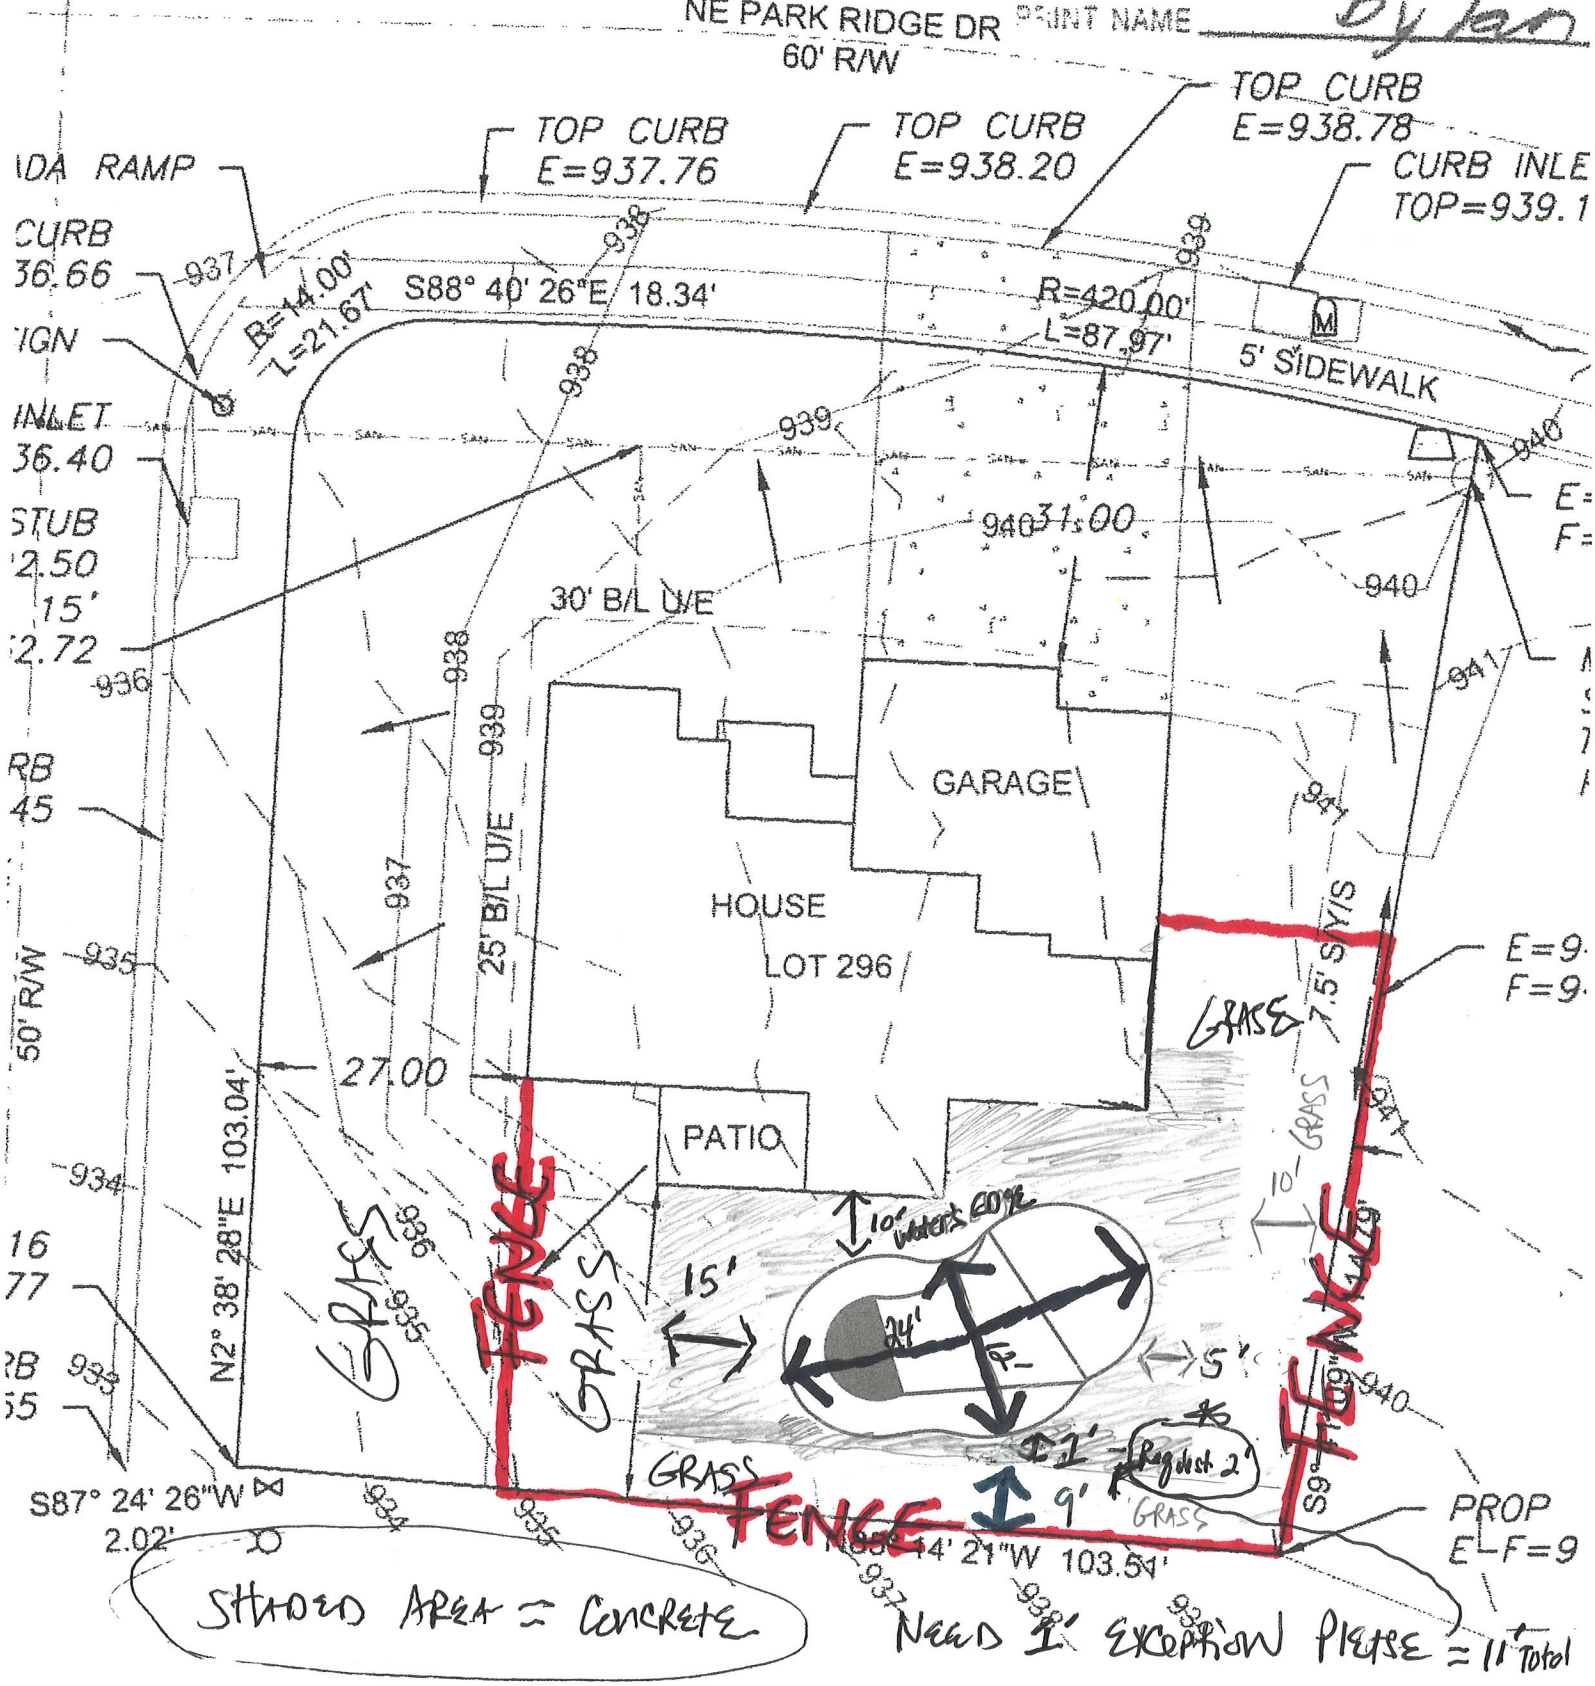
PRINT NAME Dylan