ASSY	ITEM	QTY	GRADE	LENGTH	ASSEMBLY OR ITEM DESCRIPTION	NOTES
-	-	-	-	-	-	-

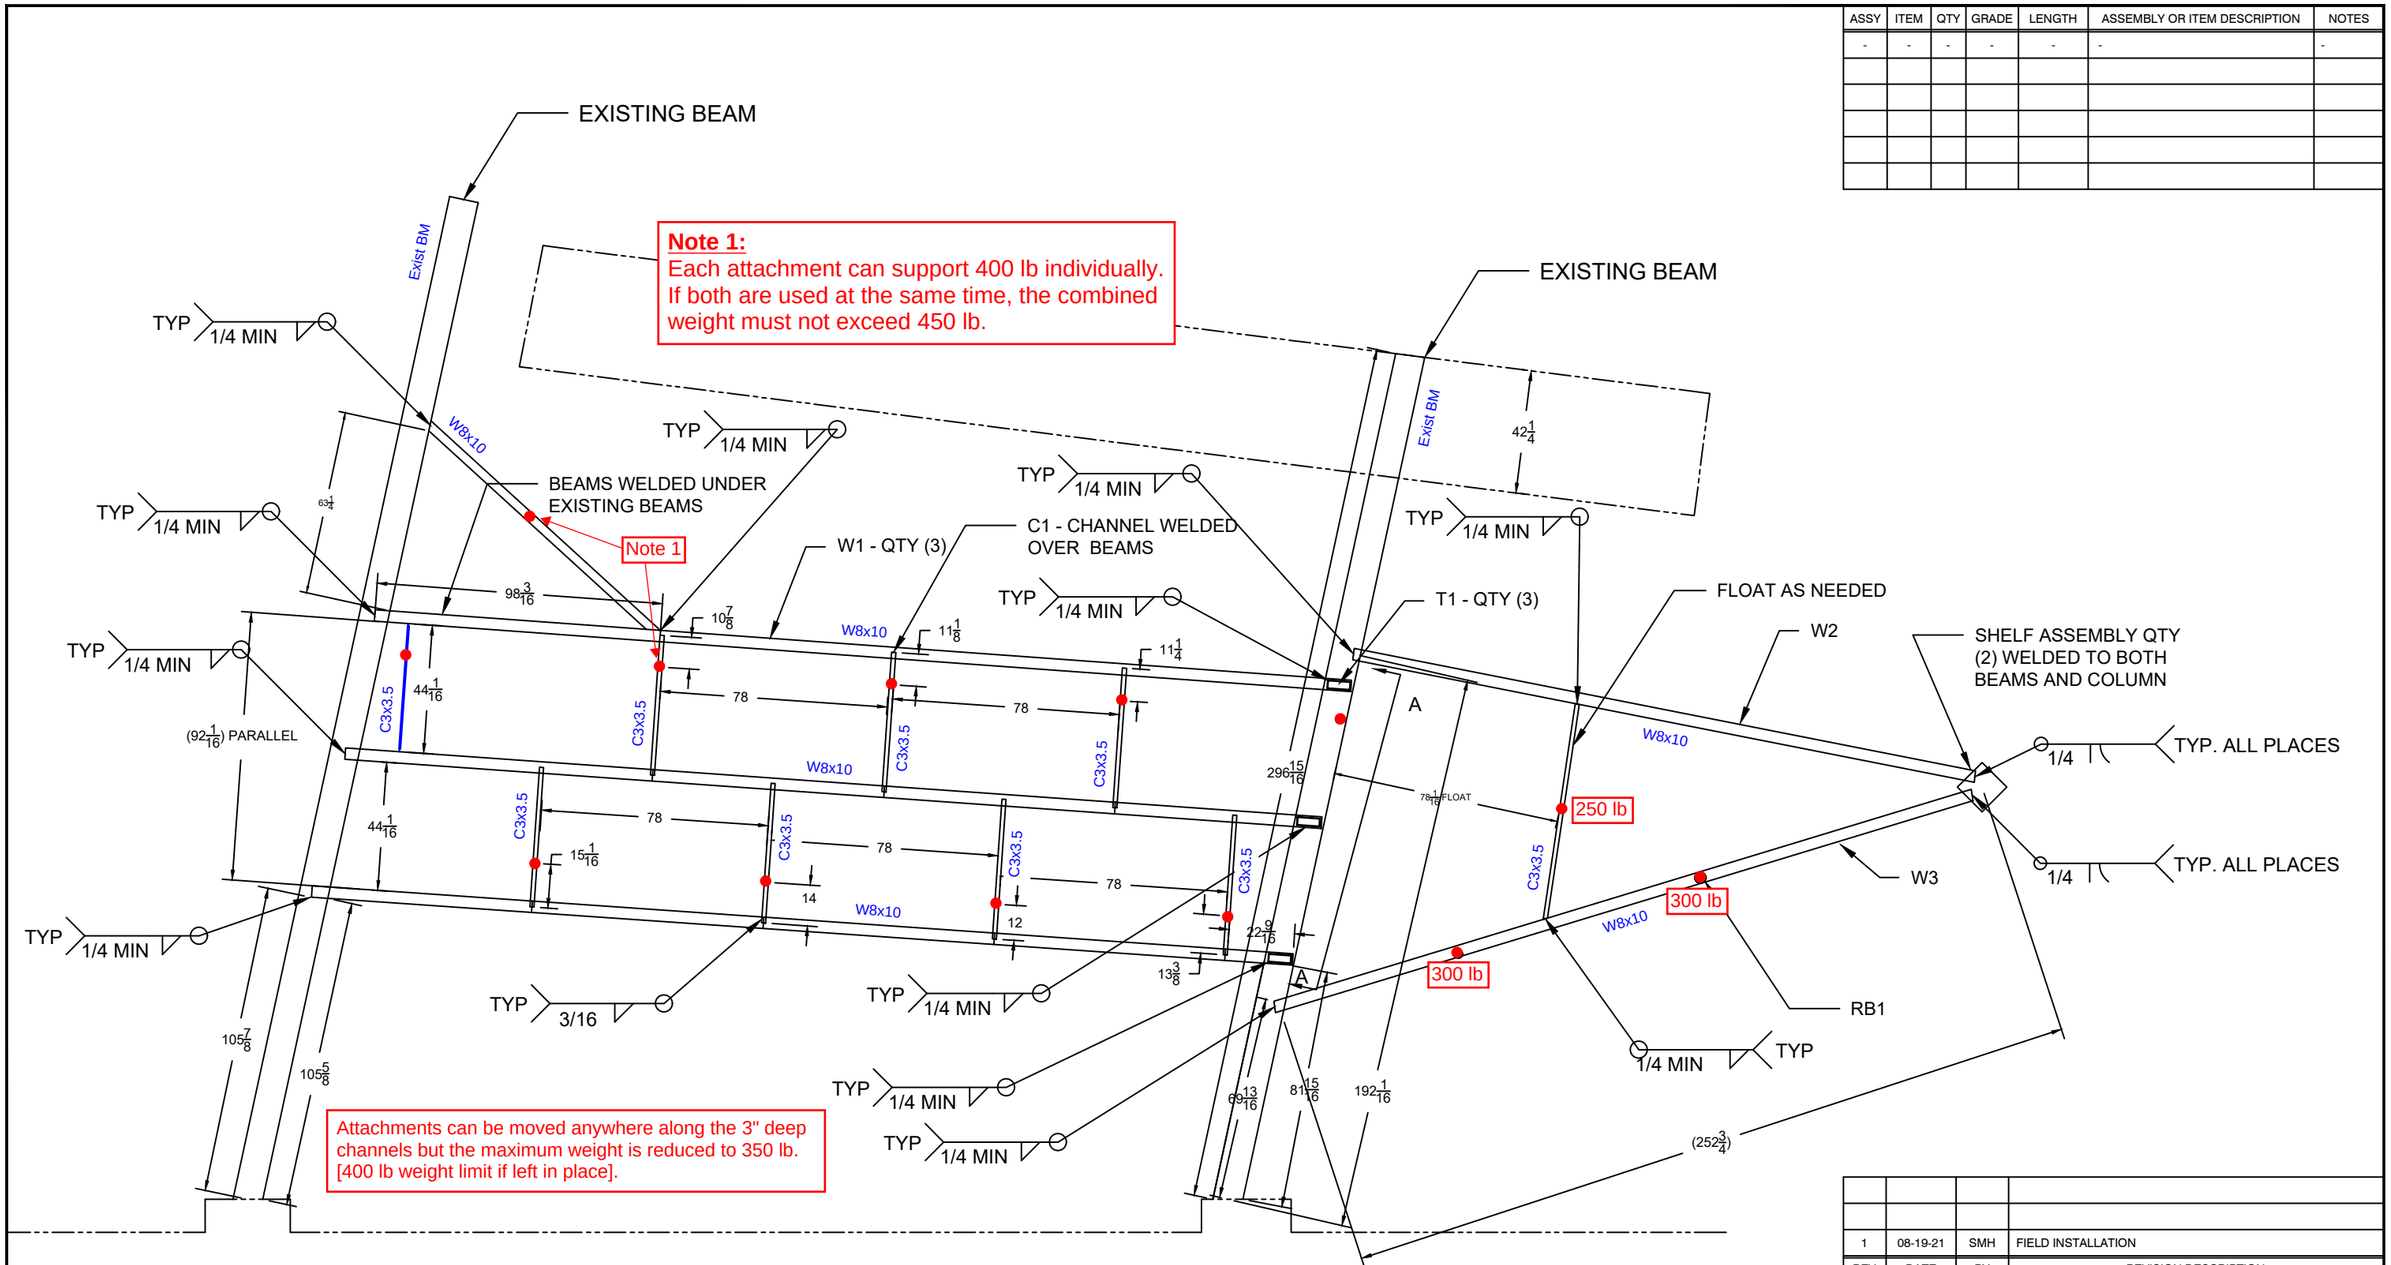

NOTE: ALL DIMENSIONS ARE APPROXIMATE

- Bungee attachment point. 400 lb maximum weight unless noted otherwise.

REV	DATE	BY	REVISION DESCRIPTION
1	08-19-21	SMH	FIELD INSTALLATION

PROJECT: BUNGEE STRUCTURE

ADDRESS: 403 SW WARD ROAD LEES SUMMIT 64081

CONTACT: KAELA JACOBS

FINISH: RED PRIMER

JOB#: 5677

BY: SMH 08-19-21

SHEET: E1 OF: 3

48

BRINK-OETTERS IRON WORKS