Digitally signed by Kim Brennan
Reason: Release for Construction
Date: 2022.08.10 07:48:29-05'00'
Kim Brennan

RELEASE FOR CONSTRUCTION
AS NOTED ON PLANS REVIEW
TOWN & COUNTRY
LEE'S SUMMIT, MISSOURI

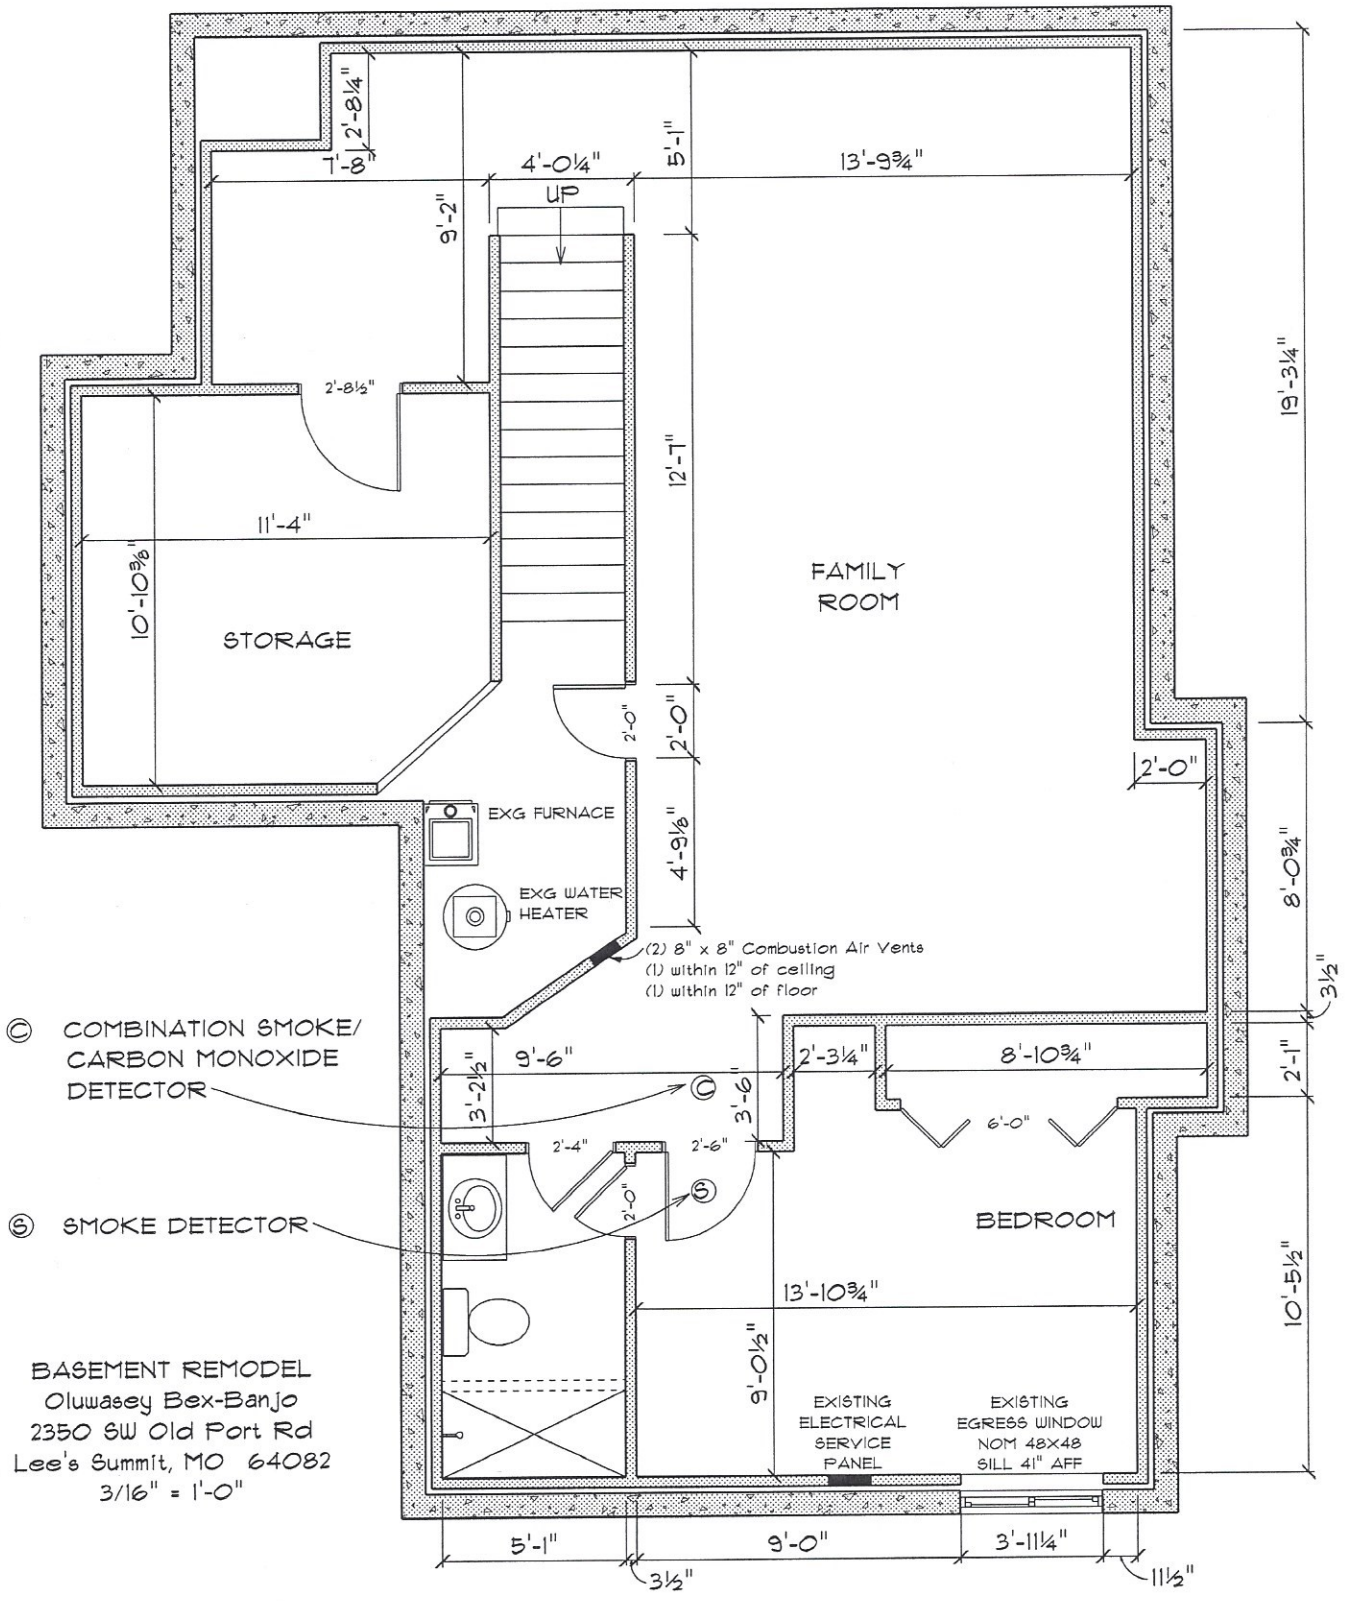

BASEMENT REMODEL
Oluwasey Bex-Banjo
2350 SW Old Port Rd
Lee's Summit, MO 64082
3/16" = 1'-0"