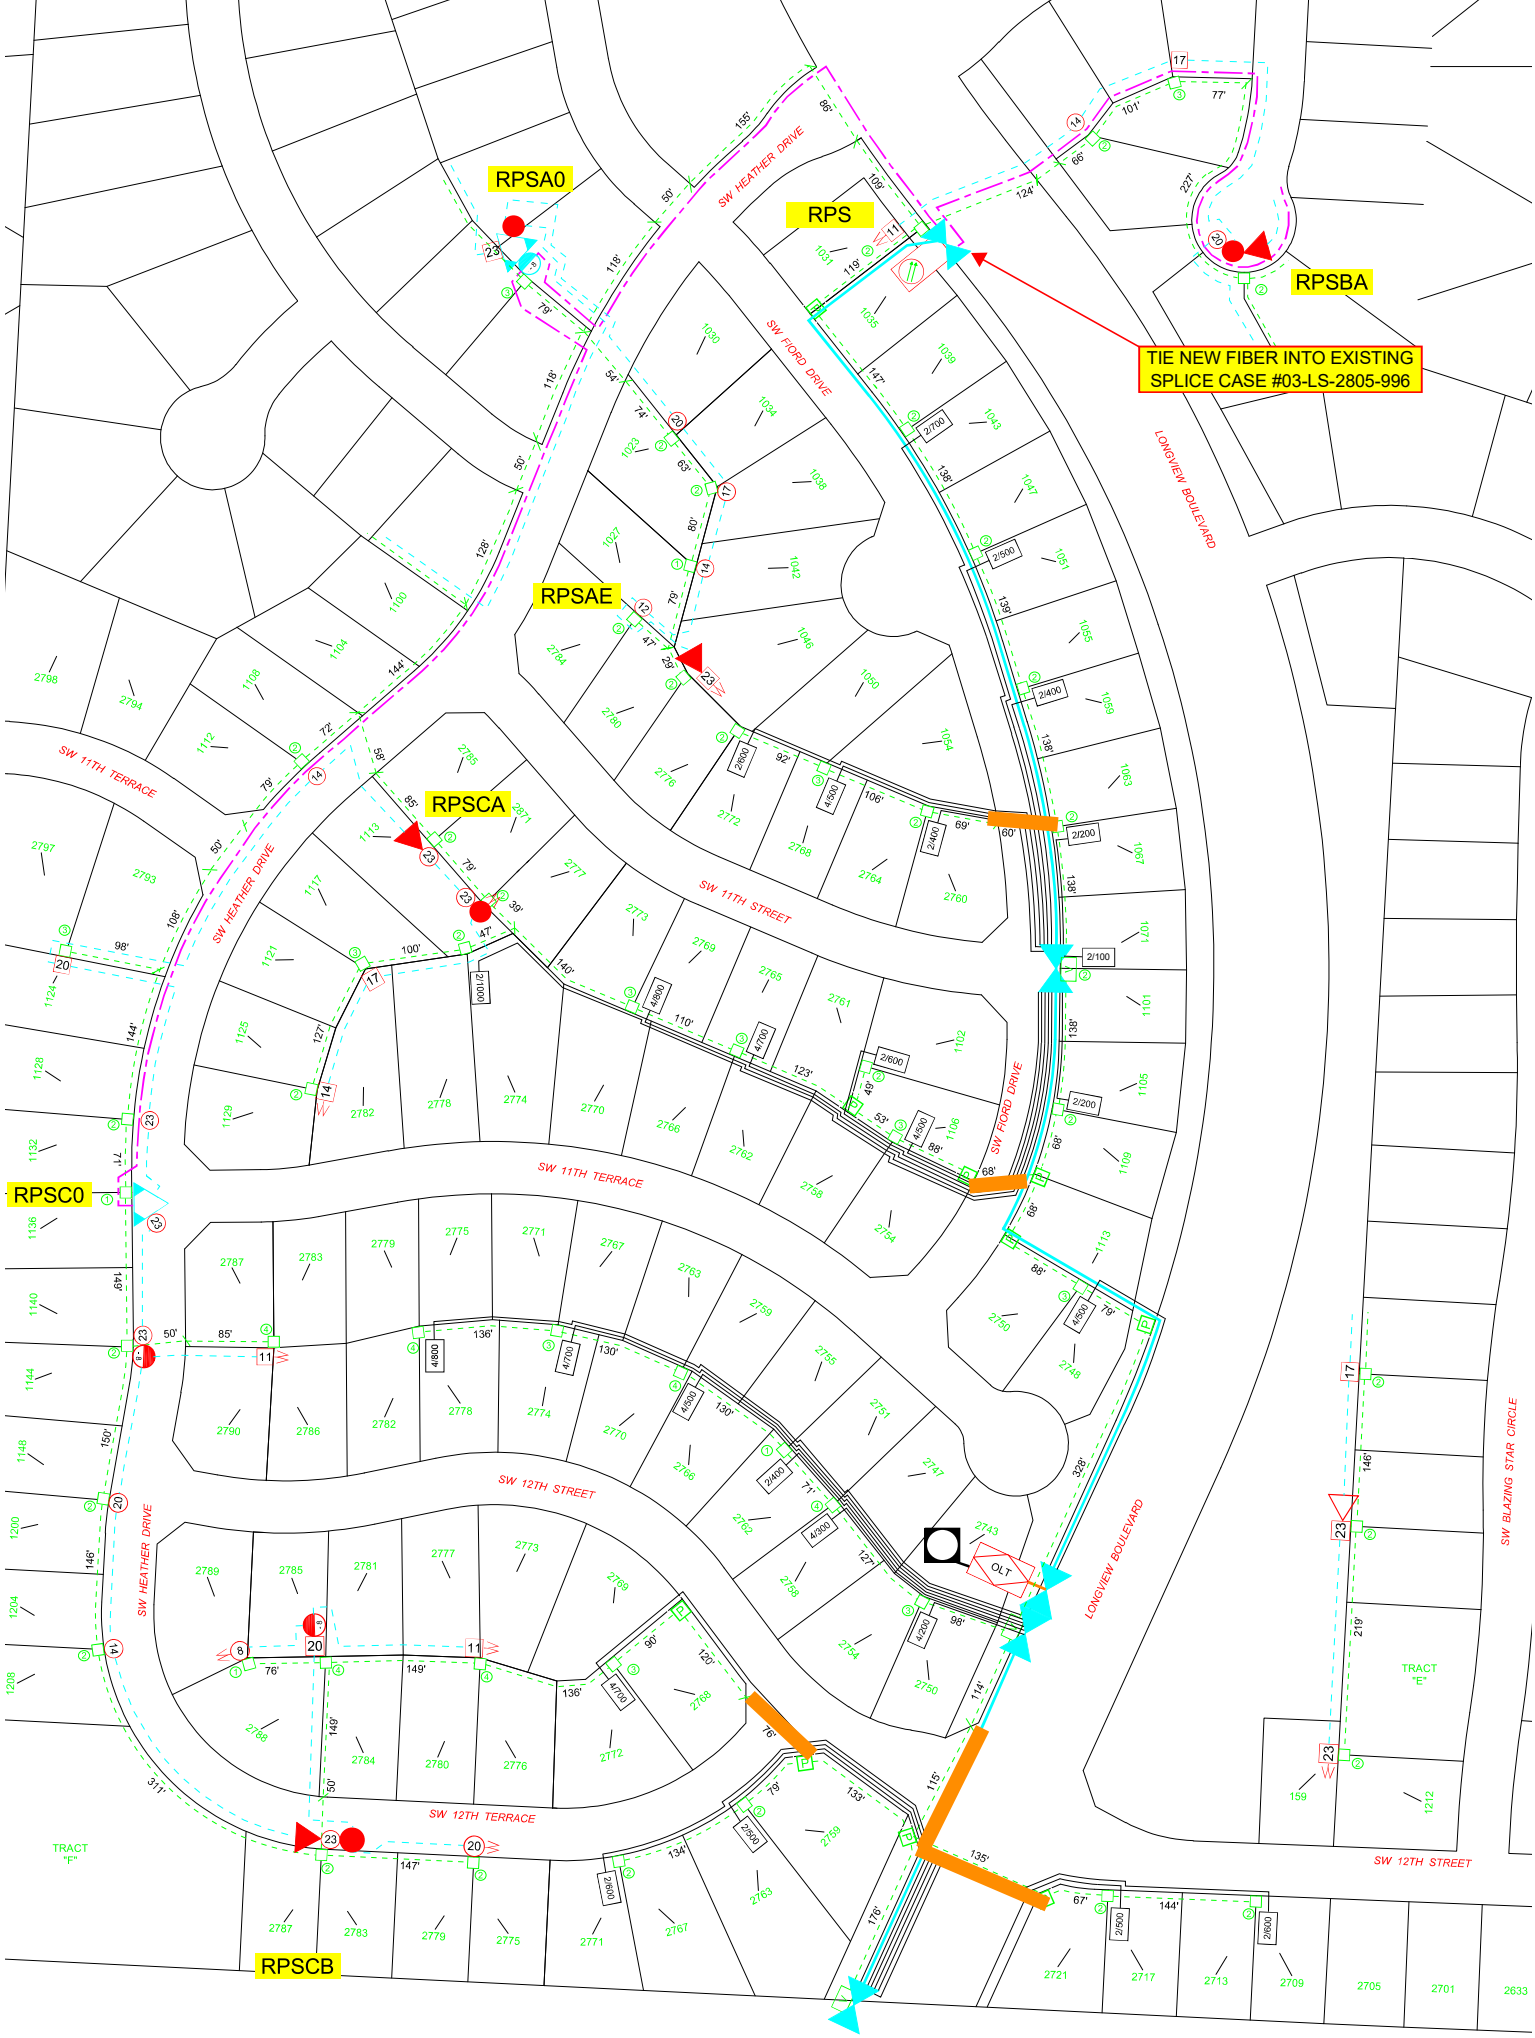
RPSA0
RPS
RPSBA
TIE NEW FIBER INTO EXISTING SPLICE CASE #03-LS-2805-996
RPSAE
RPSCA
RPSC0
RPSCB
SW HEATHER DRIVE
SW FIORD DRIVE
LONGVIEW BOULEVARD
SW 11TH TERRACE
SW 11TH STREET
SW 12TH STREET
SW 12TH TERRACE
SW BLAZING STAR CIRCLE
TRACT "E"
TRACT "F"
OLT