RELEASED FOR CONSTRUCTION
As Noted on Plans Review
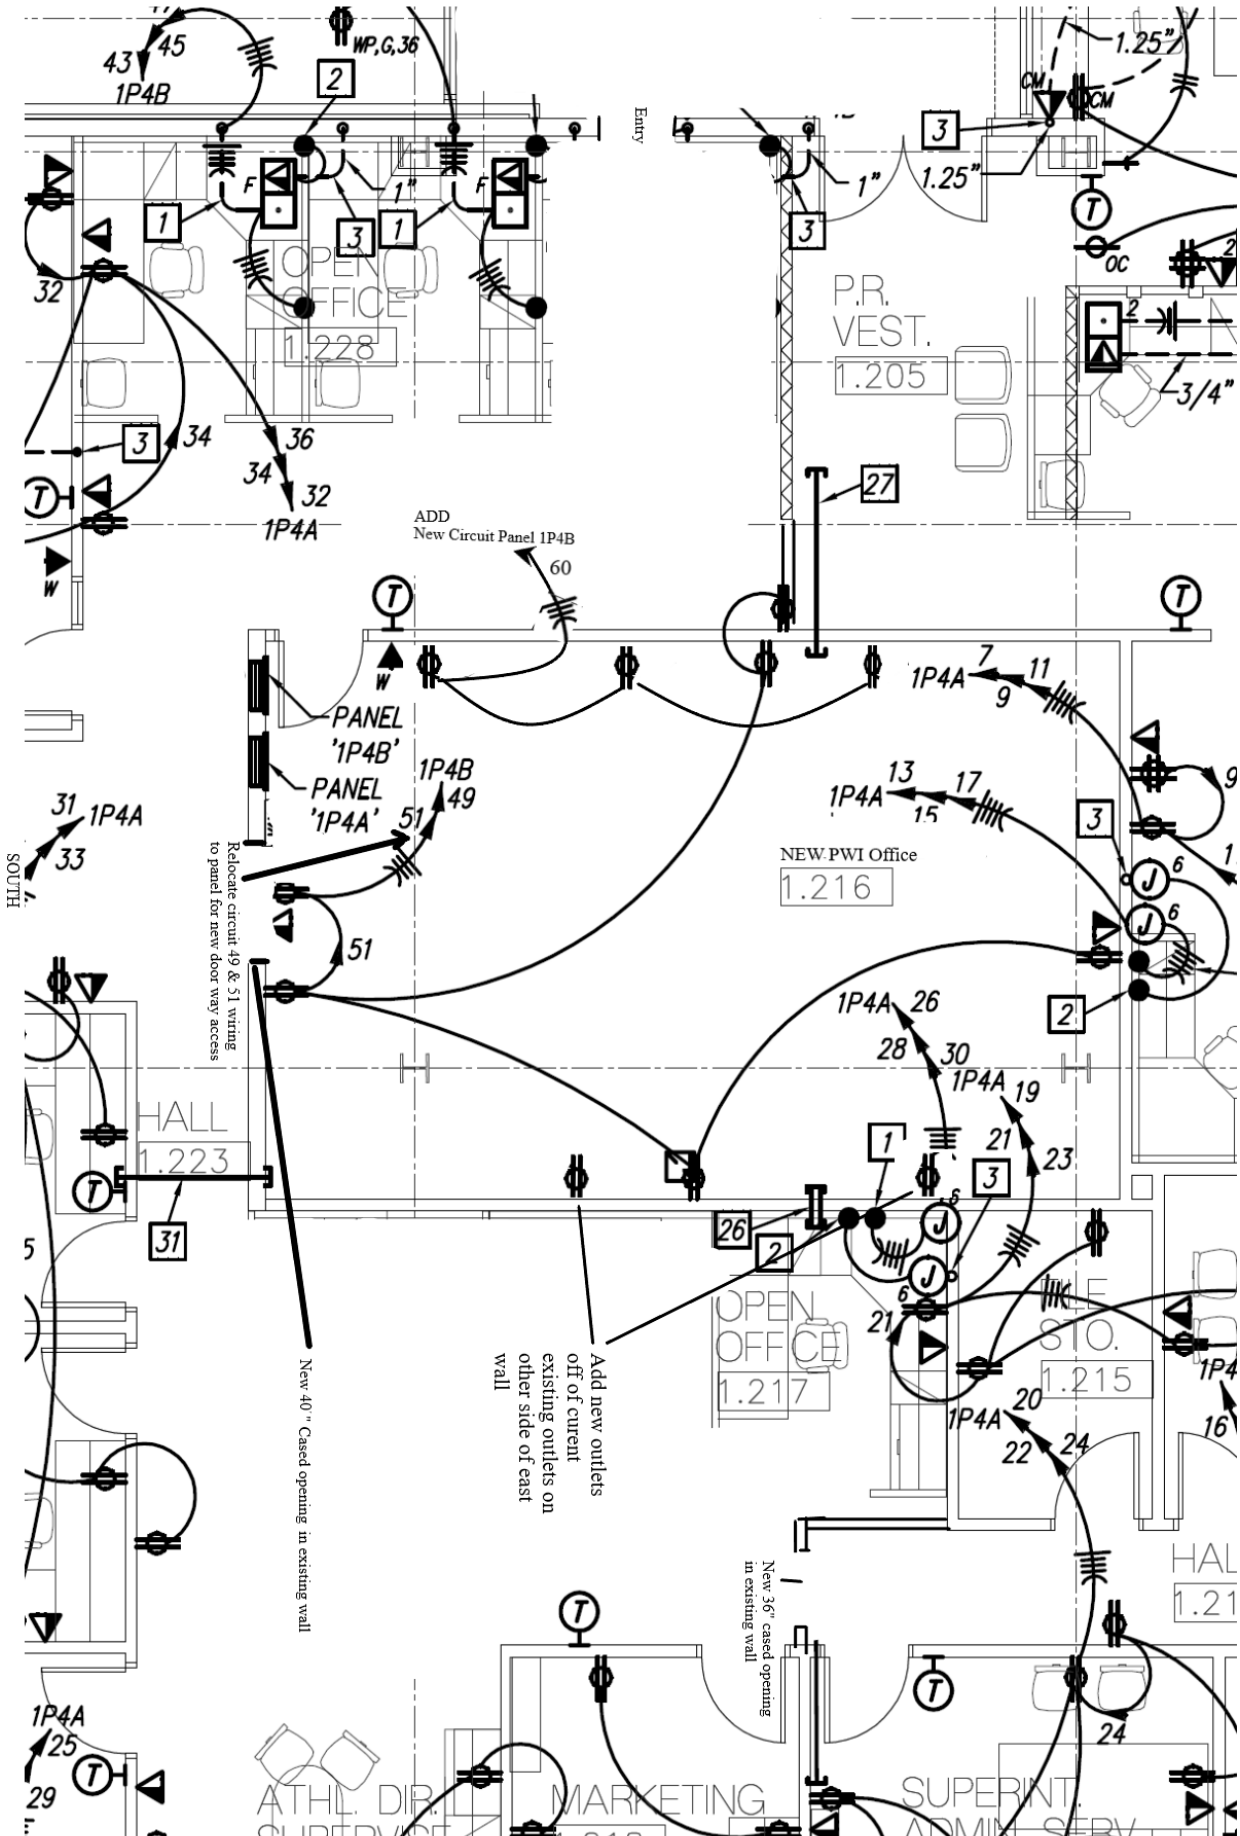
Development Services Department
Lee's Summit, Missouri
01/09/2023