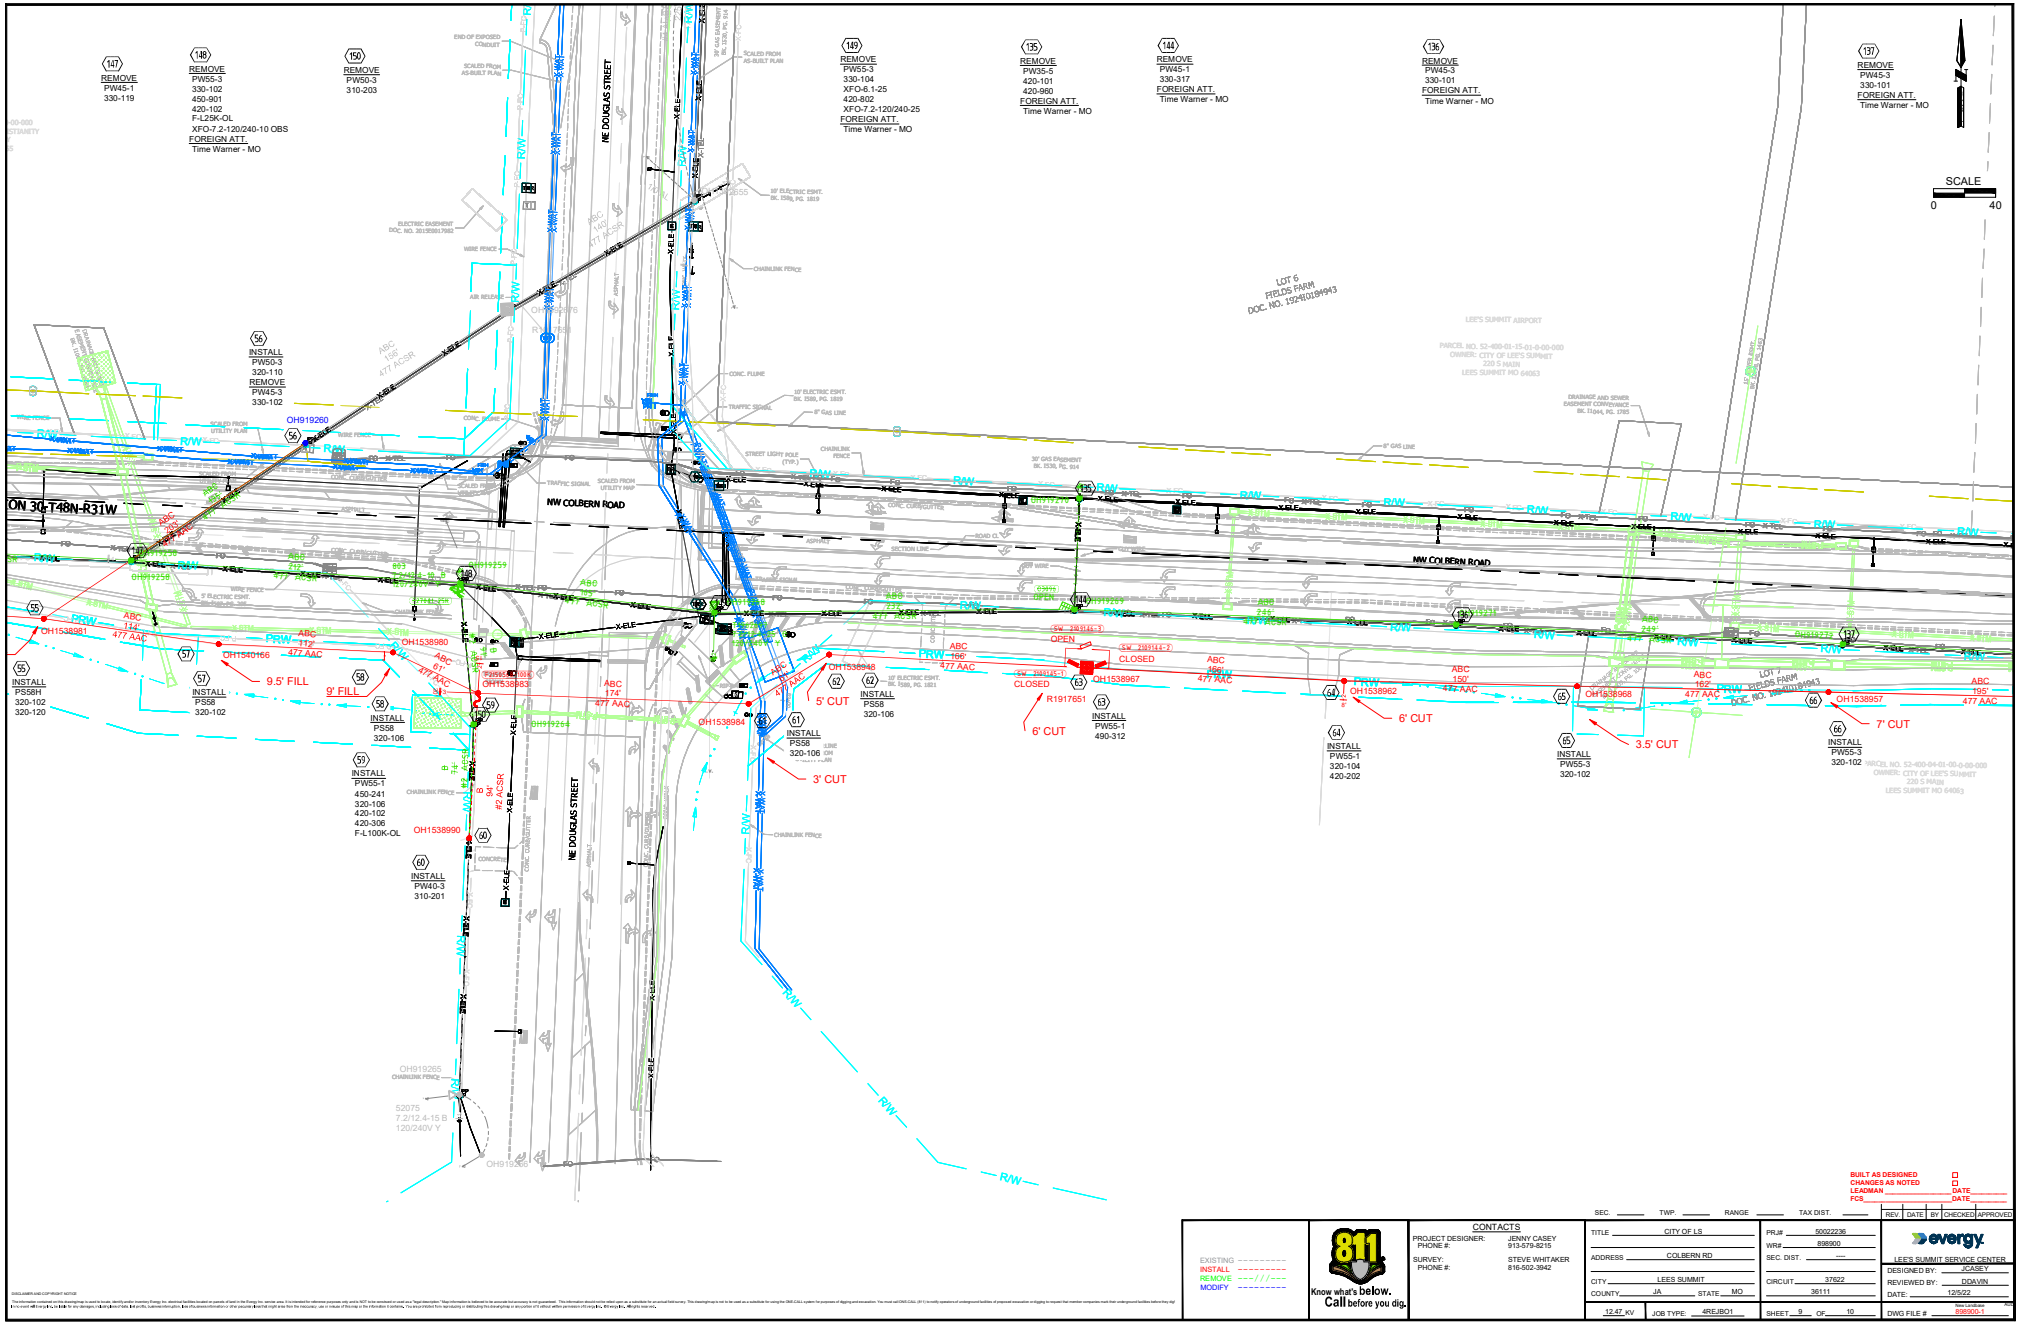
147 REMOVE PW45-1 330-119
148 REMOVE PW55-3 330-102 450-901 420-102 F-L25K-OL XFO-7.2-120/240-10 OBS FOREIGN ATT. Time Warner - MO
150 REMOVE PW50-3 310-203
149 REMOVE PW55-3 330-104 XFO-6.1-25 420-802 XFO-7.2-120/240-25 FOREIGN ATT. Time Warner - MO
135 REMOVE PW35-5 420-101 420-960 FOREIGN ATT. Time Warner - MO
144 REMOVE PW45-1 330-317 FOREIGN ATT. Time Warner - MO
136 REMOVE PW45-3 330-101 FOREIGN ATT. Time Warner - MO
137 REMOVE PW45-3 330-101 FOREIGN ATT. Time Warner - MO
SCALE 0 40
NE DOUGLAS STREET
NW COLBERN ROAD
ON 30-T48N-R31W
56 INSTALL PW50-3 320-110 REMOVE PW45-3 330-102
55 INSTALL PS58H 320-102 320-120
57 INSTALL PS58 320-102
58 INSTALL PS58 320-106
57 INSTALL PW55-1 450-241 320-106 420-102 420-306 F-L100K-OL
60 INSTALL PW40-3 310-201
62 INSTALL PS58 320-106
63 INSTALL PW55-1 490-312
64 INSTALL PW55-1 320-104 420-202
65 INSTALL PW55-3 320-102
66 INSTALL PW55-3 320-102
9.5' FILL
9' FILL
5' CUT
6' CUT
3' CUT
6' CUT
3.5' CUT
7' CUT
OH919260
OH919259
OH919264
OH919265
OH919266
OH919267
OH919268
OH919272
OH1538981
OH1540166
OH1538980
OH1538983
OH1538984
OH1538990
OH1538948
OH1538967
OH1538962
OH1538968
OH1538957
R1917651
CLOSED
OPEN
LOT 6 FIELDS FARM DOC. NO. 192401018943
LEE'S SUMMIT AIRPORT
52075 7.2/12.4-15 B 120/240V Y
EXISTING
INSTALL
REMOVE
MODIFY
Know what's below. Call before you dig.
CONTACTS
PROJECT DESIGNER: JENNY CASEY PHONE #: 913-579-8215
SURVEY: STEVE WHITAKER PHONE #: 816-502-3942
TITLE CITY OF LS
ADDRESS COLBERN RD
CITY LEES SUMMIT
COUNTY JA STATE MO
12.47 KV
JOB TYPE 4REJBO1
PRJ# 50022236
WR# 898900
SEC. DIST. —
CIRCUIT 37622
36111
SHEET 9 OF 10
BUILT AS DESIGNED
CHANGES AS NOTED
LEADMAN DATE
FCS DATE
REV. DATE BY CHECKED APPROVED
evergy
LEES SUMMIT SERVICE CENTER
DESIGNED BY: JCASEY
REVIEWED BY: DDAVIN
DATE: 12/5/22
DWG FILE # 898900-1