


ZOETIS

DISTRIBUTION CENTER TENANT IMPROVEMENT - RACK STORAGE AND CONVEYOR/SORTATION SYSTEM

TABLE OF CONTENTS

C01	COVER
C02	SYSTEM ISO VIEW
L01	OVERALL LAYOUT
L02	SCOPE OF WORK LAYOUT
L03	COOLER 1
L04	COOLER 2
L05	AMBIENT 1
L06	AMBIENT 2
L07	AMBIENT 3
L08	AMBIENT 4
L09	OUTBOUND 1
L10	OUTBOUND 2
D01	A1-P175 A2-P-185
D02	B-P-200
D03	C-P-515
D04	D-P-535 OB-410
D05	E-DL-XXX
D06	F-DL-XXX
D07	G-OB-515
A01	AIR LAYOUT
R01	RACK LAYOUT AND CALCS

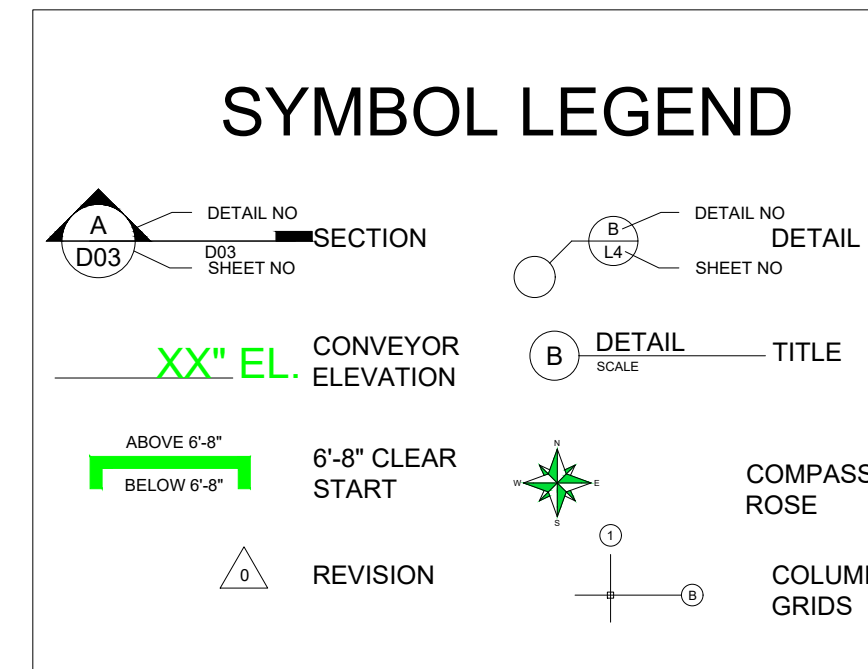

BUILDING INFORMATION

Building Code: IBC 2018
Electrical Code: NEC 2017
Occupancy Group: S1
Number of Stories: 1
Height: 36'
Square Footage: 431460 SQ FT
Occupant Load: 867
Sprinkler: NFPA 13 2016 EDITION
Number of Exits: 21

SCOPE OF WORK

INSTALLATION OF RACK STORAGE AND A CONVEYOR
SYSTEM TO ALLOW PRODUCTS TO BE PICKED AND SHIPPED

Square Footage of Area of Construction: 110,000 SQ FT

PROJECT DIRECTORY

TENANT CONTACT

Zoetis
1100 NW Main St.
Unit D, Lee's Summit, MO 64086

OWNER CONTACT INFO

Scannell Properties #603
8801 River Crossing Blvd,
Indianapolis, IN 46240
ATTN: Don Tuttle
Email: dont@scannellproperties.com
PHONE#: 317-218-1648

MATERIAL HANDLING INTEGRATOR

Conveyor Solutions Inc.
1450 N. McLean Blvd,
Elgin, IL 68120
Tel: (800) 678-9091

CSI PROJECT MANAGER

JUAN GONZALEZ
jgonzalez@conveyorsolutions.com
281-839-0386

MECHANICAL SUB-CONTRACTOR

Conveyor Solutions & Material Handling
Exchange

ELECTRICAL SUB-CONTRACTOR

KVK Inc.

CONTROLS ENGINEERING

KVK Inc.



INSTALLATION NOTES:

*SUBCONTRACTORS MUST REVIEW, SIGN & FOLLOW CONVEYOR SOLUTIONS' AND CLIENT'S "LOCKOUT TAGOUT" POLICY.
*NO SMOKING NEAR JOB SITE.
*INSTALLER MUST WEAR PROPER SAFETY EQUIPMENT: HARD HAT, STEEL-TOE SHOES, AND SAFETY GLASSES AS REQUIRED BY CUSTOMER'S RULES & REGULATIONS.
*INSTALLER MUST WEAR SEAT BELT WHILE DRIVING FORK LIFT IF AVAILABLE.
*INSTALLERS MUST HAVE CURRENT FORK TRUCK CERTIFICATION.
*INSTALLER MUST WEAR HARNESS WHEN WORKING OVERHEAD.
*TAPE OFF WORKING AREA (WHEN POSSIBLE)
*VACUUM ALL ANCHOR DUST.
*FILE ALL SHARP EDGES.
*CLEAN JOB SITE AFTER EACH DAYS WORK.
*ALL GUARD RAIL TO BE LEVEL (SEE DRAWINGS).
*PAINT ALL SCRATCHES, WELDS, ETC.
*REFER ALL QUESTIONS TO CONVEYOR SOLUTIONS.
*ALL G.R. SPLICES TO "OVERLAP" IN DIRECTION OF FLOW.
*ALL "GAP" PLATES TO BE POP RIVETED.
*SHINY SIDE DOWN ON 6" WIDE HYTROL DRIVE BELTS.
*ALL CABLING AND POLYTUBING TO BE SECURED AWAY FROM PEOPLE OR MOVING PARTS.
*ALL LEFT-OVER HARDWARE TO BE SORTED, PLACED IN LARGE PALLET BIN. (INVENTORY PARTS)
*ALL CONVEYOR ABOVE 60" TO HAVE KNEE BRACES.
*ALL DIMS ON EZ-LOGIC CONVEYOR ARE TO CONVEYOR FRAME NOT PHOTO EYE CHANNEL.
*ALL EQUIPMENT TO BE INSTALLED ACCORDING TO ELEVATION- LINE, LEVELED, TUNE & ADJUSTED.
*INSTALLER TO CHECK FOR CATCH POINTS.
*SUBCONTRACTORS SHOULD DRESS WITH APPROPRIATE CLOTHING (NO COMPETITOR'S LOGOS, ETC.)
*APPLY CONVEYOR SOLUTIONS STICKERS WHEN SUPPLIED.
*DO NOT OFFER SOLUTIONS OR PRICING WITHOUT CONSULTING CONVEYOR SOLUTIONS SALES TEAM OR PROJECT MANAGER.

VICINITY

1120 NW MAIN ST.
LEE'S SUMMIT, MO 64086

3/02/2023

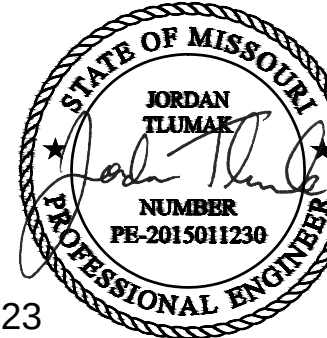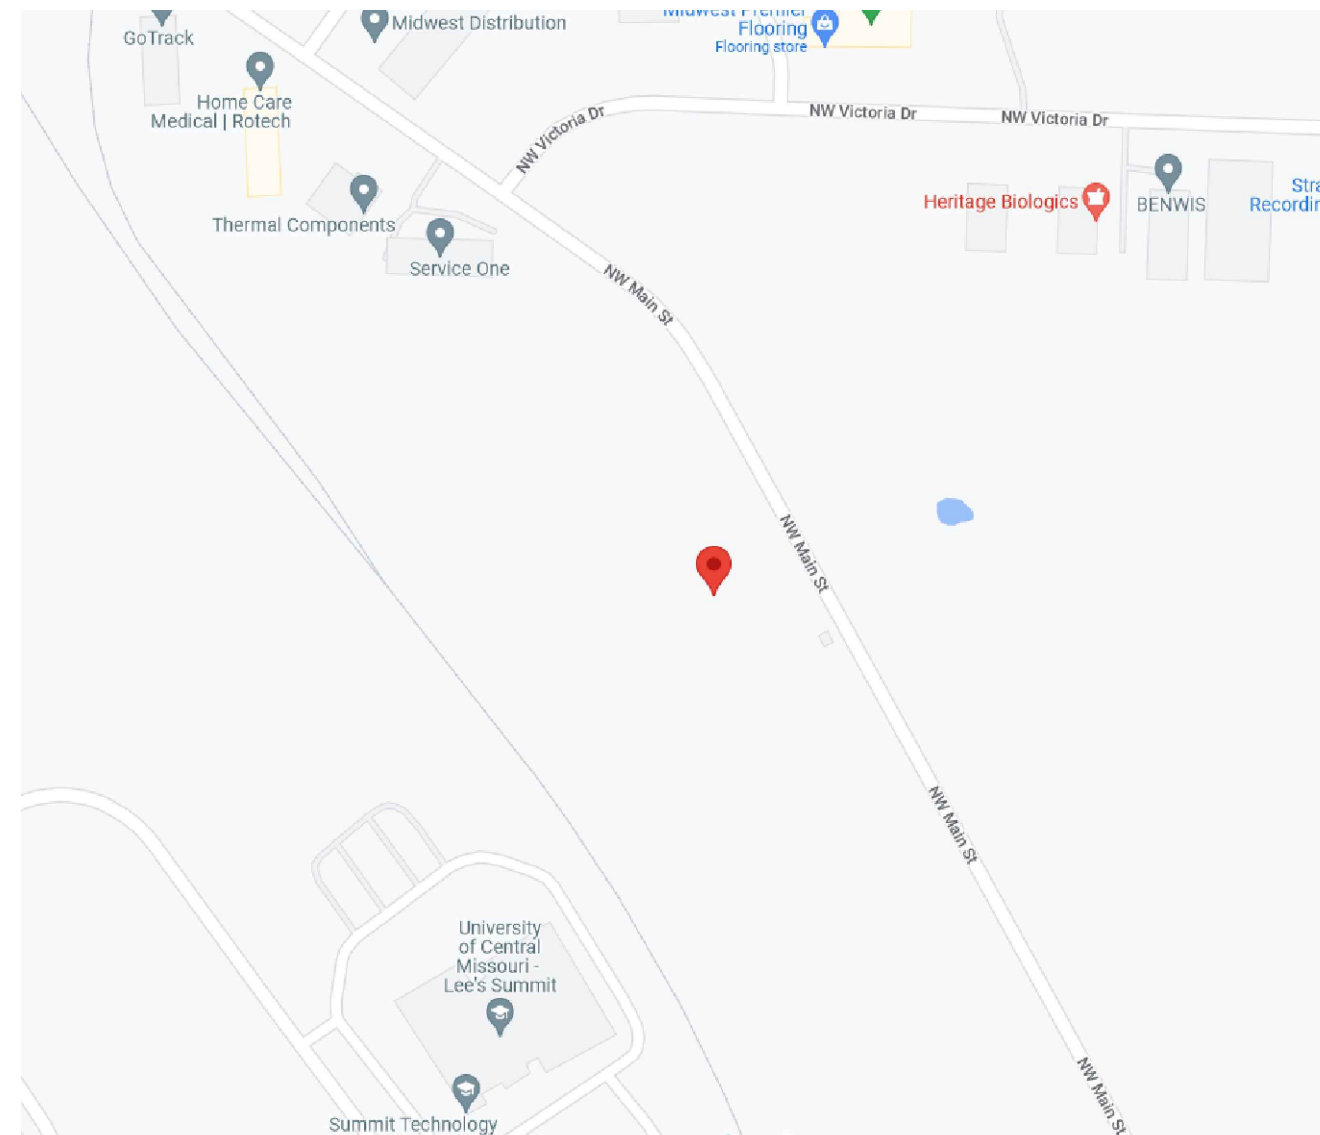

File Path: C:\Users\jgmbh\OneDrive - Conveyor Solutions\Internal Projects\Zoetis\Drawings\P221318-Zoetis-Composite_P...
This drawing & all its information are the property of Conveyor Solutions, Inc. Do not use, copy, or reproduce without the written consent of Conveyor Solutions, Inc. Drawing is to be returned upon demand.

PRODUCT INFORMATION

DESCRIPTION: Boxes

	L'	W'	H'	WEIGHT
MIN	-	-	-	-
AVG	-	-	-	-
MAX	-	-	-	-

	RATE	VOLTAGE	COLOR	AIR PSIG	AIR CFM
	-	-	-	-	-

	LOCATION	XX	ALL
REV	DATE	BY	DATE
1	02/02/2023	XX	02/02/2023
2	02/02/2023	XX	02/02/2023



Conveyor Solutions, Inc.
1450 N McLean Blvd
Elgin, IL 60123
PH: 847-923-9600 FAX: 847-923-9601
<http://www.conveyorsolutions.com>

LOCATION OF WORK WITHIN BUILDING



ZOETIS

LEE'S SUMMIT, MO

Project Number:
P221318


Sheet Title:
COVER

Sheet Scale:
N.T.S.

Drawn By: GVS
Checked By: XX

Created on:
11/22/2022

Updated on:
2/27/2023

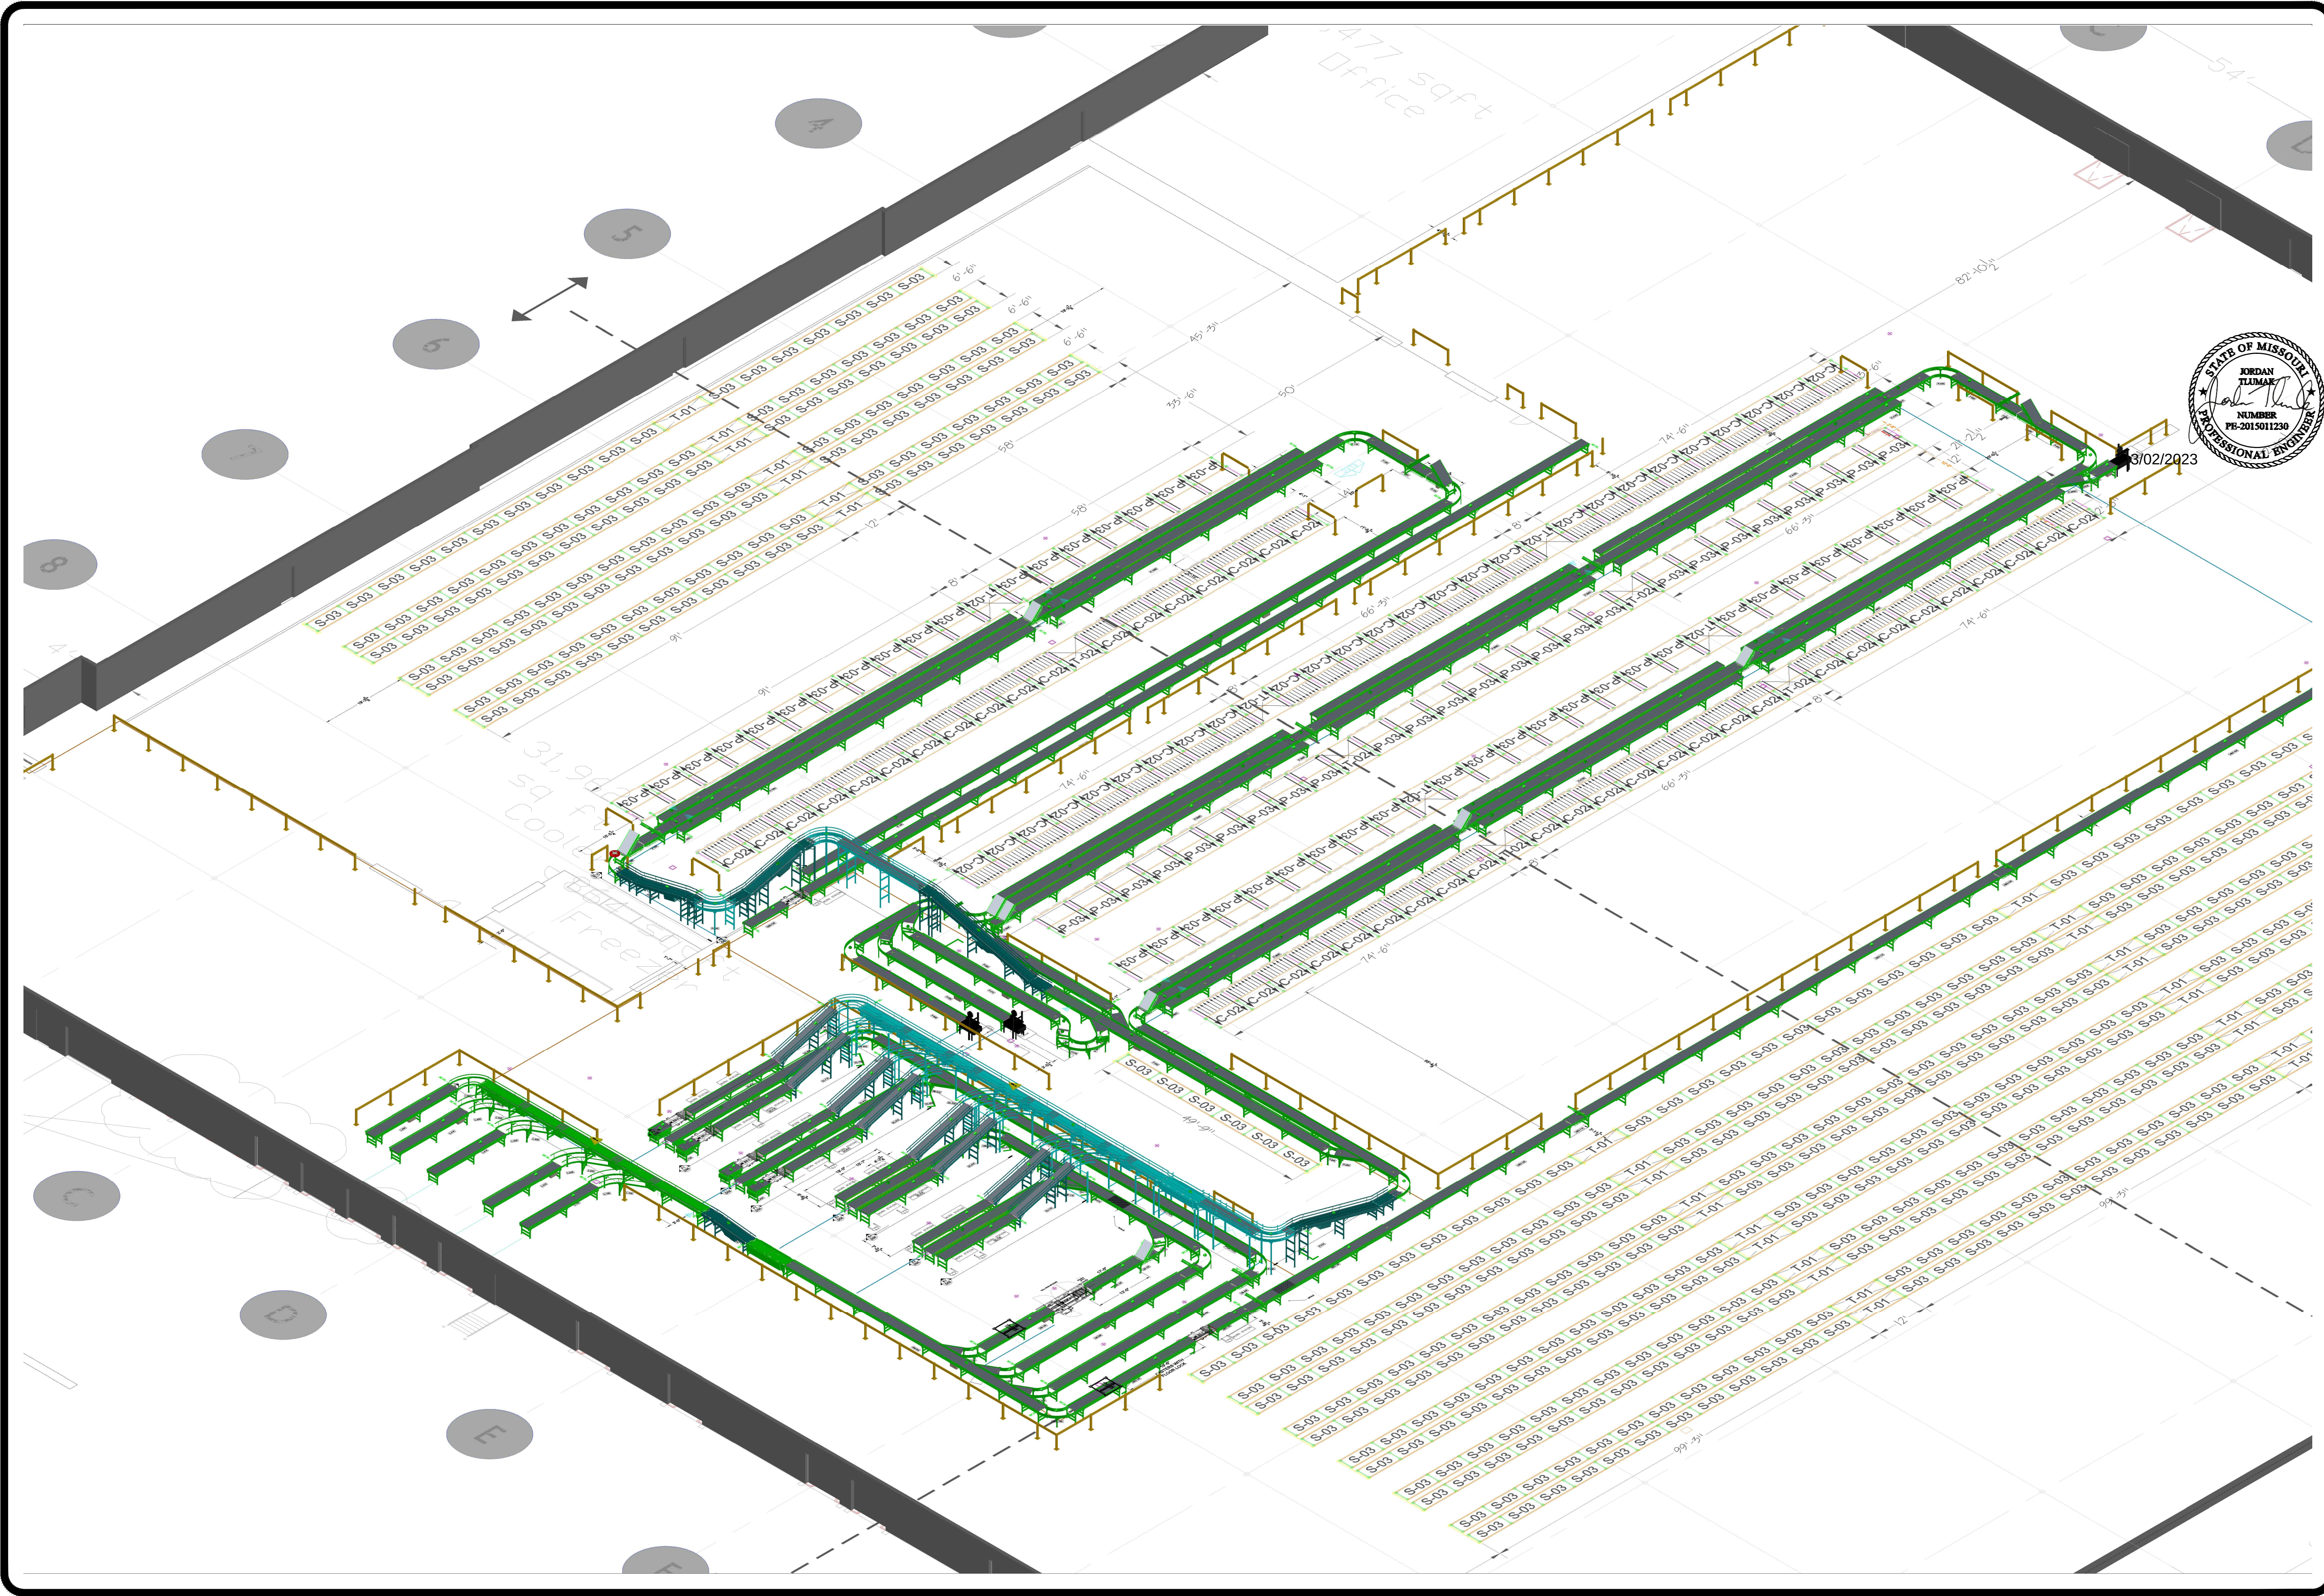

File Path: C:\Users\jgmbh\OneDrive - Conveyor Solutions\Internal Projects\Zoeis\Drawing\P221318-Zoeis-Composite_P...
This drawing & all its information are the property of Conveyor Solutions, Inc. Do not use, copy, or reproduce without the written consent of Conveyor Solutions, Inc. Drawing is to be returned upon demand.

PRODUCT INFORMATION

DESCRIPTION:
Boxes

	L'	W'	H'	WEIGHT
MIN	-	-	-	-
AVG	-	-	-	-
MAX	-	-	-	-

	RATE	VOLTAGE	COLOR	AIR PSIG	AIR CFM
	-	-	-	-	-

	LOCATION	XX	ALL
REV	DESC	DATE	BY
0	INITIAL DRAWING	12/07/2022	GVS
1	LATEST APPROVED	03/02/2023	GVS
2	LAYOUT		

Conveyor Solutions, Inc.
A SYSTEMS IN MOTION COMPANY
1450 N McLean Blvd
Elgin, IL 60123
PH: 847-923-9600 FAX: 847-923-9601
<http://www.conveyorsolutions.com>

ZOETIS

LEE'S SUMMIT, MO


Project Number:
P221318

Sheet Title:
ISO VIEW


Sheet Scale:	Sheet No.:
N.T.S.	C02 OF C02

Drawn By:	Checked By:
GVS	XX

	Created on:
Conceptual	11/22/2022
For Quotation	
For Approval	
X For Installation	2/27/2023
For Fabrication	

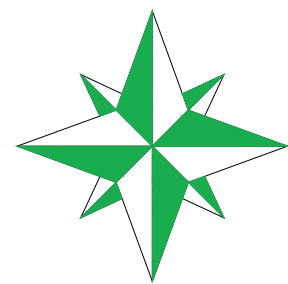

PRODUCT INFORMATION

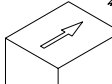


DESCRIPTION:

Boxes

	L'	W'	H'	WEIGHT
MIN	-	-	-	-
AVG	-	-	-	-
MAX	-	-	-	-

	RATE	- CPM
	VOLTAGE	-
	COLOR	-
	AIR PSIG	-
	AIR CFM	-

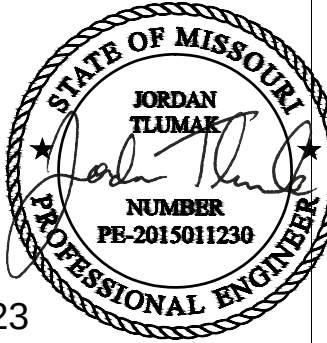

3/02/2023

Conveyor Solutions
A SYSTEMS IN MOTION COMPANY
Conveyor Solutions, Inc.
1450 N McLean Blvd
Elgin, IL 60123
PH: 847-923-9600 FAX: 847-923-9601
<http://www.conveyorsolutions.com>



ZOETIS

LEE'S SUMMIT, MO



Project Number:
P221318

Sheet Title:
MS SUPPORTS



Sheet Scale:		Sheet No.:	
N.T.S.		G01 OF G02	
Drawn By: GVS		11/22/2022	
Checked By: XX		Updated on:	
		2/27/2023	
		Created on:	
		11/22/2022	
		For Quotation	
		For Approval	
		For Installation	
		For Fabrication	














MODEL	A	B	C		MATERIAL FOR ITEM NUMBER				QTY. FOR ITEM NUMBER									
			MIN	MAX	1	2	3	4	1	2	3	4	5	6	7	8	9	10
MSL-01-QAW	NR	1 51/64	2	3	NR	B-09983-QAW	B-09981	NR	1			NR	6		2	6		
MSL-02-QAW	2 5/8	1 51/64	3	4 3/4														
MSL-03-QAW	4 3/8	2 43/64	4 3/4	7 3/8	NR	B-09983-QAW	B-09981	NR	1			NR	8			8		
MS-01-QAW	6		7	8 3/4														
MS-01.2-QAW	7	5 9/16	8	9 3/4	NR	B-09983-QAW	B-09981	NR	1			NR	10		4	10	NR	NR
MS-01.4-QAW	8		9	10 3/4														
MS-02-QAW	9		10	13	NR	B-09983-QAW	B-09981	NR	1			NR	12		6	12		
MS-03-QAW	11 1/2	7 15/16	12	15 5/8														
MS-04-QAW	14 1/2		15 5/8	21 5/8	NR	B-09983-QAW	B-09981	NR	1	2		NR	14	4	8	18	2	2
MS-05-QAW	18 1/2	10 15/16	19 5/8	25 5/8														
MS-06-QAW	22 1/2		23 5/8	35 5/8	NR	B-09983-QAW	B-09981	NR	1	2		NR	14	4	8	18	2	2
MS-07-QAW	32 1/2		33 5/8	45 5/8														
MS-08-QAW	44 1/2		45 5/8	57 5/8	NR	B-09983-QAW	B-09981	NR	1	2		NR	14	4	8	18	2	2
MS-09-QAW	56 1/2	17 13/16	57 5/8	69 5/8														
MS-10-QAW	68 1/2		69 5/8	81 5/8	NR	B-09983-QAW	B-09981	NR	1	2		NR	14	4	8	18	2	2
MS-11-QAW	78 1/2		79 5/8	91 5/8														
MS-12-QAW	90 1/2		91 5/8	103 5/8	NR	B-09983-QAW	B-09981	NR	1	2		NR	14	4	8	18	2	2

MSL & MS STYLE SUPPORT ASSY				
ITEM	QTY	DESCRIPTION	MATERIAL	
1	SIC	FRAME ASSEMBLY	SIC	
2	SIC	FOOT ASSEMBLY	SIC	
3	SIC	PIVOT PLATE	SIC	
4	SIC	MSL SUPPORT LEG	SIC	
5	SIC	3/8-16 X 3/4" LG HEX HEAD CAP SCREW, ZP	040.302	
6	SIC	3/8-16 X 1 1/4" LG HEX HEAD CAP SCREW, ZP	040.303	
7	SIC	5/16" ID (3/8" BOLT) FLAT STEEL WASHER, ZP	043.101	
8	SIC	3/8-16 SMALL FLANGE LOCKNUT, ZP	049.5285	
9	SIC	KNEE BRACE BRACKET	B-01717	
10	SIC	KNEE BRACE - 3/8" LG	B-00303	

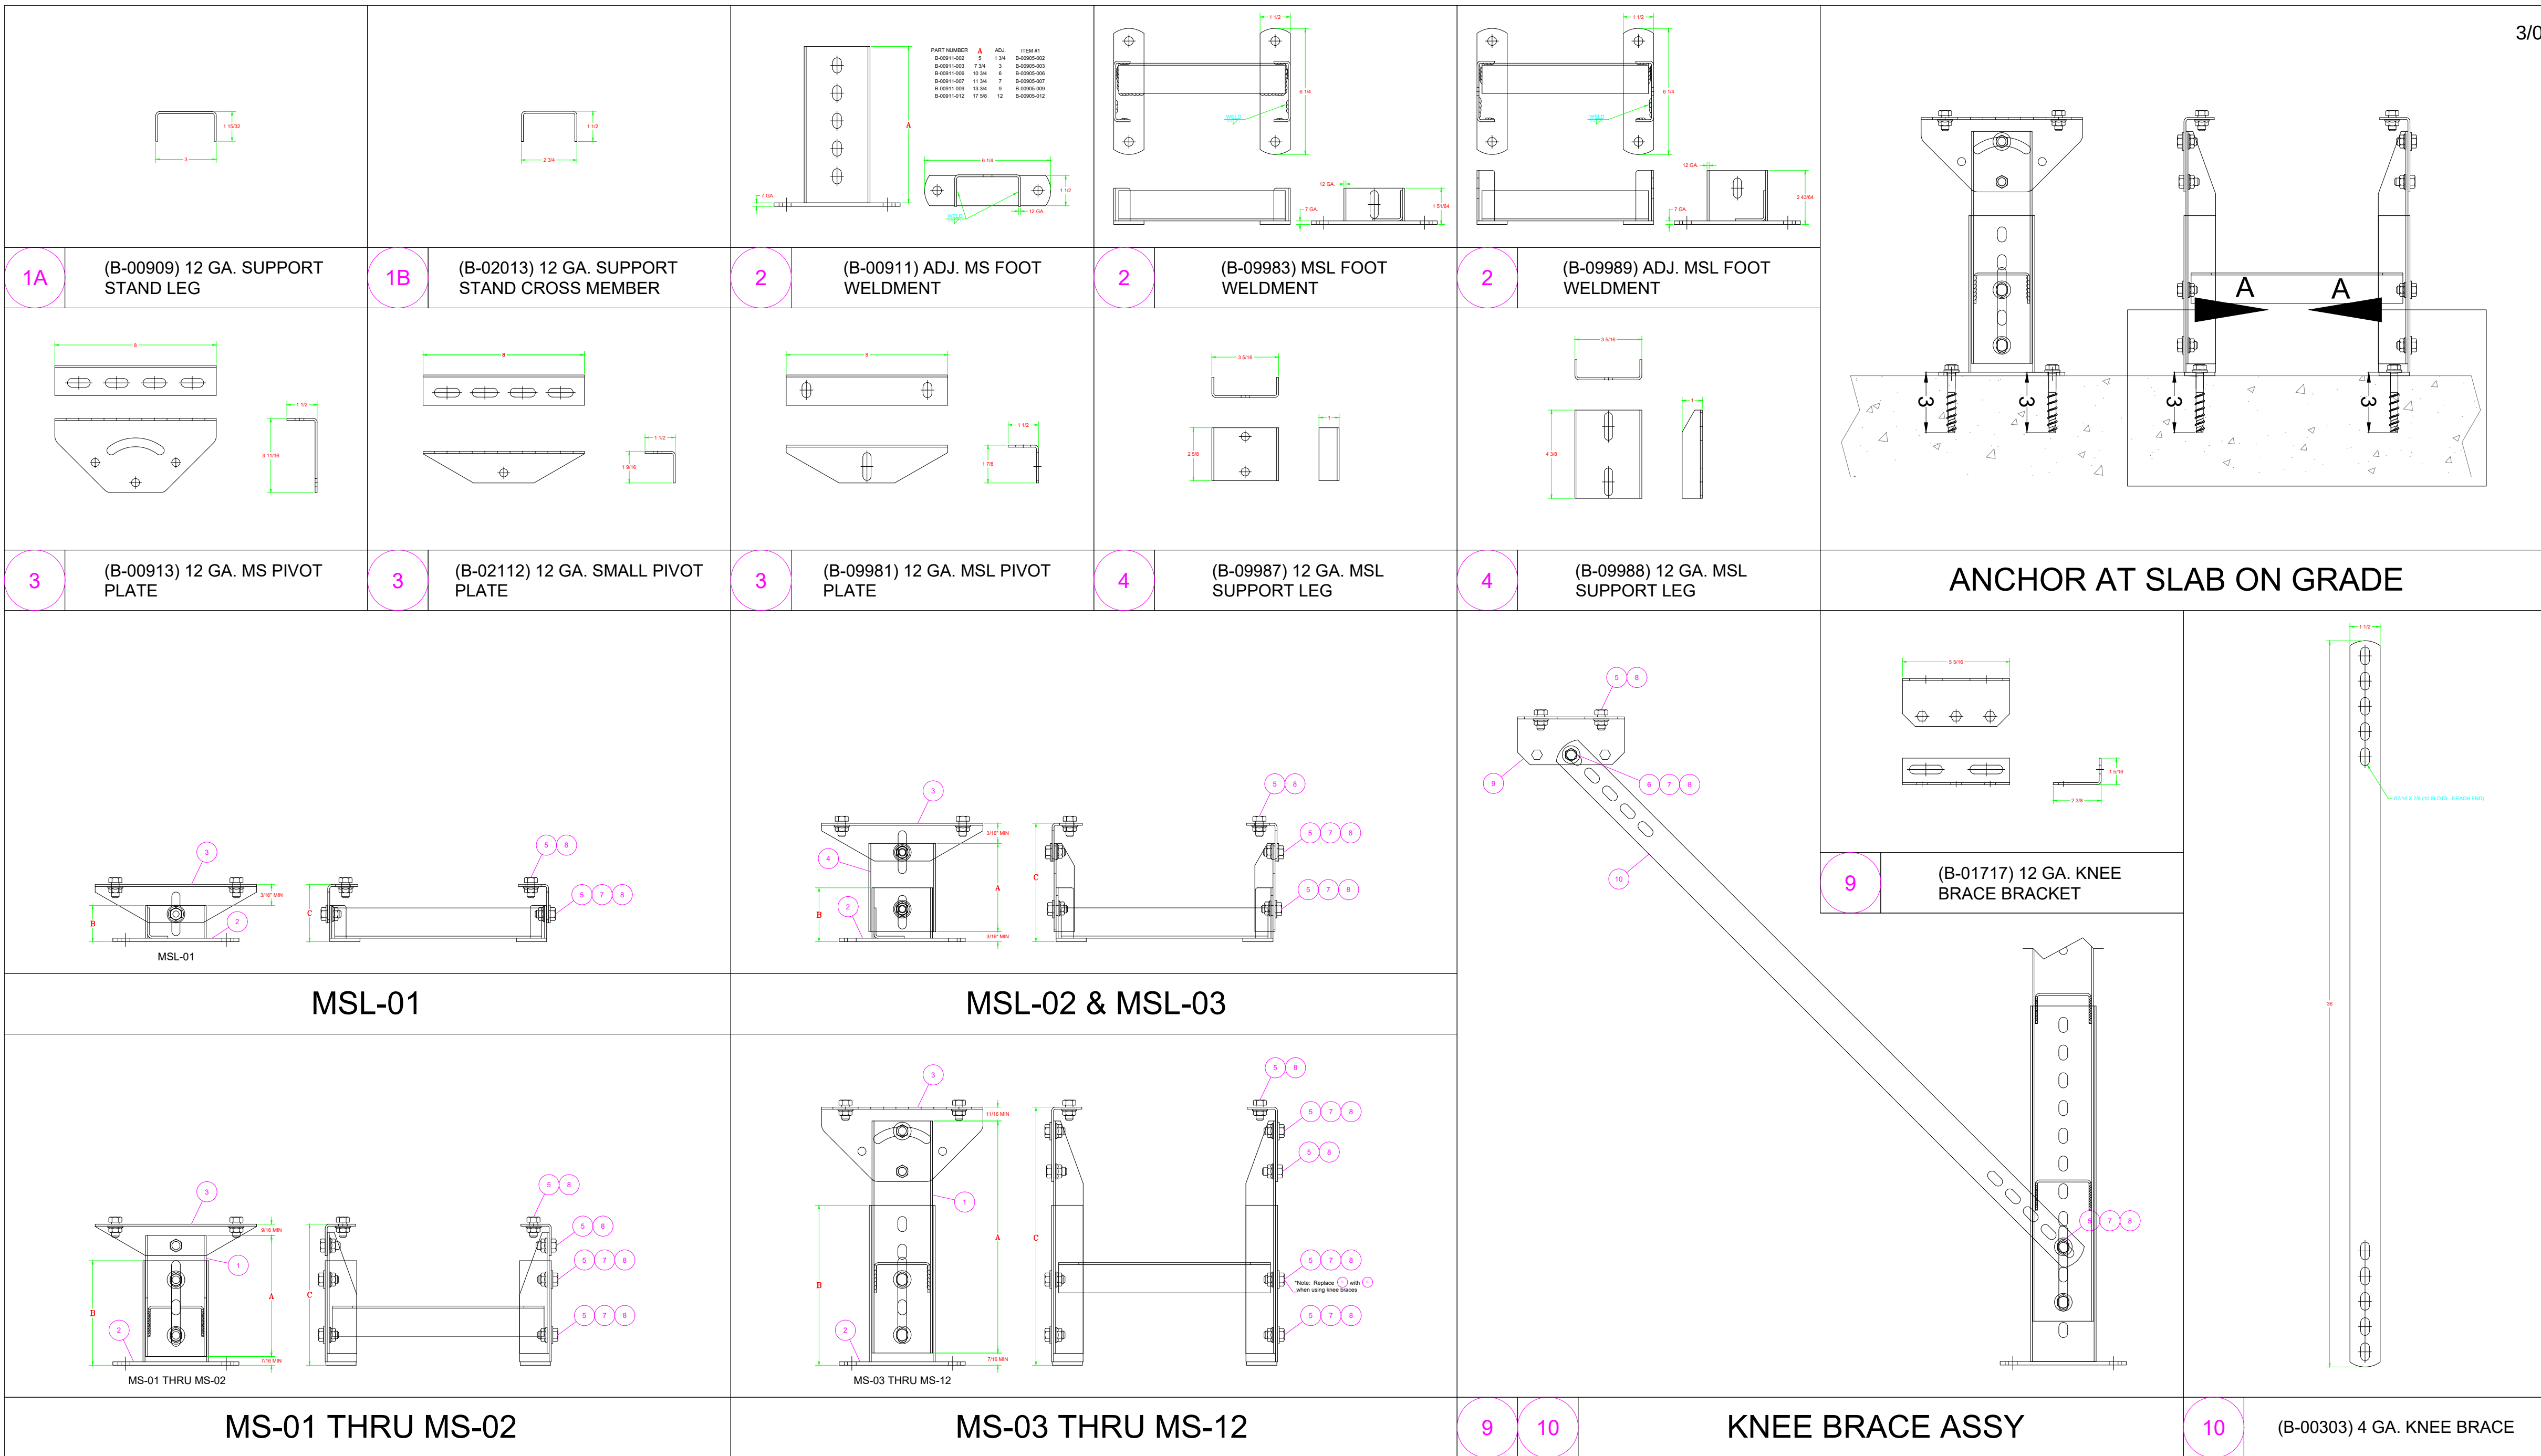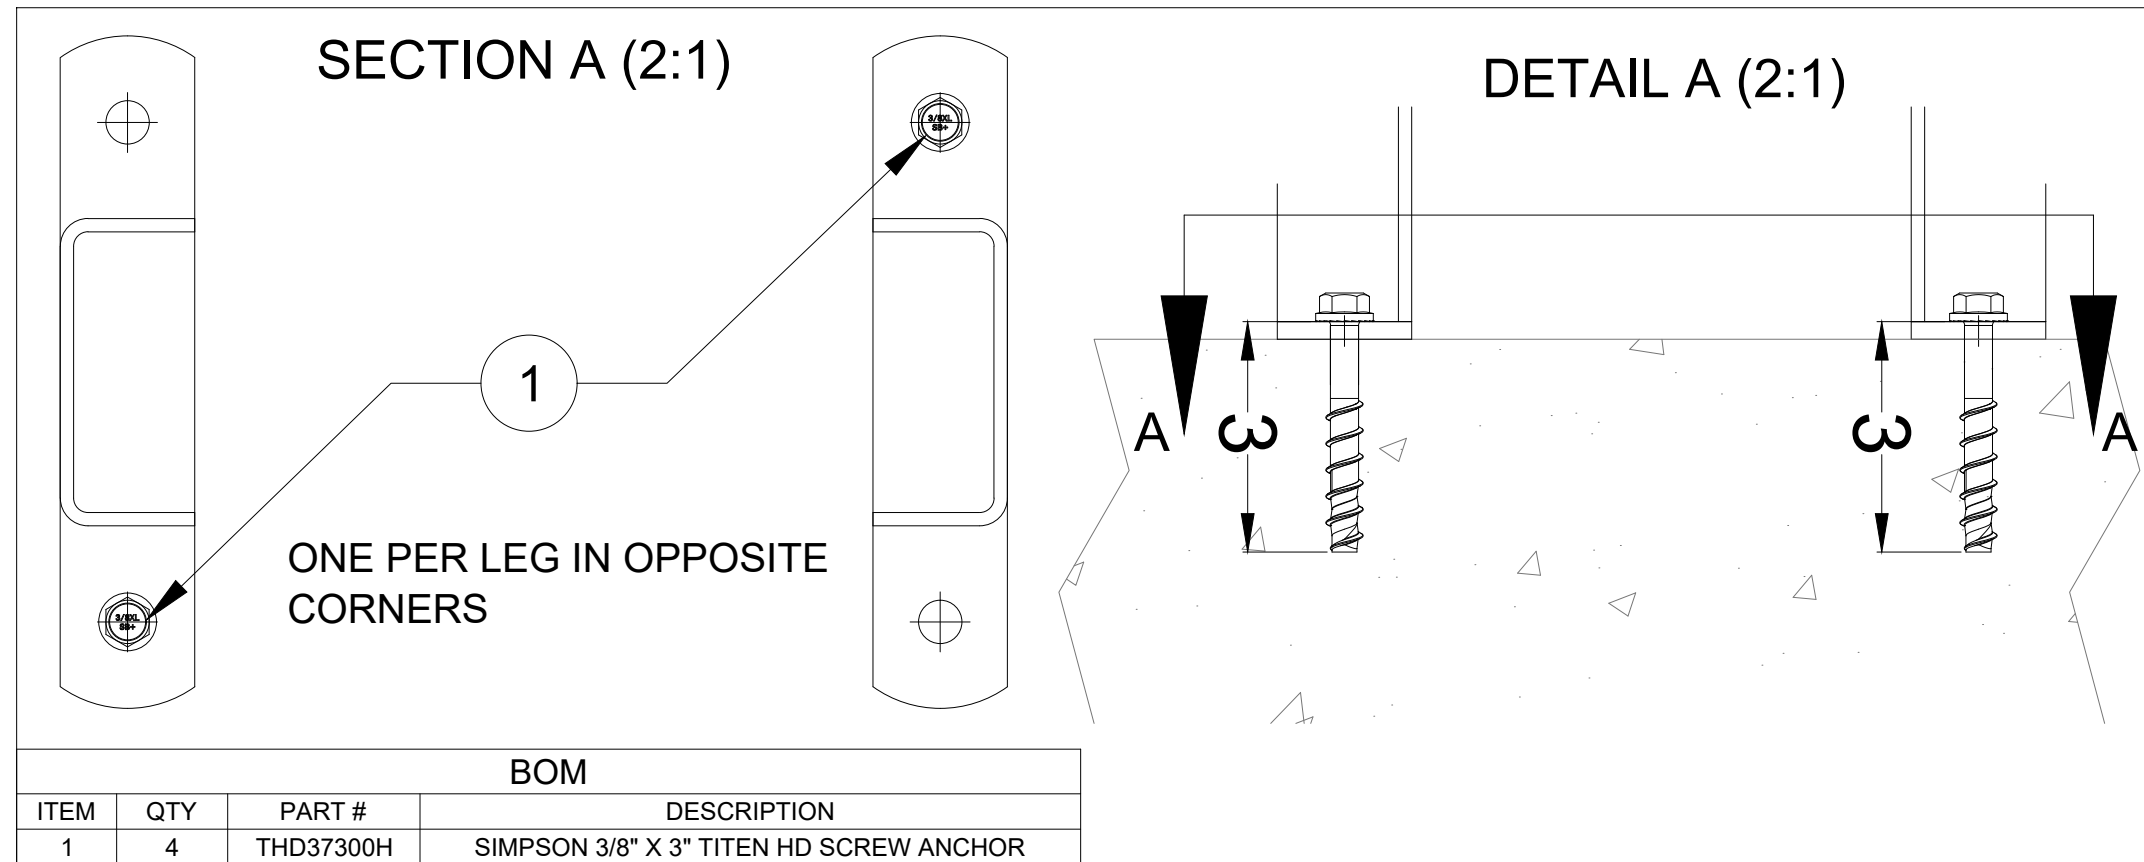


TALLER THAN STANDARD HEIGHT POLY-TRIE SUPPORT ASSEMBLY (2 LEVELS) - SCHEDULE 40 OR 80				
ITEM	QTY	DESCRIPTION	MATERIAL	
1	2	POLY-TRIE STAND WELDMENT	0-0307	
2	2	POLY-TRIE SUPPORT EXTENSION	0-0307	
3	2	SPACER CHANNEL - 2"X4"	0-0304	
4	2	SCHEDULE 40 POLY-TRIE ADAPT	96-0355	
5	2	POLY-TRIE COUPLING CHANNEL	0-0306	
6	4	PIPE RETAINER BRACKET	0-0304	
7	4	PIPE RETAINER BASE PLATE	0-0303	
7	4	SPACER CHANNEL, REPLACES ITEM #6 WHEN SUPPORTING ACCU/LINE/RES/ISO	0-0304	
8	4	KNEE BRACE - 2"X4"	0-0305	
9	4	KNEE BRACE BRACKET	0-0311	
10	8	1/4" X 8" X 1/8" HD HEX CAP SCREW, 2P	0-0302	
11	24	1/4" X 4" X 1/8" HD CAP SCREW, 2P	0-0302	
12	4	1/2" X 1/2" X 1/4" FLAT IRON WELDMENT	0-0313	
13	46	3/8" X 1/2" X 1/4" FLAT IRON WELDMENT	0-0313	
14	4	3/8" X 1/2" X 1/4" FLAT IRON WELDMENT	0-0303	
14	4	3/8" X 1/2" X 1/4" FLAT IRON WELDMENT, HEAVY, 2P	0-0303	

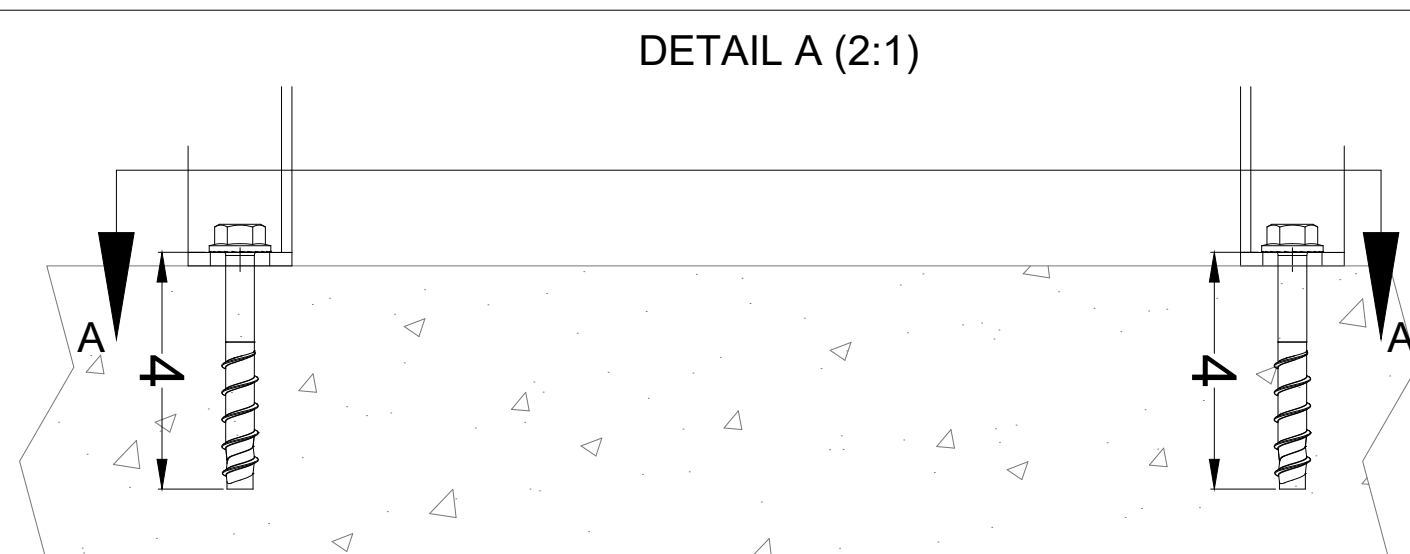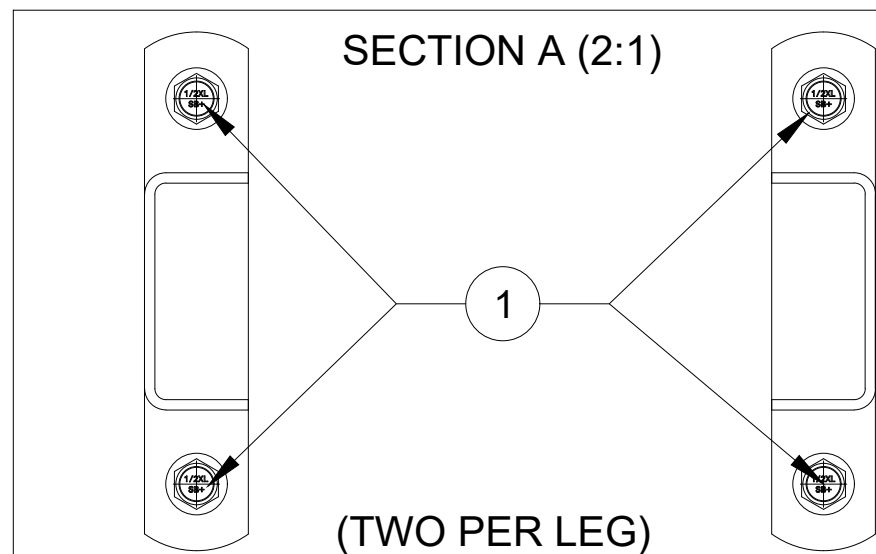


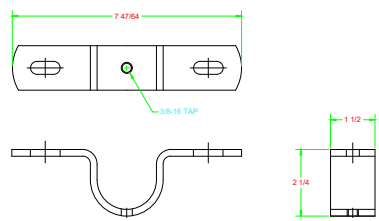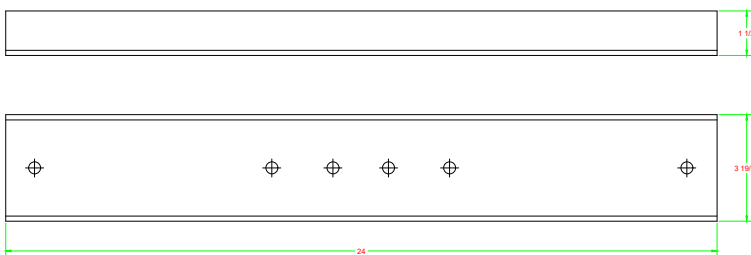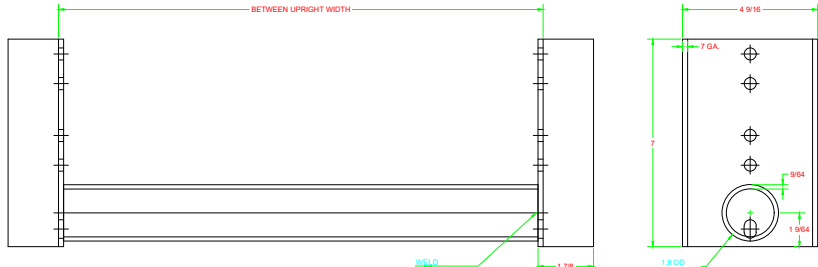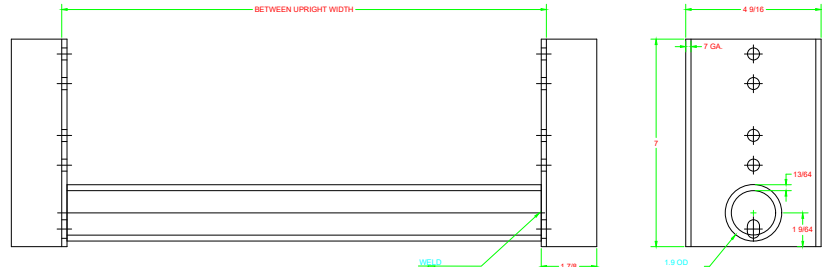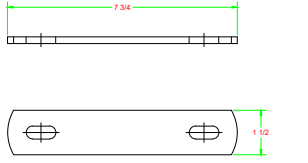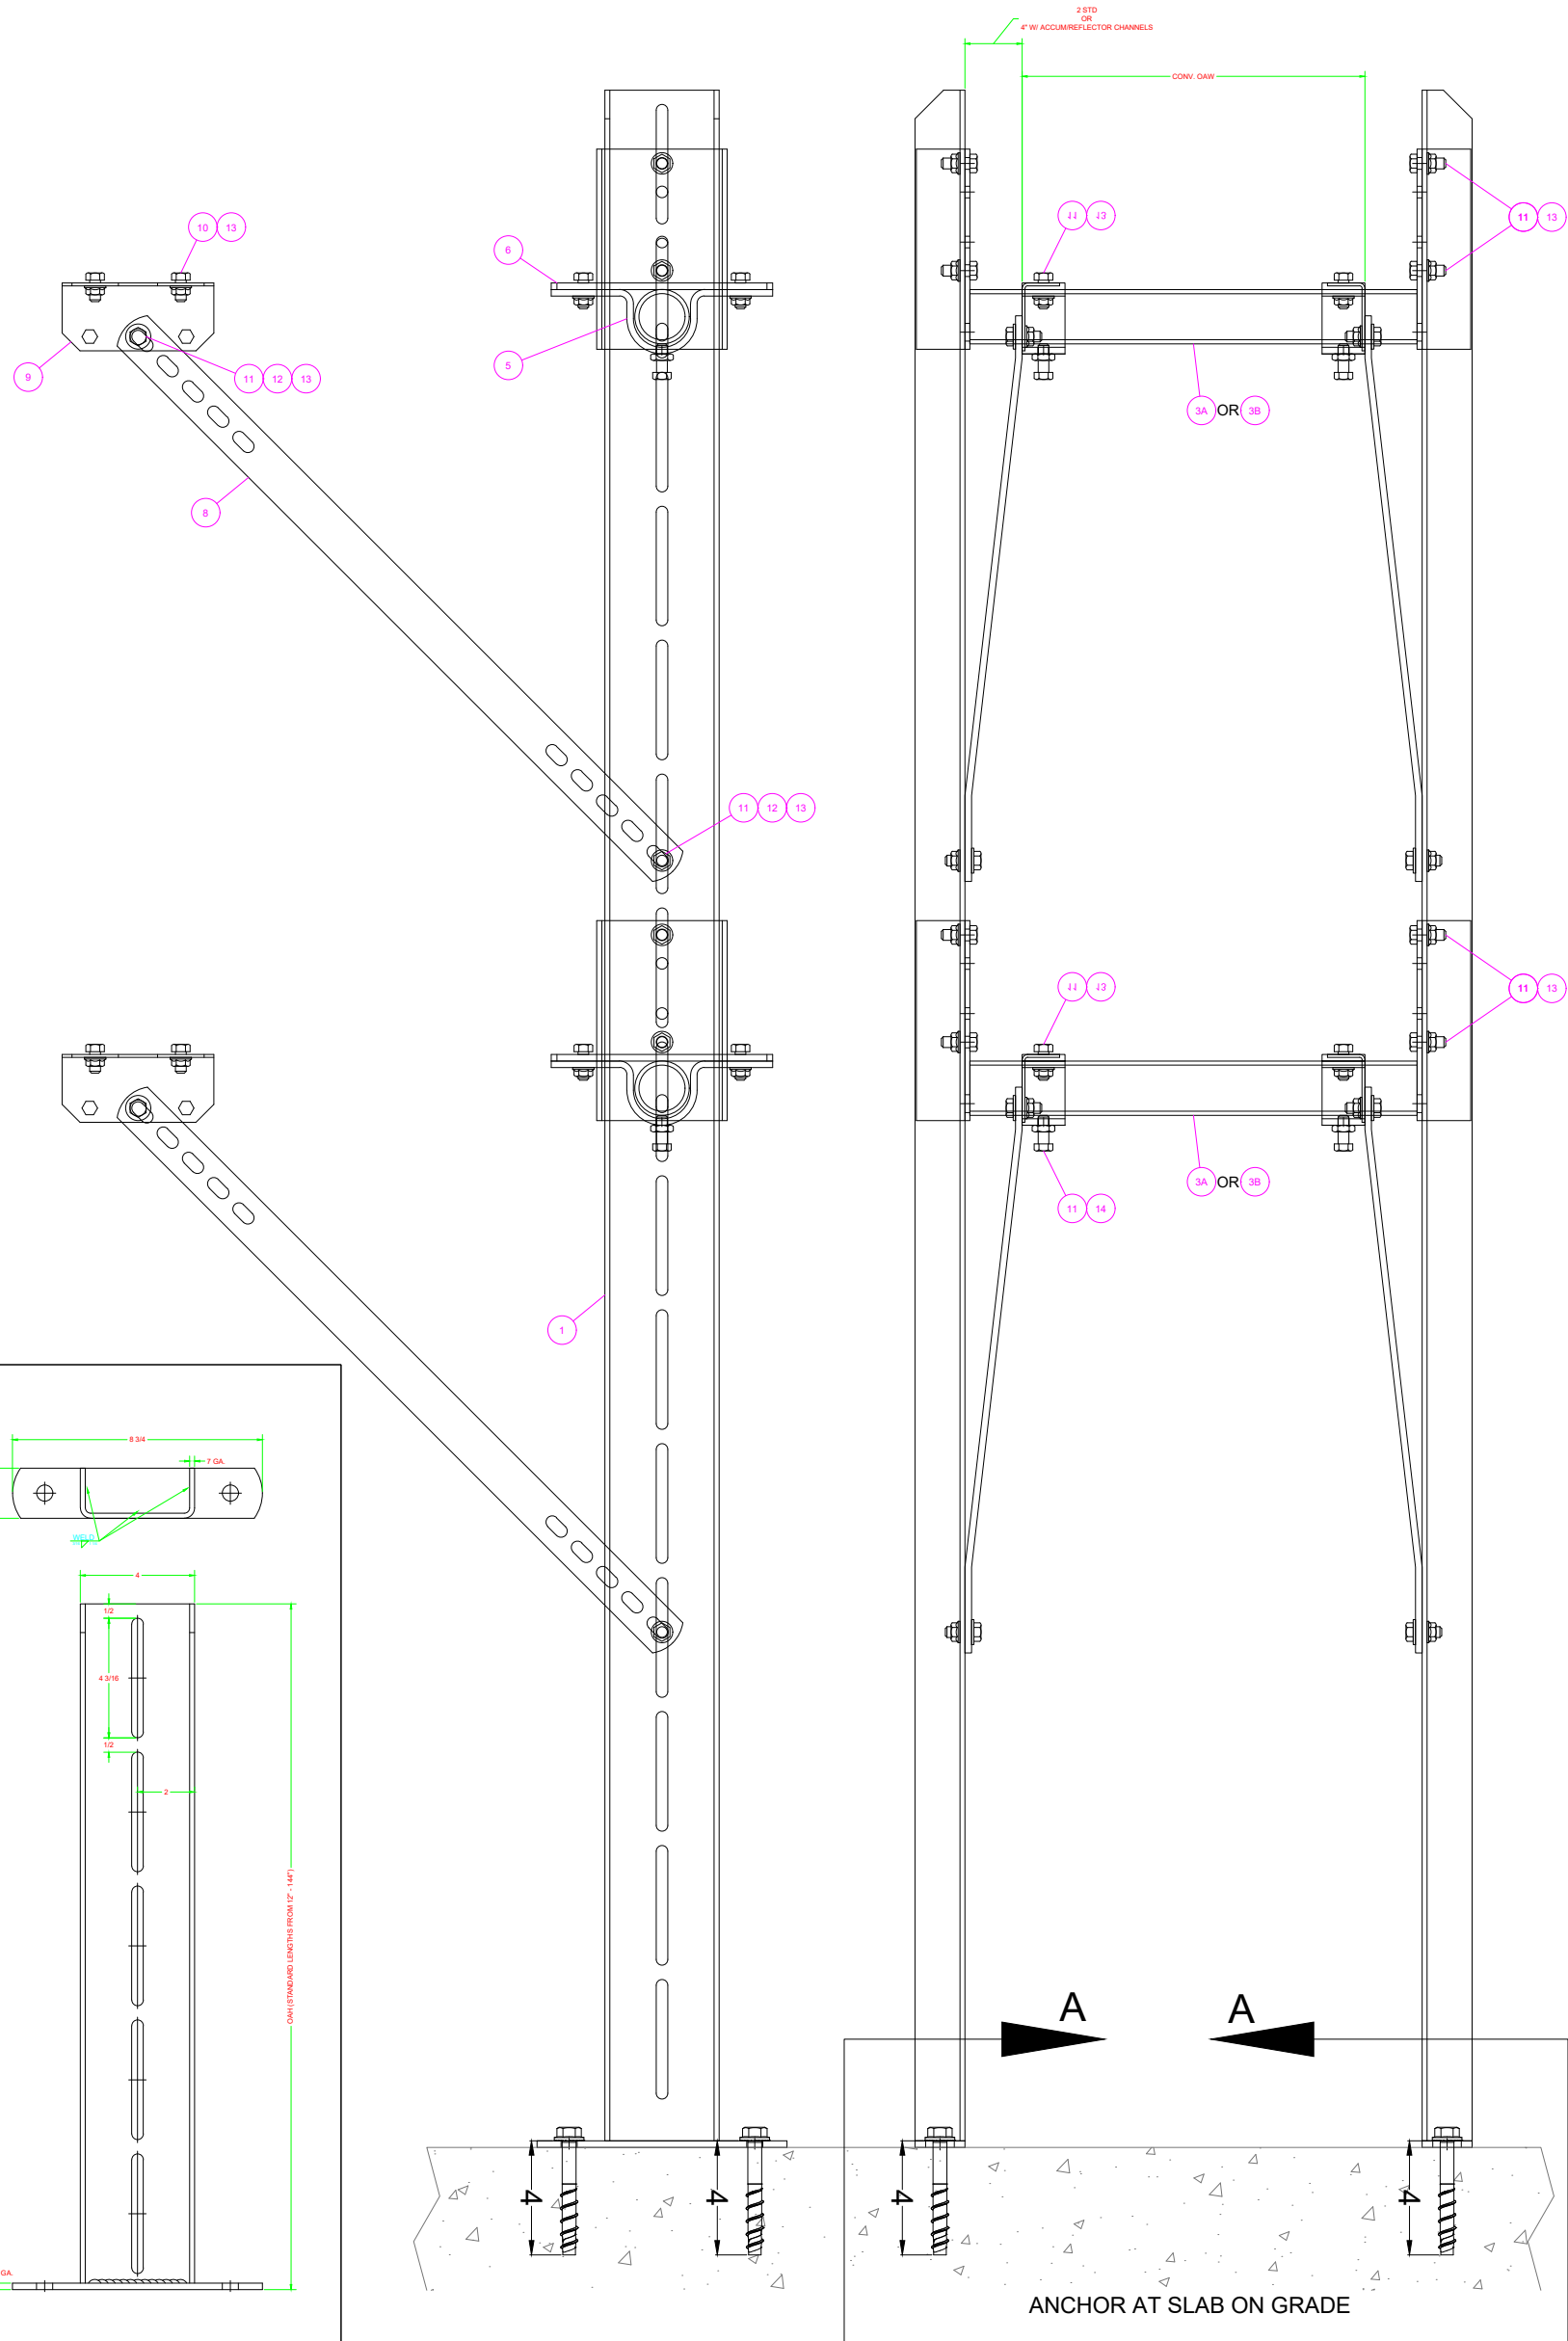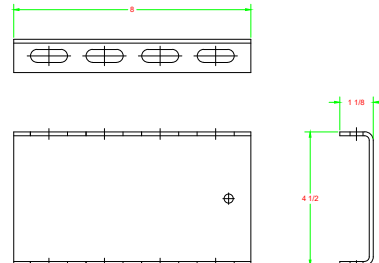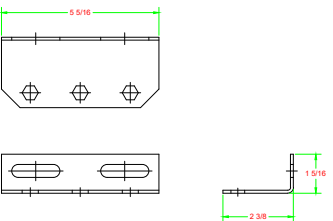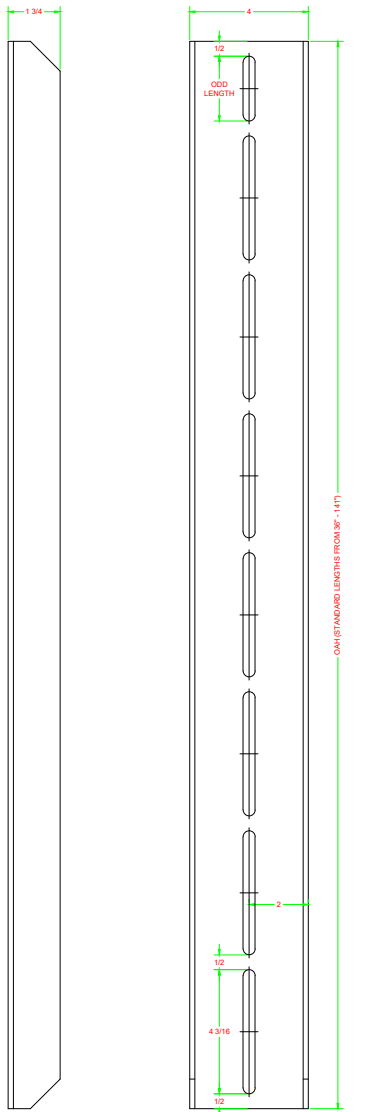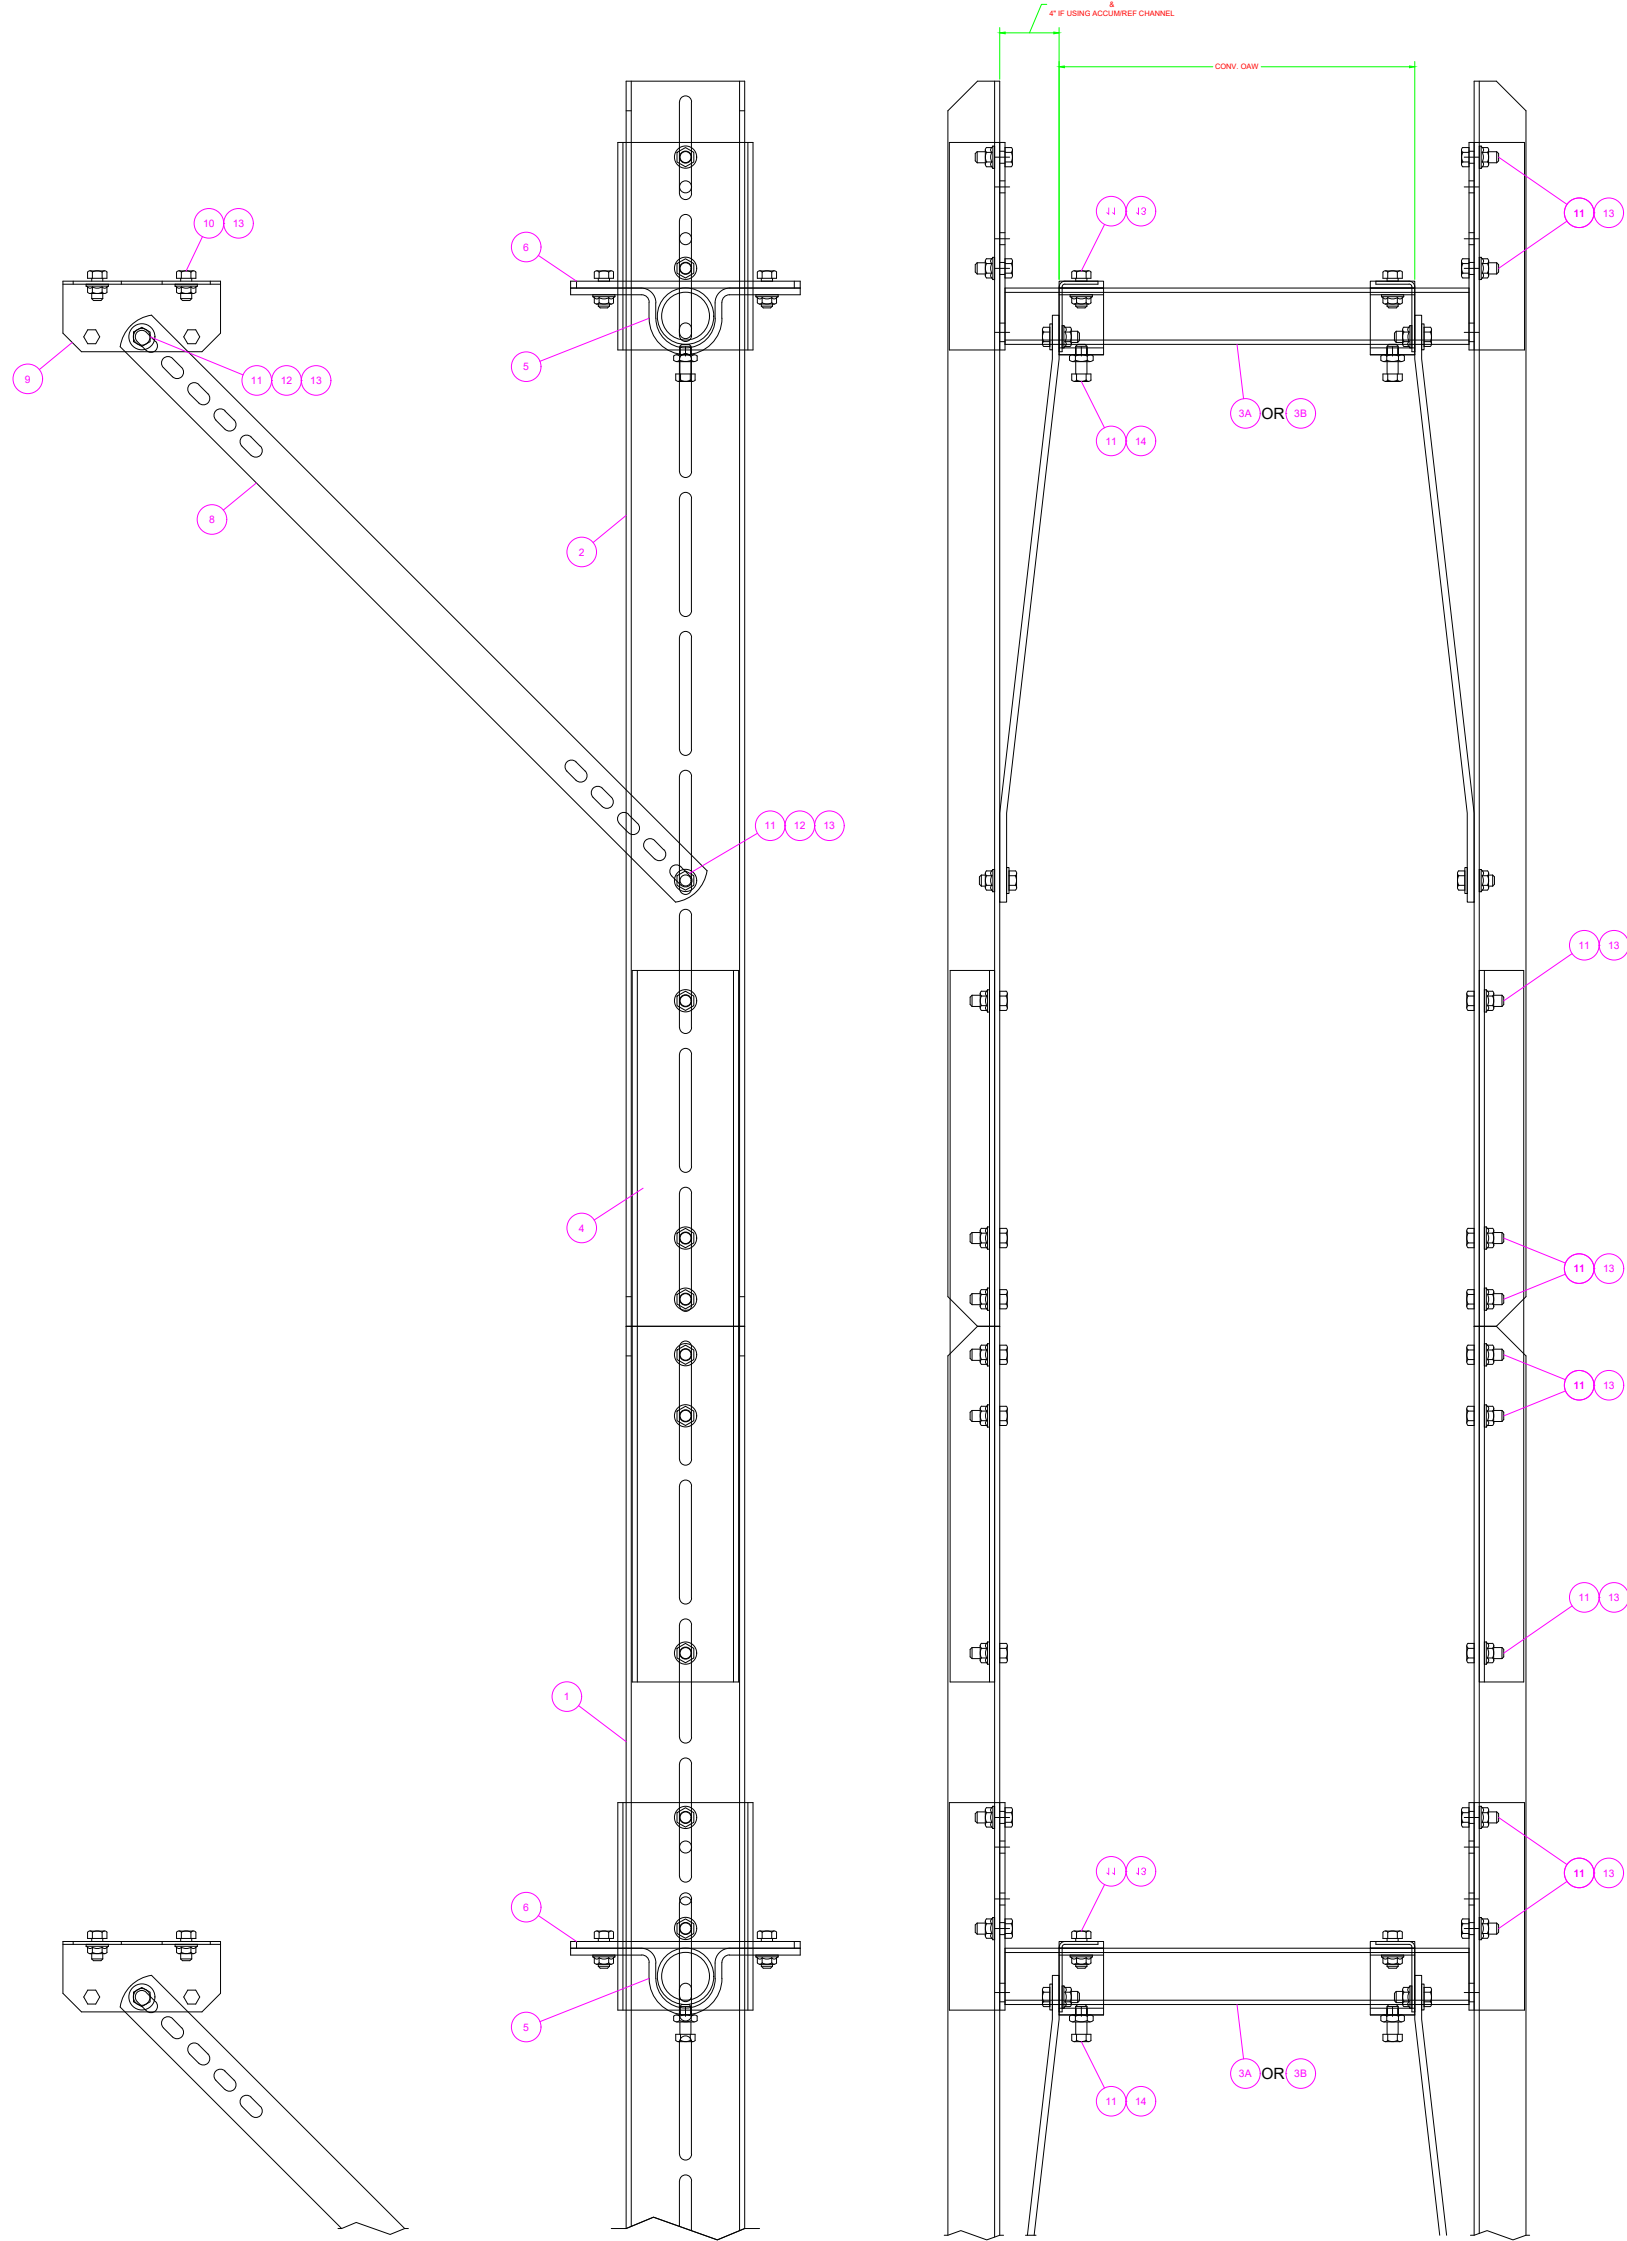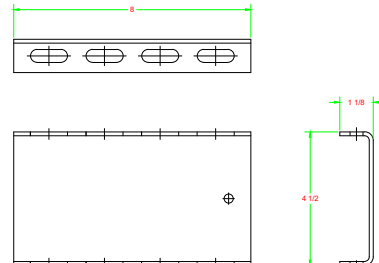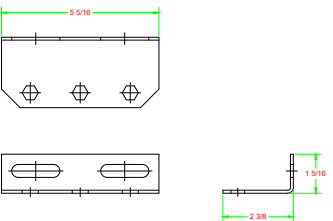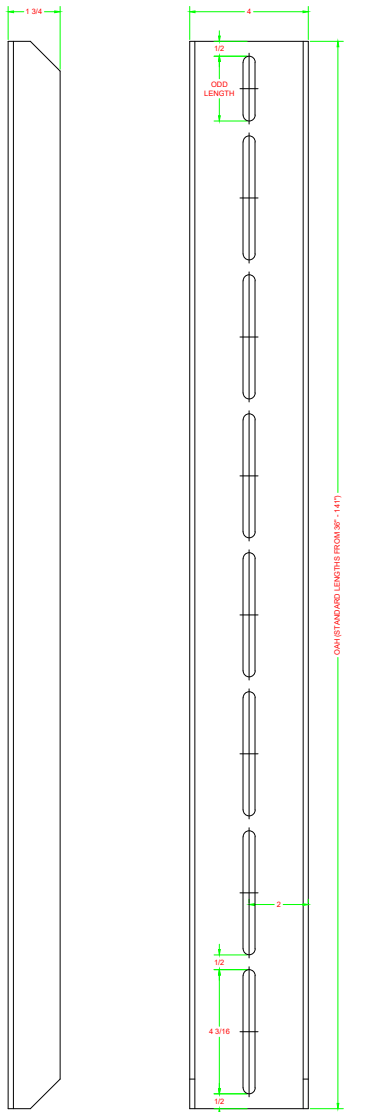									
5	(B-03854) 4 GA. PIPE RETAINER	4	(B-03940) 7 GA. POLY-TIER COUPLING CHANNEL	8	(B-00705) 4 GA. SHORT KNEE BRACE	3A	(B-03941) SCHEDULE 40 SUPPORT PIPE ASSY	3B	(WA-000537) SCHEDULE 80 SUPPORT PIPE ASSY
									
6	(B-01283) 4 GA. PIPE RETAINER BASE PLATE								
									
									
									
7	(B-03944) 10 GA. SPACER CHANNEL								
9	(B-01717) 12 GA. KNEE BRACE BRACKET								
2	(B-03939) 7 GA. POLY-TIER SUPPORT EXTENSION	1	(B-03937) POLY-TIER STAND WELDMENT	STANDARD POLY-TIER ASSEMBLY (2 LEVELS)			TALL POLY-TIER W/ SPLICE CHANNEL & EXTENSION (2 LEVELS)		


3/02/2023

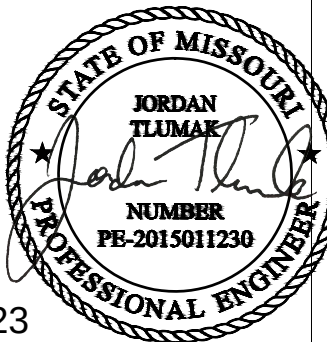

This drawing & all its information are the property of Conveyor Solutions, Inc. Do not use, copy, or reproduce without the written consent of Conveyor Solutions, Inc. Drawing to be returned upon demand.

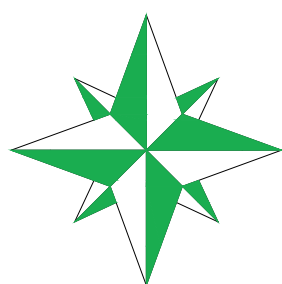

PRODUCT INFORMATION

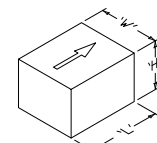

DESCRIPTION:
Boxes

	'L'	'W'	'H'	WEIGHT
MIN	-	-	-	-
AVG	-	-	-	-
MAX	-	-	-	-
			RATE	- CPM
			VOLTAGE	-
			COLOR	-
			AIR PSIG	-
			AIR CFM	-

REVISIONS				
REV	DESC	DATE	BY	LOCATION
0	INITIAL DRAWING	12/01/2022	GVS	XX
1		X	GVS	
2		X	GVS	X
3	LATEST APPROVED	02/27/2023	GVS	ALL



ZOETIS


LEE'S SUMMIT, MO

Project Number: P221318

Sheet Title:


POLY-TIER
SUPPORTS

Sheet Scale: N.T.S.		Sheet No.:
Drawn By: GVS		G02 OF G02
Checked By: XX		
	Conceptual	Created on:
	For Quotation	11/22/2022
	For Approval	
X	For Installation	Updated on:
	For Fabrication	2/27/2023

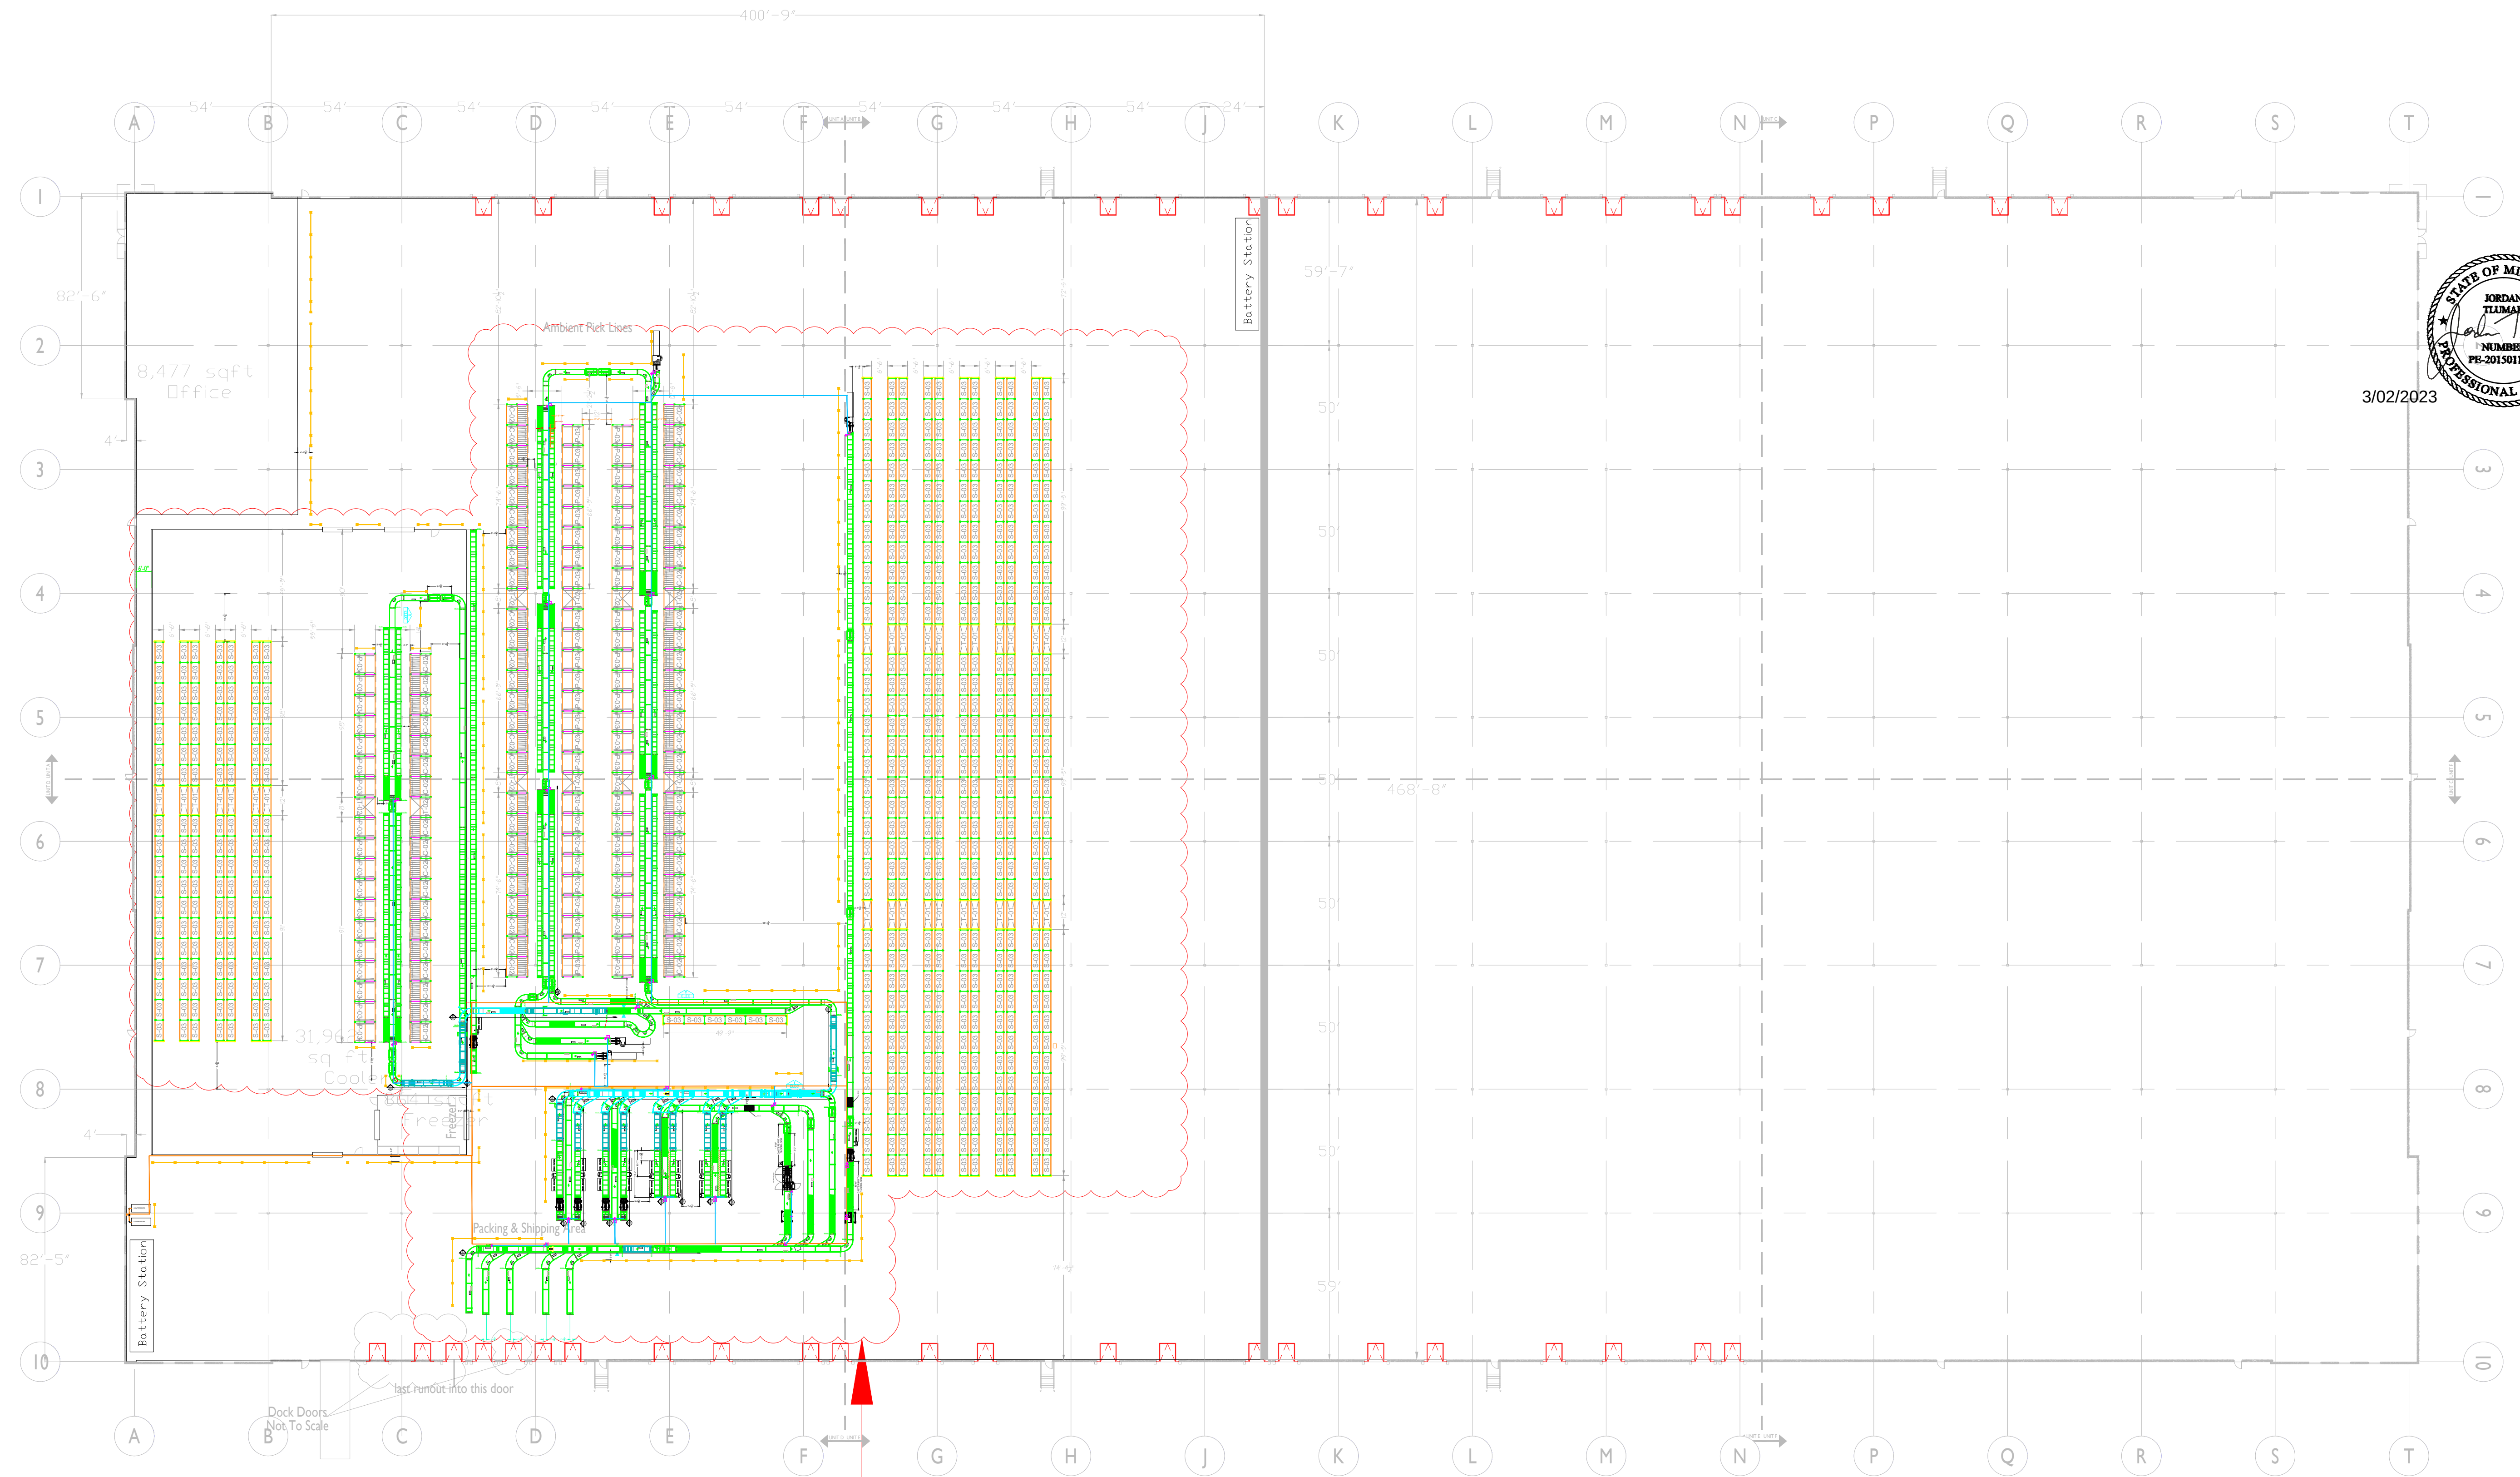


CSI MHE SCOPE OF WORK

File Path: C:\Users\gmth\OneDrive - Conveyor Solutions, Inc. Internal Projects\Zoetis\Drawing\P221318-Zoetis-Composite_P...
This drawing & all its information are the property of Conveyor Solutions, Inc. Do not use, copy, or reproduce without the written consent of Conveyor Solutions, Inc. Drawing is to be returned upon demand.

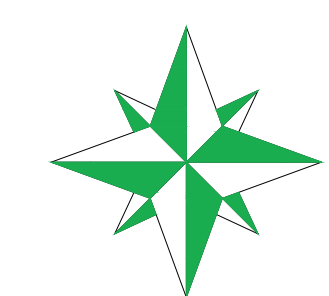

PRODUCT INFORMATION

DESCRIPTION:		Boxes	
MIN	L'	W'	H'
	AVG		
	MAX		
RATE	VOLTAGE		- CPW
	COLOR		-
	AIR PSIG		-
	AIR CFM		-

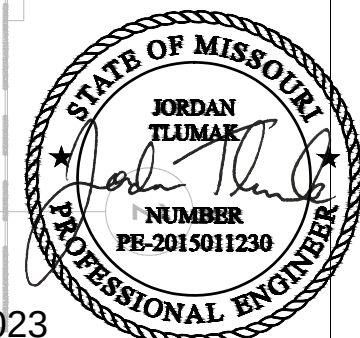

3/02/2023


REV	DESC	DATE	BY		LOCATION	
			DES	CHK	XX	ALL
0	INITIAL DRAWING	12/01/2022	GVS			
1	LATEST APPROVED	02/27/2023	GVS			
2	LAYOUT					

Conveyor Solutions
A SYSTEMS IN MOTION COMPANY
Conveyor Solutions, Inc.
1450 N McLean Blvd
Elgin, IL 60123
PH: 847-923-9600 FAX: 847-923-9601
<http://www.conveyorsolutions.com>




ZOETIS
LEE'S SUMMIT, MO
Project Number:
P221318
Sheet Title:
OVERALL LAYOUT

Sheet Scale: N.T.S.	Sheet No.: L01 OF L09
Drawn By: GVS	
Checked By: XX	
Conceptual	Created on:
For Quotation	11/22/2022
For Approval	Updated on:
X For Installation	2/27/2023
For Fabrication	

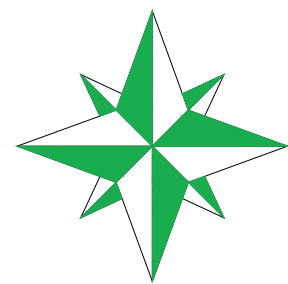


PRODUCT INFORMATION

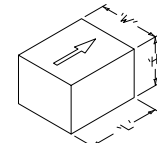

DESCRIPTION:
Boxes

	L'	W'	H'	WEIGHT
MIN	-	-	-	-
AVG	-	-	-	-
MAX	-	-	-	-
	RATE			
	VOLTAGE			
	COLOR			
	AIR PSIG			
	AIR CFM			

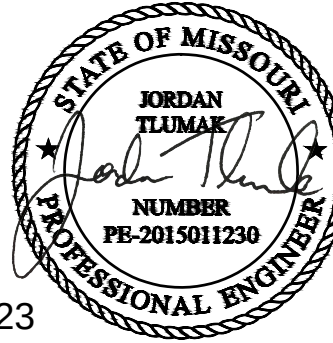

3/02/2023



Conveyor Solutions, Inc.
1450 N McLean Blvd
Elgin, IL 60123
PH: 847-923-9600 FAX: 847-923-9601
<http://www.conveyorsolutions.com>



ZOETIS

LEE'S SUMMIT, MO

Project Number:
P221318


Sheet Title:
SCOPE OF WORK
LAYOUT

Sheet Scale:
N.T.S.


Drawn By: GVS
Checked By: XX

Sheet No.:
L02 OF L09

Conceptual	Created on:
For Quotation	11/22/2022
For Approval	Updated on:
X For Installation	2/27/2023
For Fabrication	

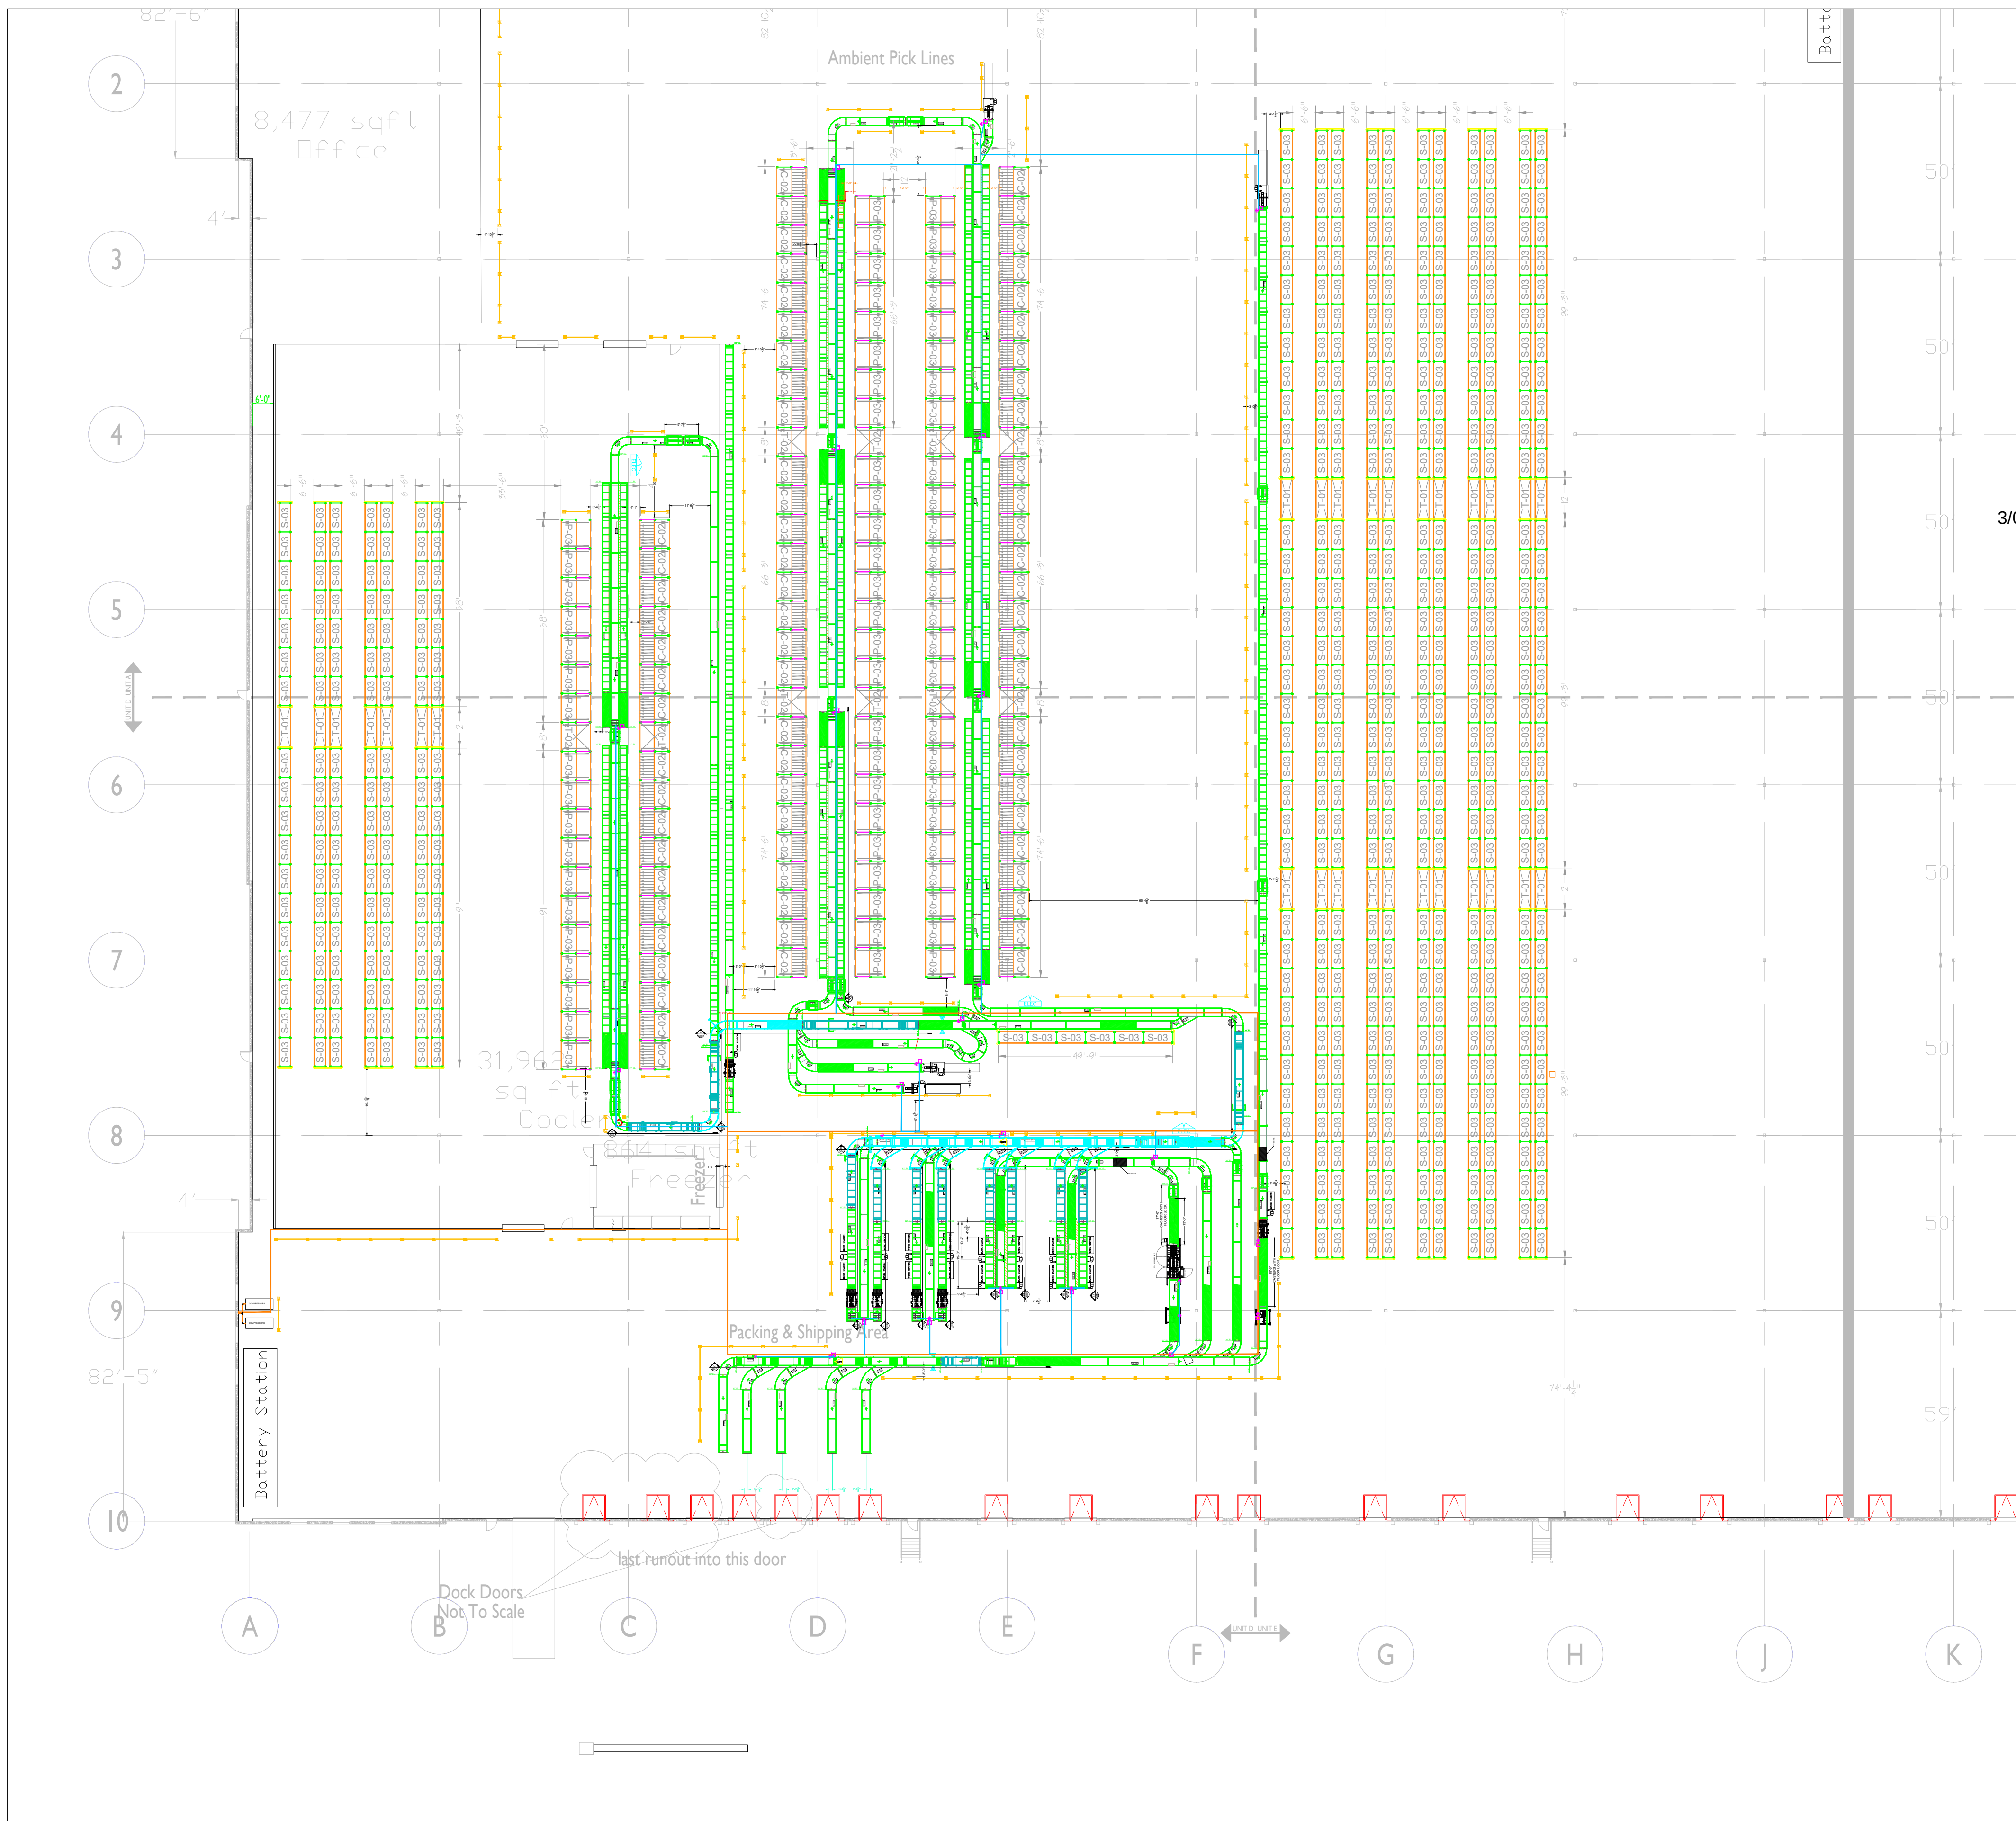

This drawing & all its information are the property of Conveyor Solutions, Inc. Do not use, copy, or reproduce without the written consent of Conveyor Solutions, Inc. Drawing is to be returned upon demand.

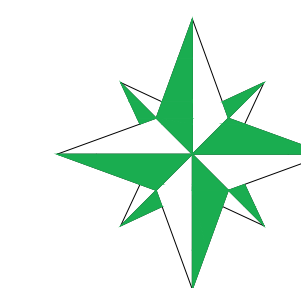

PRODUCT INFORMATION

DESCRIPTION:			
Boxes			
	L'	W'	H'
MIN	-	-	-
AVG	-	-	-
MAX	-	-	-
	RATE	CPM	
	VOLTAGE	-	
	COLOR	-	
	AIR PSIG	-	
	AIR CFM	-	

REV	DESC	DATE	BY	LOCATION	ALL
1	INITIAL DRAWING	12/07/2022	X	GVS	
2	LATEST APPROVED LAYOUT	02/27/2023		GVS	

Conveyor Solutions
A SYSTEMS IN MOTION COMPANY
Conveyor Solutions, Inc.
1450 N McLean Blvd
Elgin, IL 60123
PH: 847-923-9600 FAX: 847-923-9601
<http://www.conveyorsolutions.com>

zoetis

ZOETIS

LEE'S SUMMIT, MO

Project Number:
P221318


Sheet Title:
COOLER 1


Sheet Scale:
3/16" = 1'

Sheet No.:
L03 OF L09

Drawn By: **GVS**
Checked By: **XX**

Conceptual	Created on:
For Quotation	11/22/2022
For Approval	Updated on:
X For Installation	2/27/2023
For Fabrication	

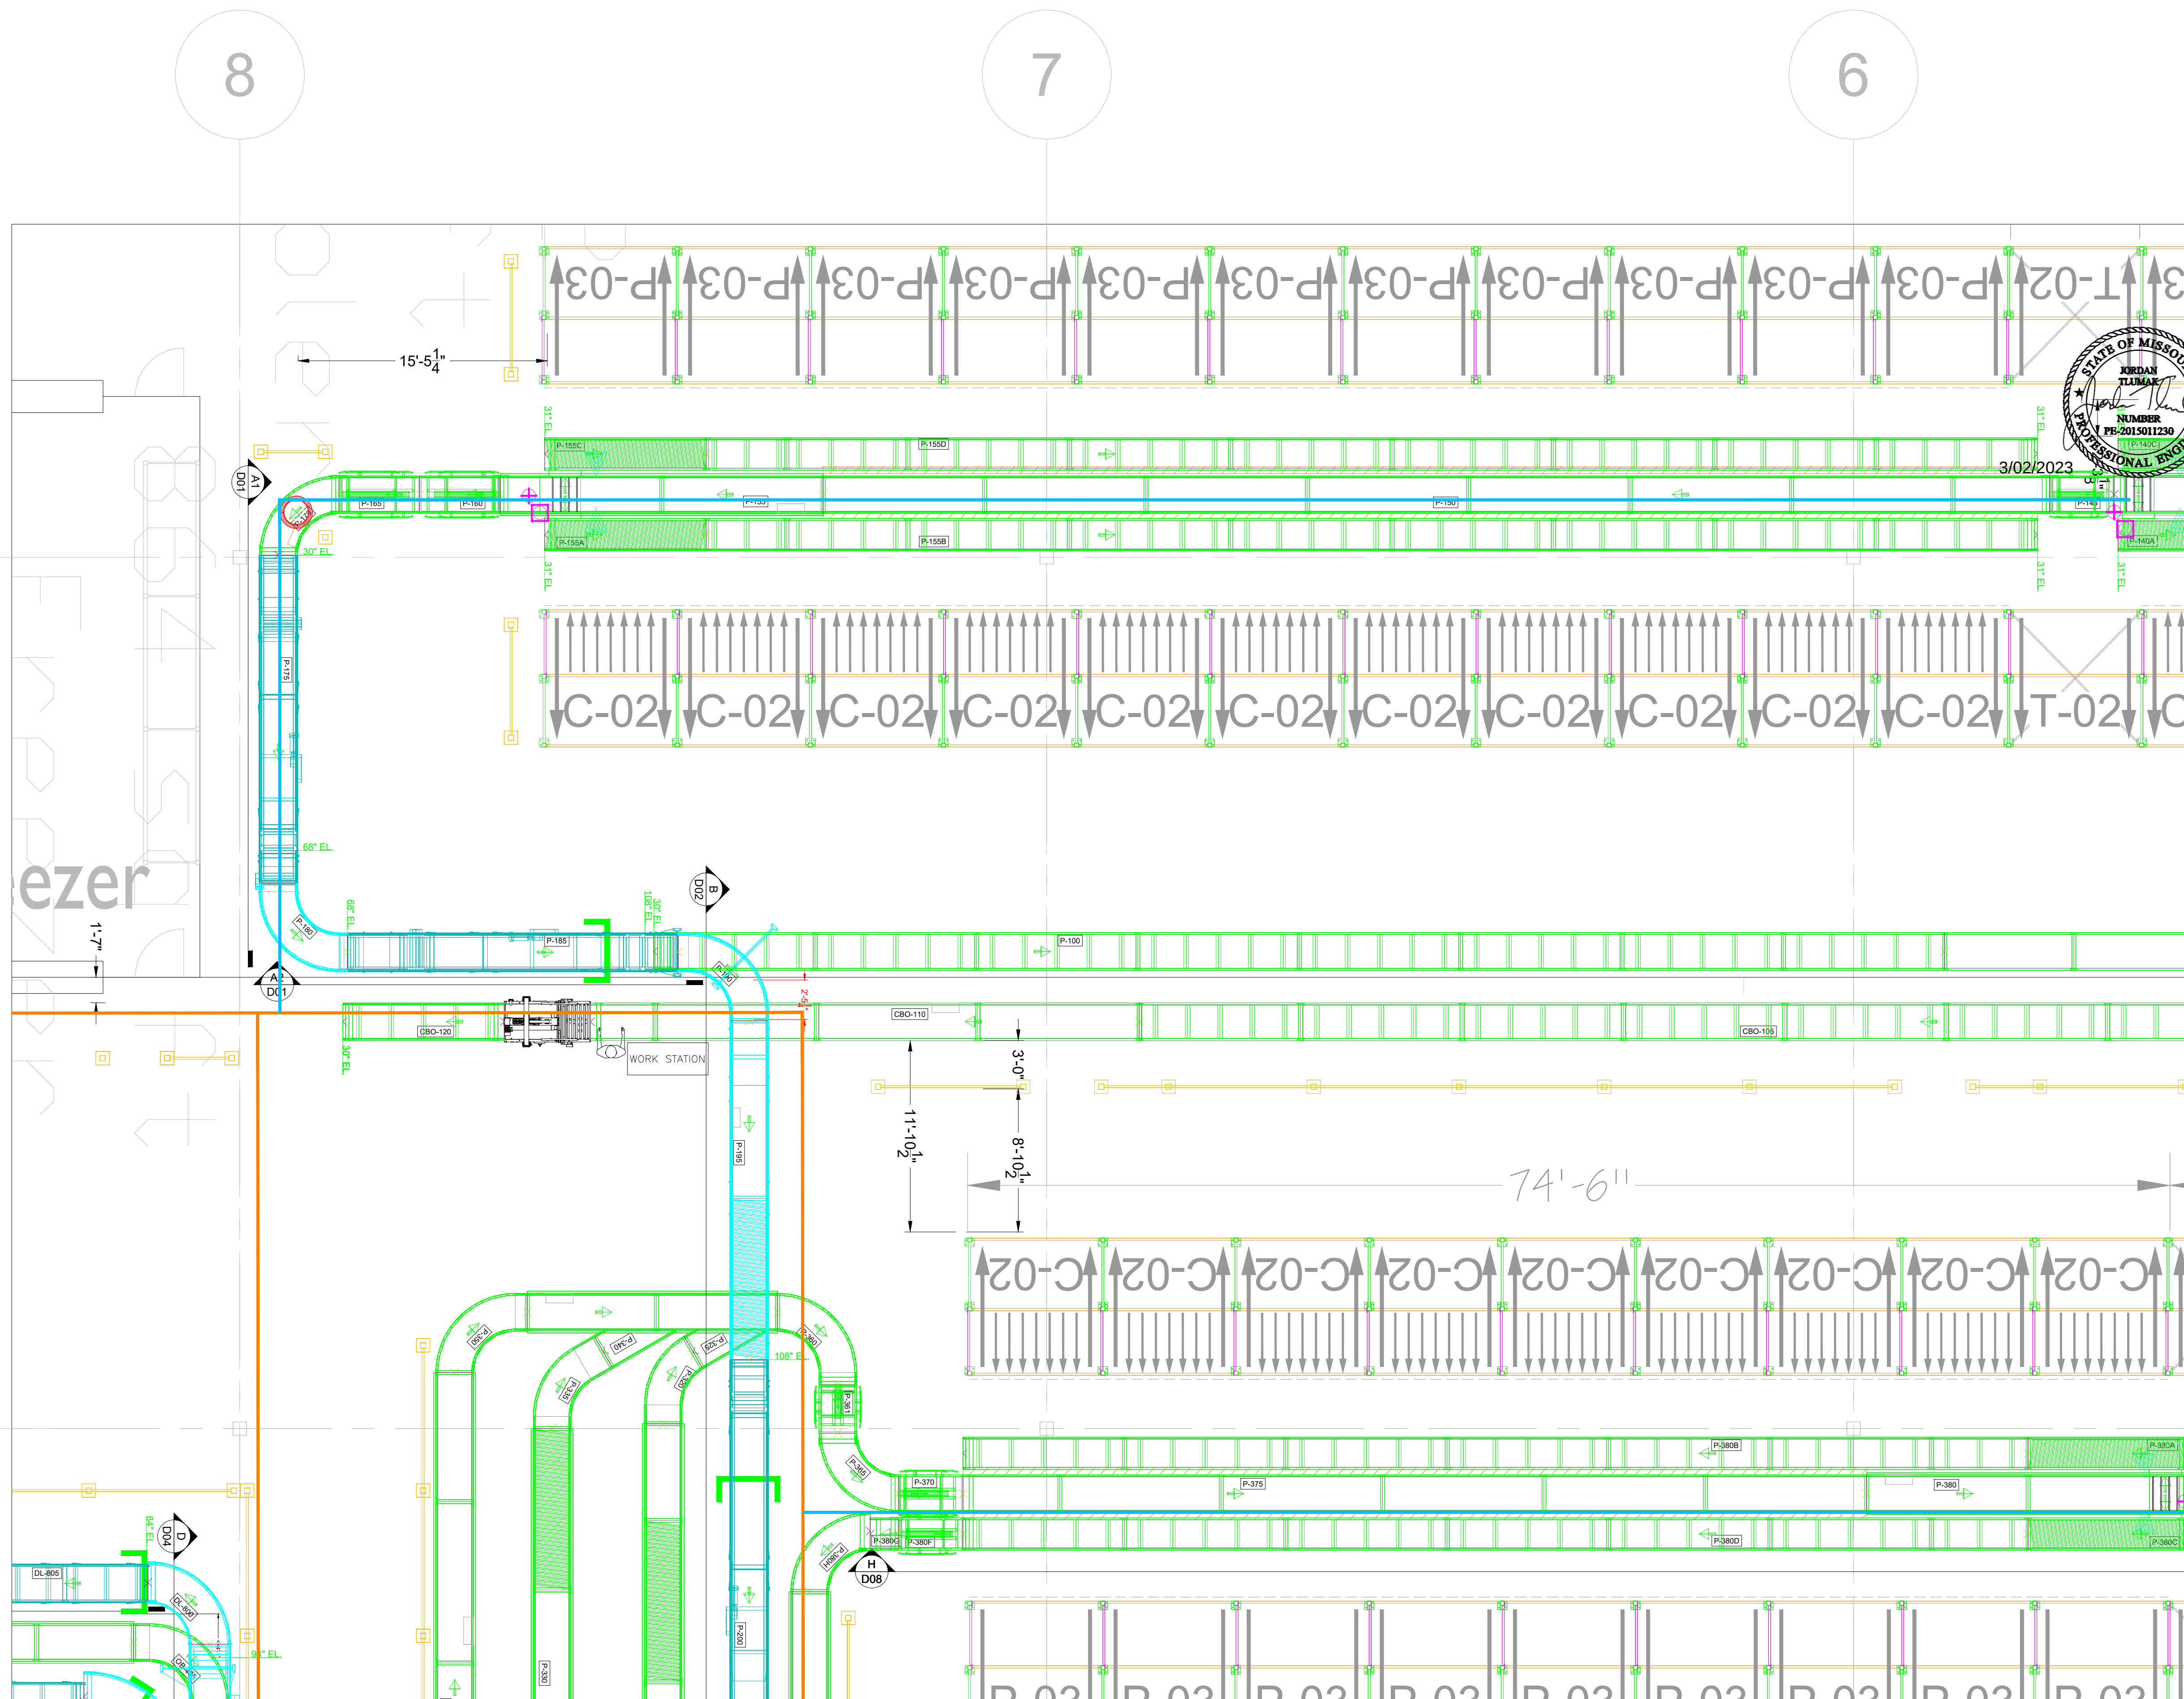

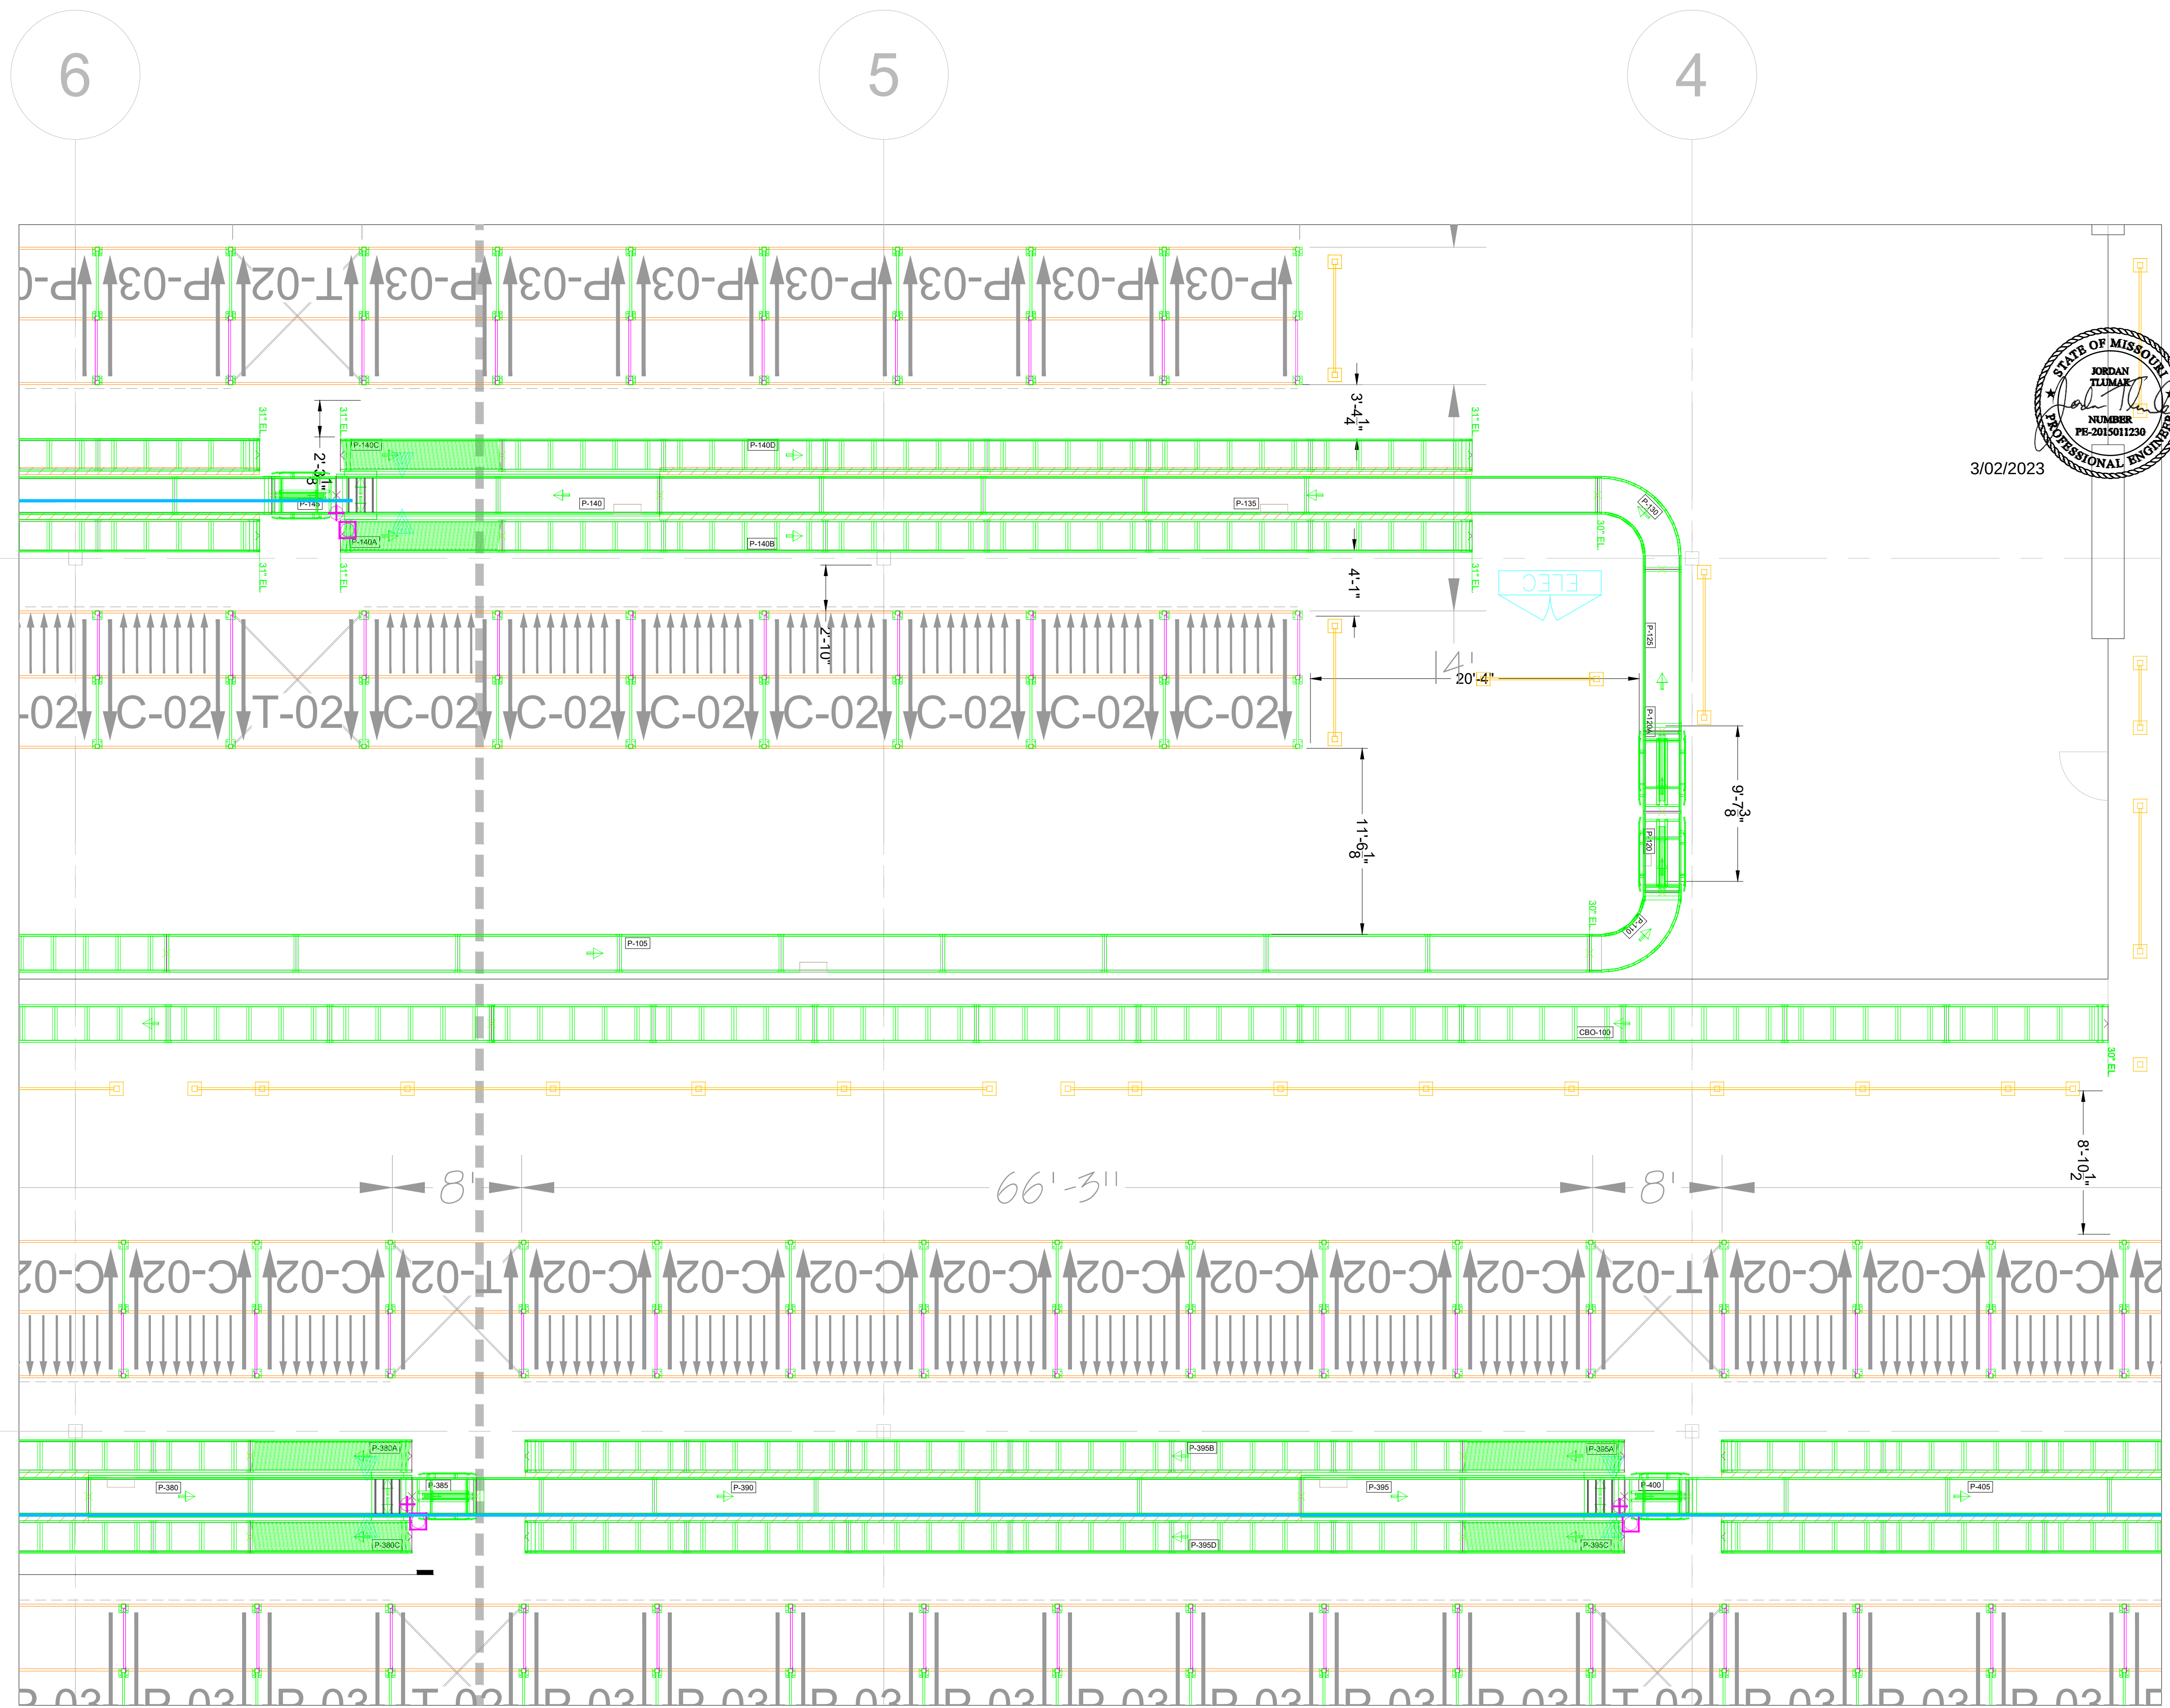

3/02/2023

File Path: C:\Users\gmth\OneDrive - Conveyor Solutions\Internal\Projects\Zoeis\Drawings\P221318-Zoeis-Composi_P...
This drawing & all its information are the property of Conveyor Solutions, Inc. Do not use, copy, or reproduce without the written consent of Conveyor Solutions, Inc. Drawing is to be returned upon demand.

PRODUCT INFORMATION

DESCRIPTION:
Boxes

	L'	W'	H'	WEIGHT
MIN	-	-	-	-
AVG	-	-	-	-
MAX	-	-	-	-

	RATE	VOLTAGE	COLOR	AIR PSIG	AIR CFM
	-	-	-	-	-

REV	DESC	DATE	BY		LOCATION	
			DATE	BY	DATE	BY
1	INITIAL DRAWING	12/01/2022	X	ONS	XX	ALL
2	LATEST APPROVED LAYOUT	02/02/2023		ONS		

A SYSTEMS IN MOTION COMPANY

Conveyor Solutions, Inc.
1450 N McLean Blvd
Elgin, IL 60123
PH: 847-923-9600 FAX: 847-923-9601
<http://www.conveyorsolutions.com>

zoetis

ZOETIS

LEE'S SUMMIT, MO

Project Number:
P221318


Sheet Title:
COOLER 2

Sheet Scale:
3/16" = 1'


Drawn By: GVS
Checked By: XX

Sheet No.:
L04 OF L09

	Created on:
Conceptual	11/22/2022
For Quotation	
For Approval	
X For Installation	Updated on: 2/27/2023
For Fabrication	

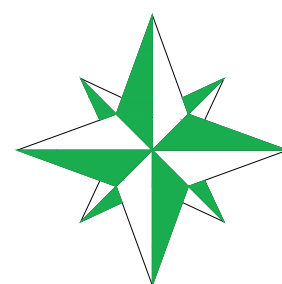

PRODUCT INFORMATION

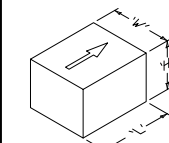

DESCRIPTION:
Boxes

	L'	W'	H'	WEIGHT
MIN	-	-	-	-
AVG	-	-	-	-
MAX	-	-	-	-
	RATE			
	VOLTAGE			
	COLOR			
	AIR PSIG			
	AIR CFM			

REV	DESC	REVISIONS		BY	DATE	LOCATION		
		INITIAL DRAWING	LATEST APPROVED			DES	DES	ALL
1				GVS	12/07/2022			XX
2				GVS	03/07/2023			ALL



A SYSTEMS IN
MOTION COMPANY

Conveyor Solutions, Inc.
1450 N McLean Blvd
Elgin, IL 60123
PH: 847-923-9600 FAX: 847-923-9601
<http://www.conveyorsolutions.com>



ZOETIS

LEE'S SUMMIT, MO

Project Number:
P221318

Sheet Title:
AMBIENT 1

Sheet Scale:
3/16" = 1'


Drawn By: GVS

Checked By: XX


Created on:
11/22/2022

Updated on:
2/27/2023

☒ For Installation	
☐ For Fabrication	

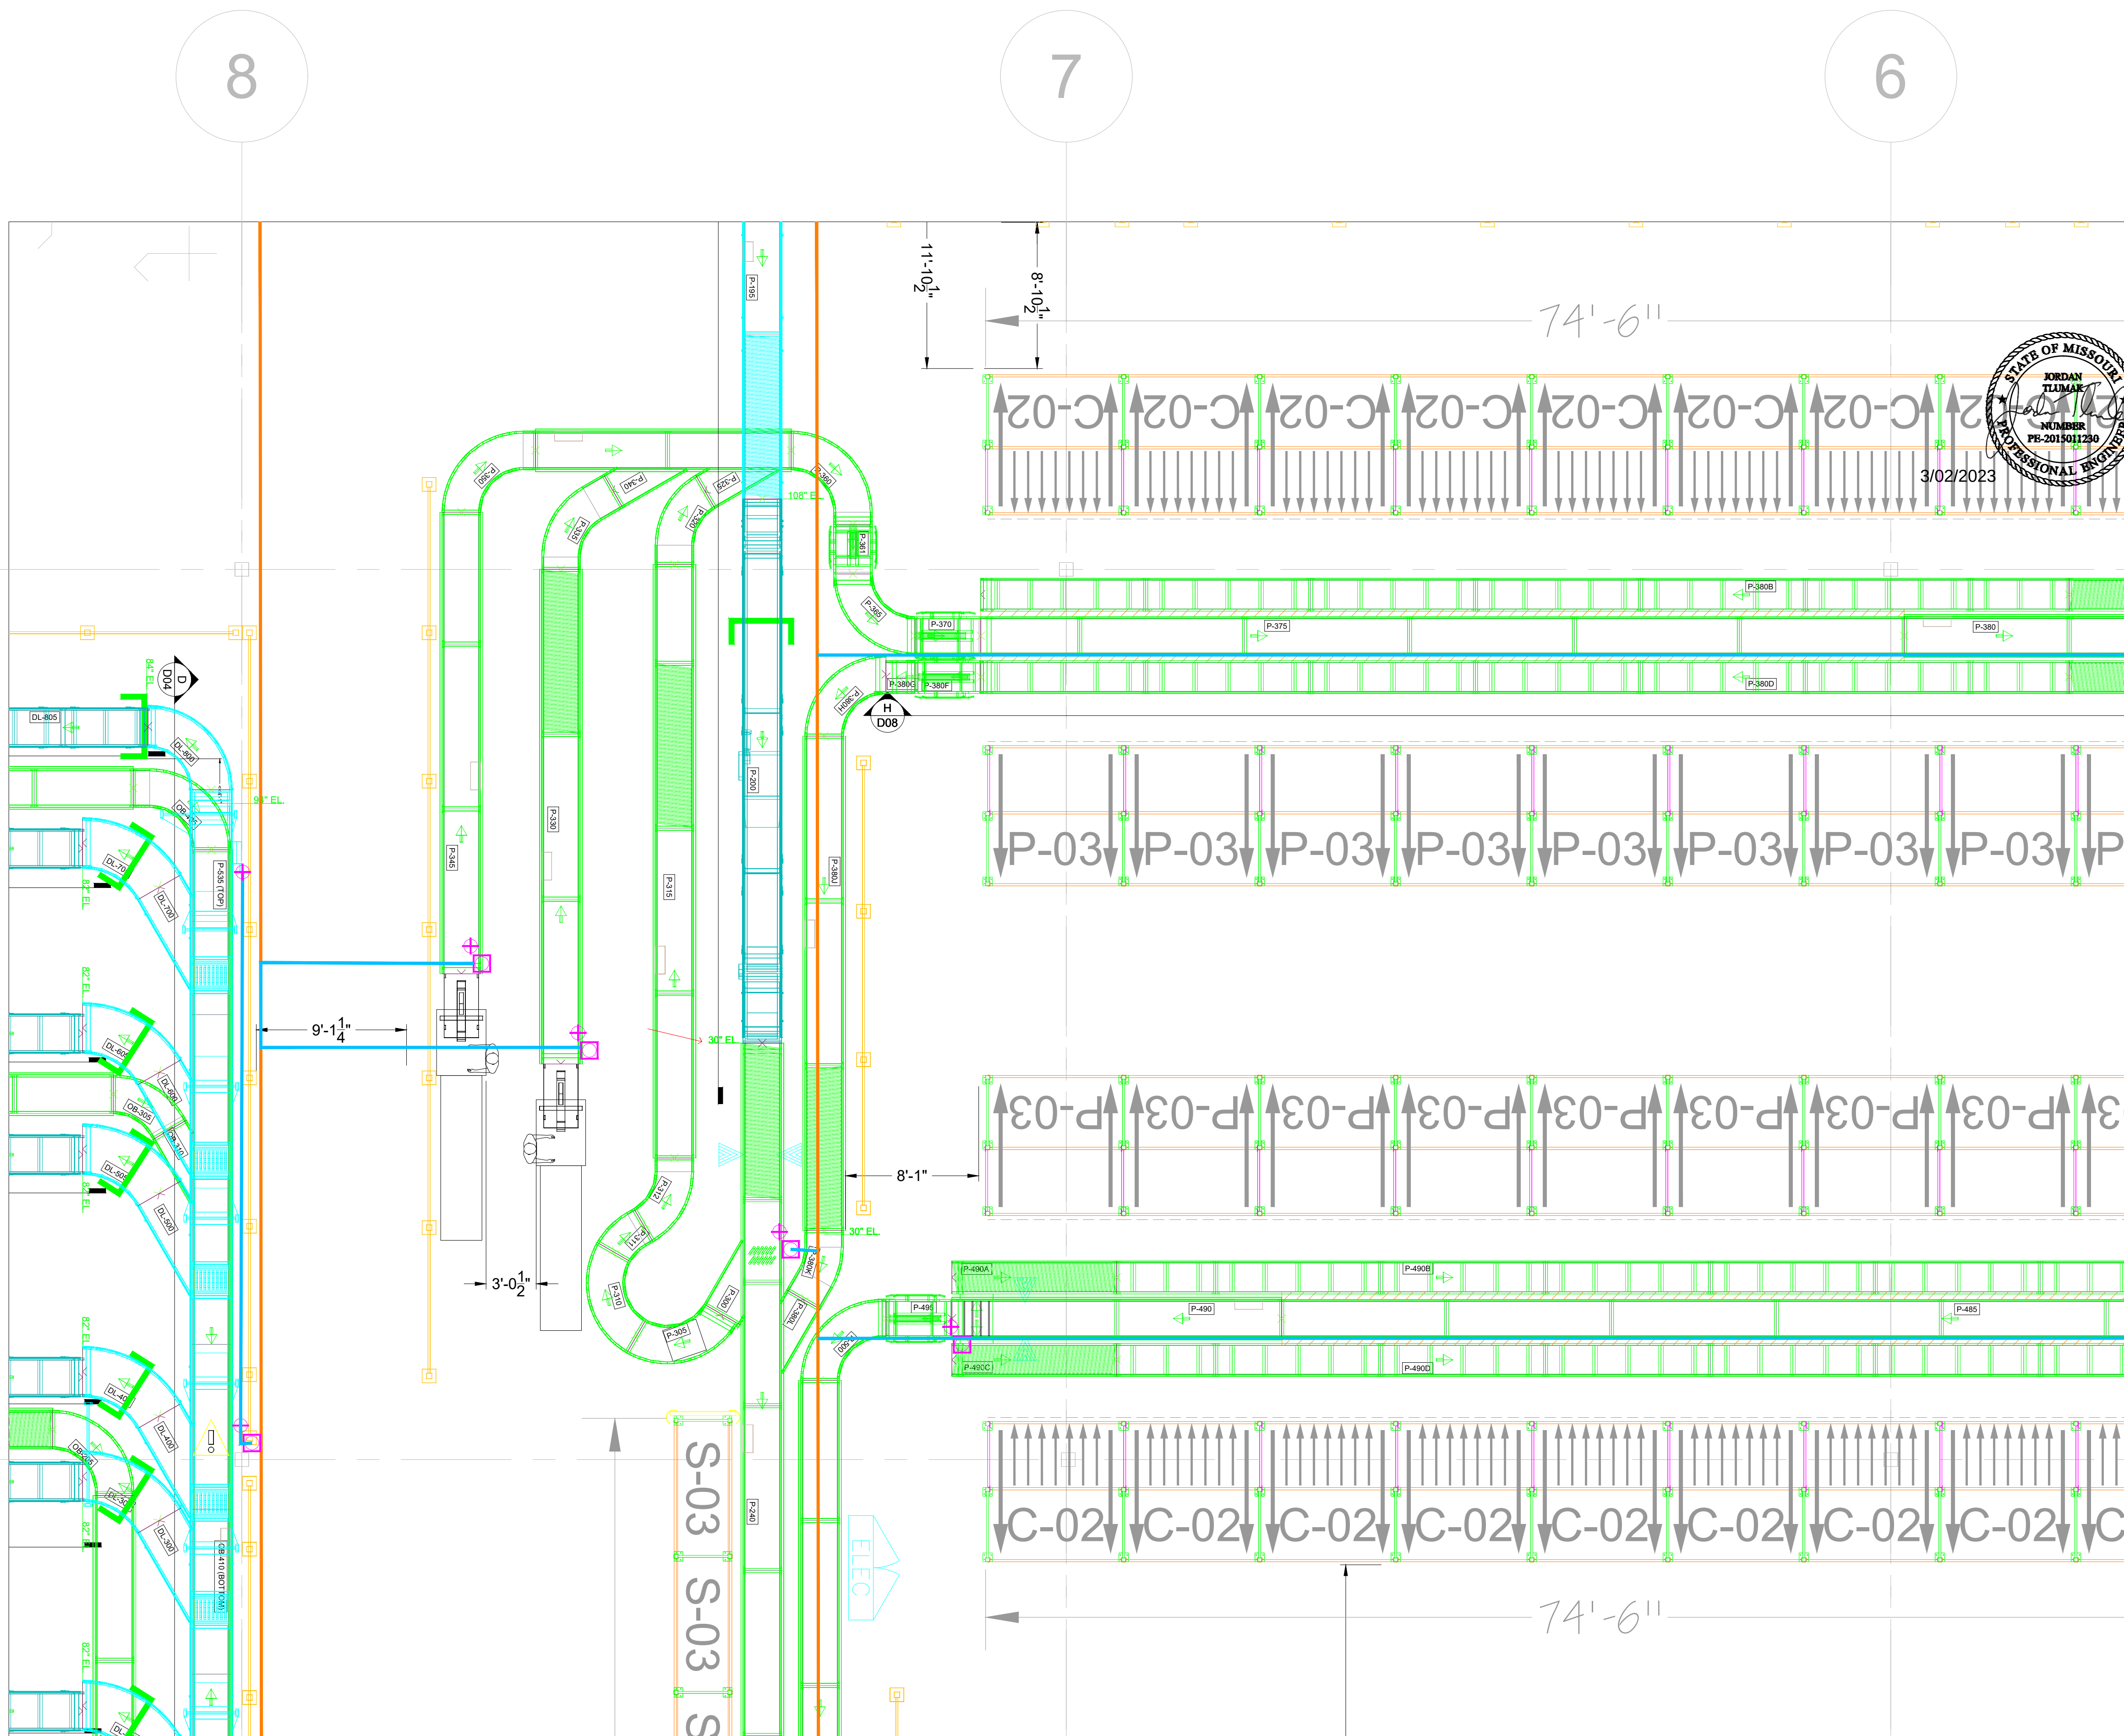


This drawing & all its information are the property of Conveyor Solutions, Inc. Do not use, copy, or reproduce without the written consent of Conveyor Solutions, Inc. Drawing is to be returned upon demand.

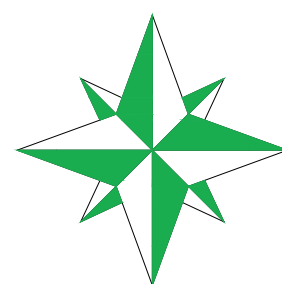

PRODUCT INFORMATION

DESCRIPTION:			
Boxes			
	L'	W'	H'
MIN	-	-	-
AVG	-	-	-
MAX	-	-	-
	RATE	VOLTAGE	
		COLOR	
		AIR PSIG	
		AIR CFM	

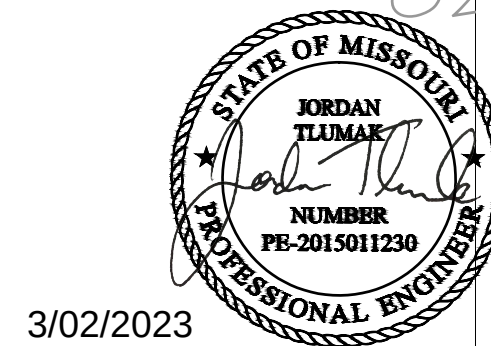

3/02/2023

REV	DESC	DATE	BY		LOCATION
			DES	CHK	
0	INITIAL DRAWING	12/07/2022	DES	CHK	XX
1	LATEST APPROVED LAYOUT	03/02/2023	DES	CHK	ALL
2					



Conveyor Solutions, Inc.
1450 N McLean Blvd
Elgin, IL 60123
PH: 847-923-9600 FAX: 847-923-9601
<http://www.conveyorsolutions.com>




ZOETIS


LEE'S SUMMIT, MO

Project Number:
P221318

Sheet Title:
AMBIENT 3

Sheet Scale: 3/16" = 1'	Sheet No.: L07 OF L09
Drawn By: GVS	
Checked By: XX	
Conceptual	Created on:
For Quotation	11/22/2022
For Approval	Updated on:
X For Installation	2/27/2023
For Fabrication	

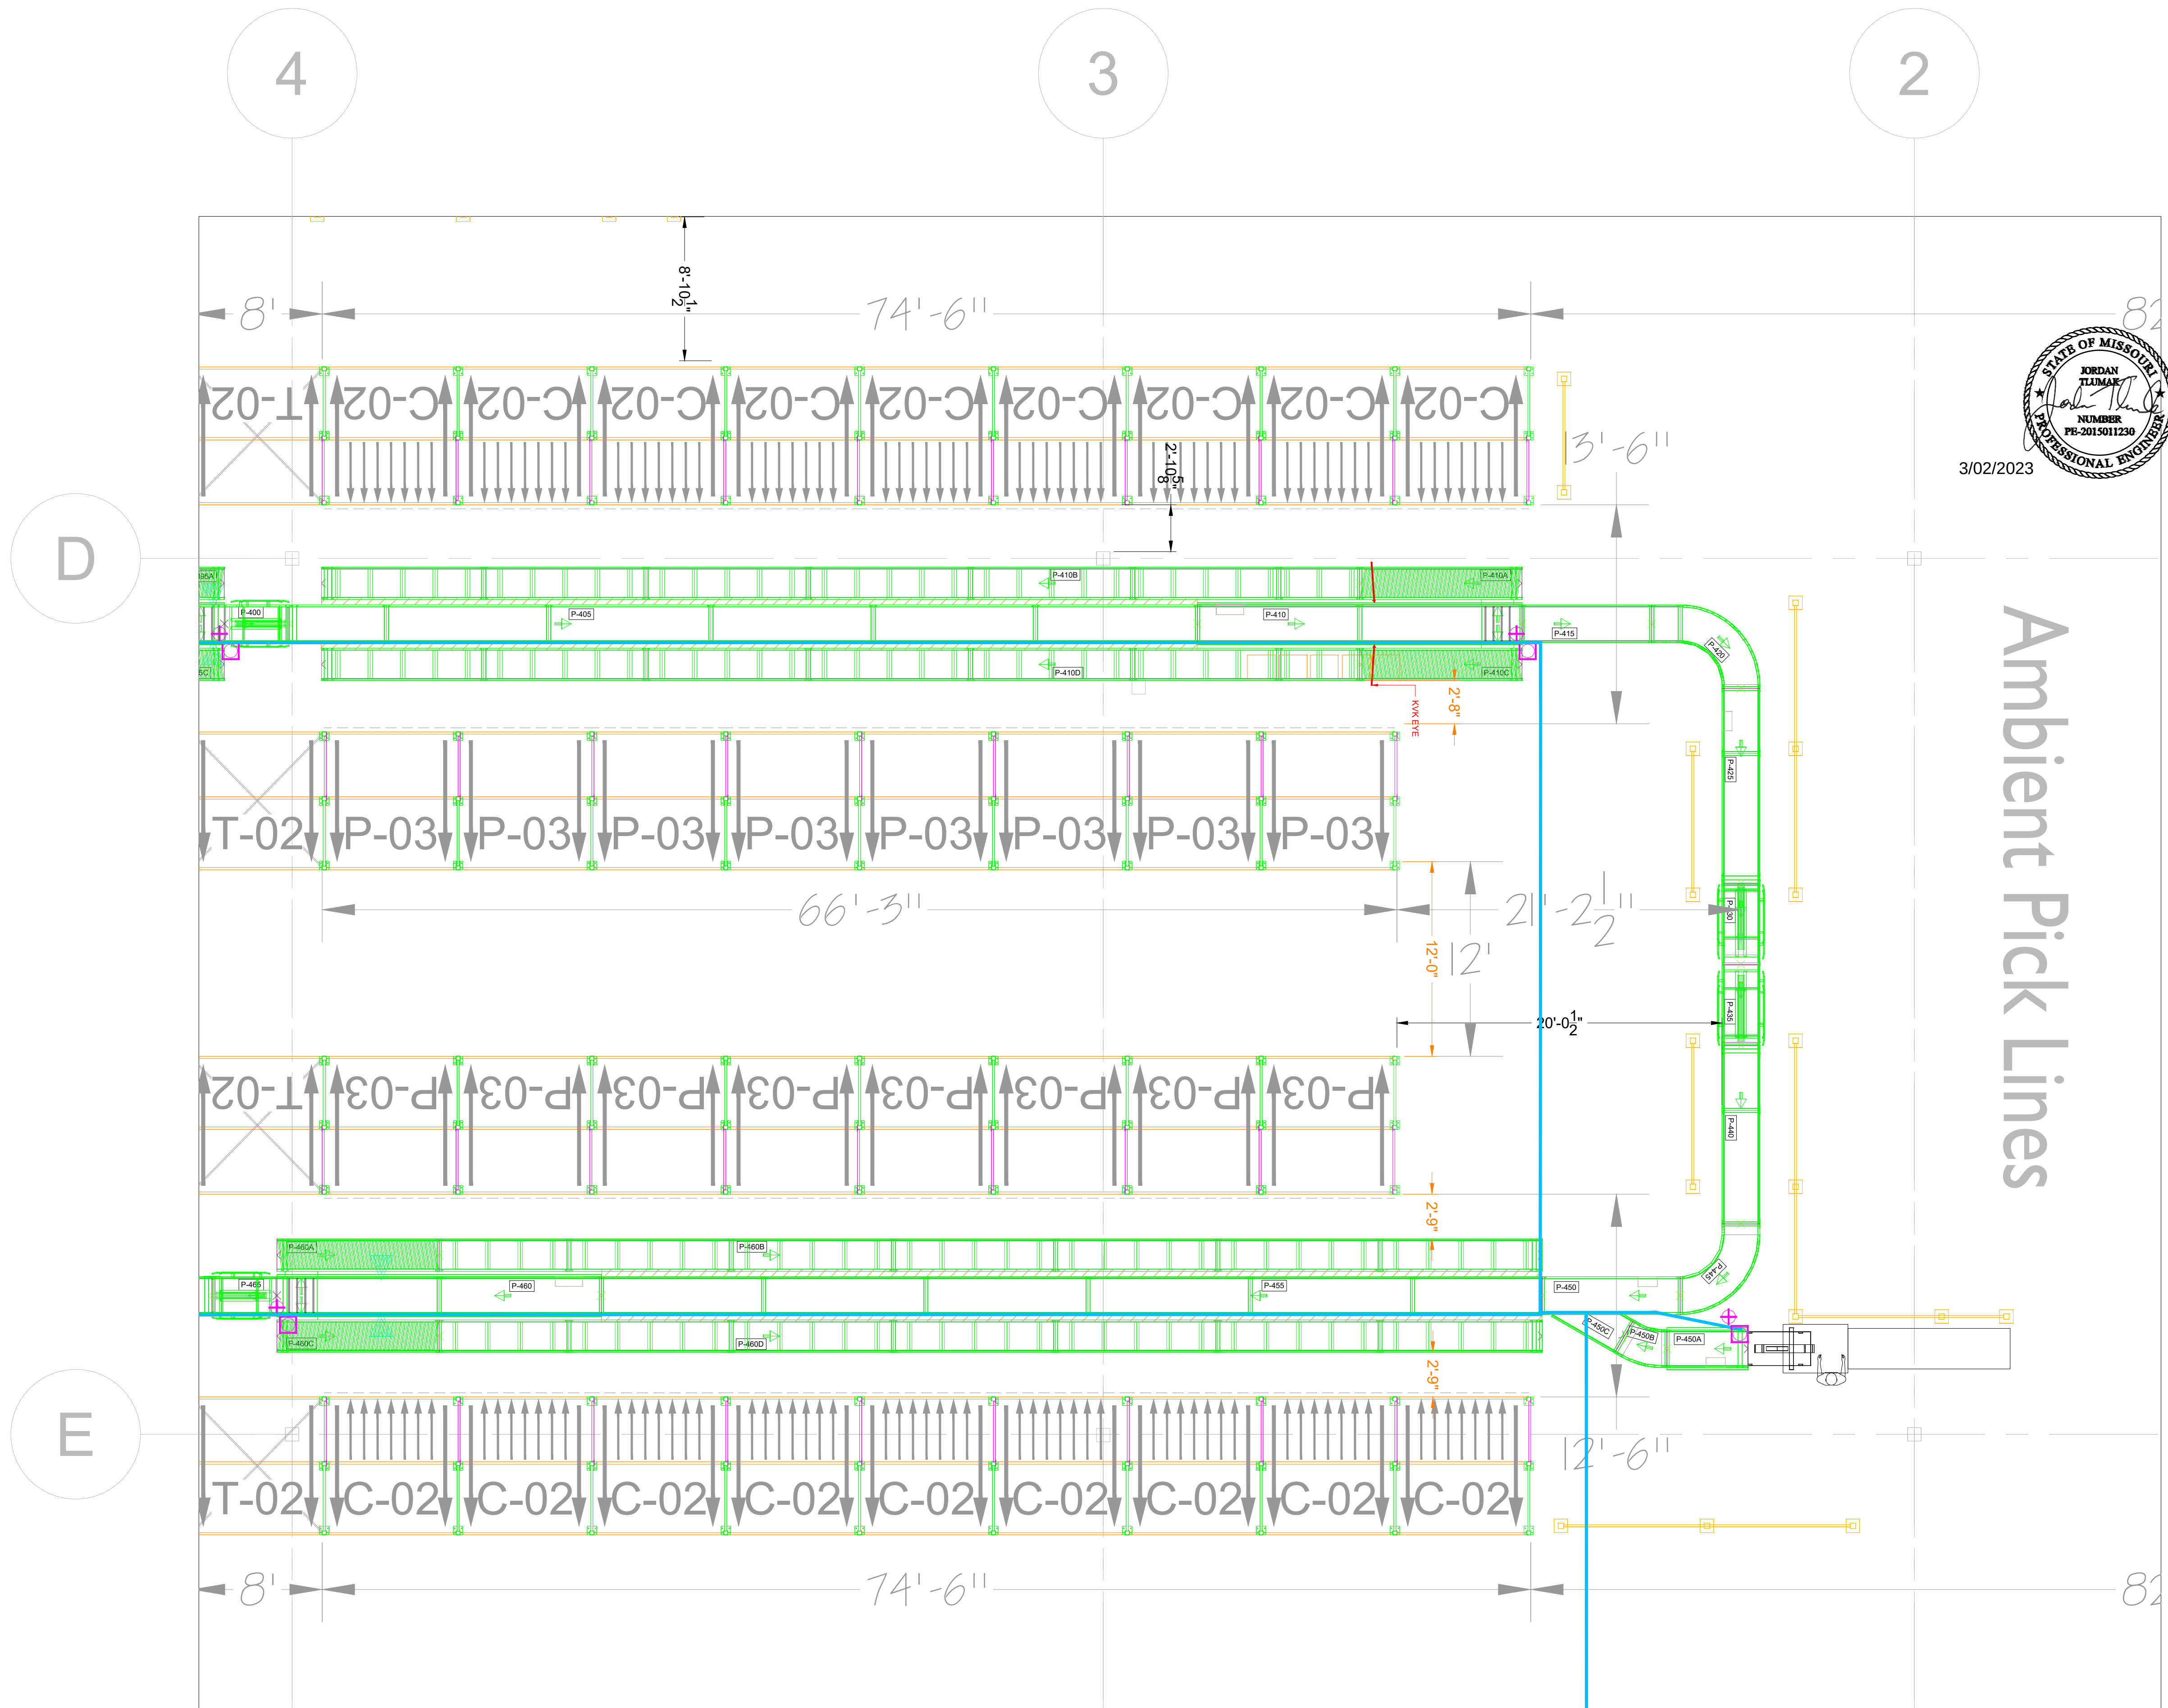

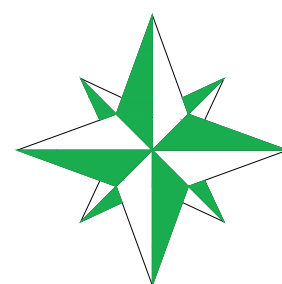

PRODUCT INFORMATION

DESCRIPTION:			
Boxes			
	L'	W'	H'
MIN	-	-	-
AVG	-	-	-
MAX	-	-	-
	RATE	VOLTAGE	
	-	- CFM	
	COLOR	- PSIG	
	AIR PSIG	- CFM	
	AIR CFM	- CFM	

REV	DESC	DATE	BY		LOCATION	
			DES	CHK	XX	ALL
1	INITIAL DRAWING	12/01/2022	DES	CHK	XX	ALL
2	LATEST APPROVED LAYOUT	02/27/2023	DES	CHK	XX	ALL



Conveyor Solutions, Inc.
1450 N McLean Blvd
Elgin, IL 60123
PH: 847-923-9600 FAX: 847-923-9601
<http://www.conveyorsolutions.com>



ZOETIS

LEE'S SUMMIT, MO

Project Number:
P221318

Sheet Title:
AMBIENT 4

Sheet Scale:
3/16" = 1'

Drawn By: GVS
Checked By: XX

Conceptual

For Quotation

For Approval

For Installation

For Fabrication

Sheet No.:


L08 OF L09

Created on:

11/22/2022

Updated on:

2/27/2023

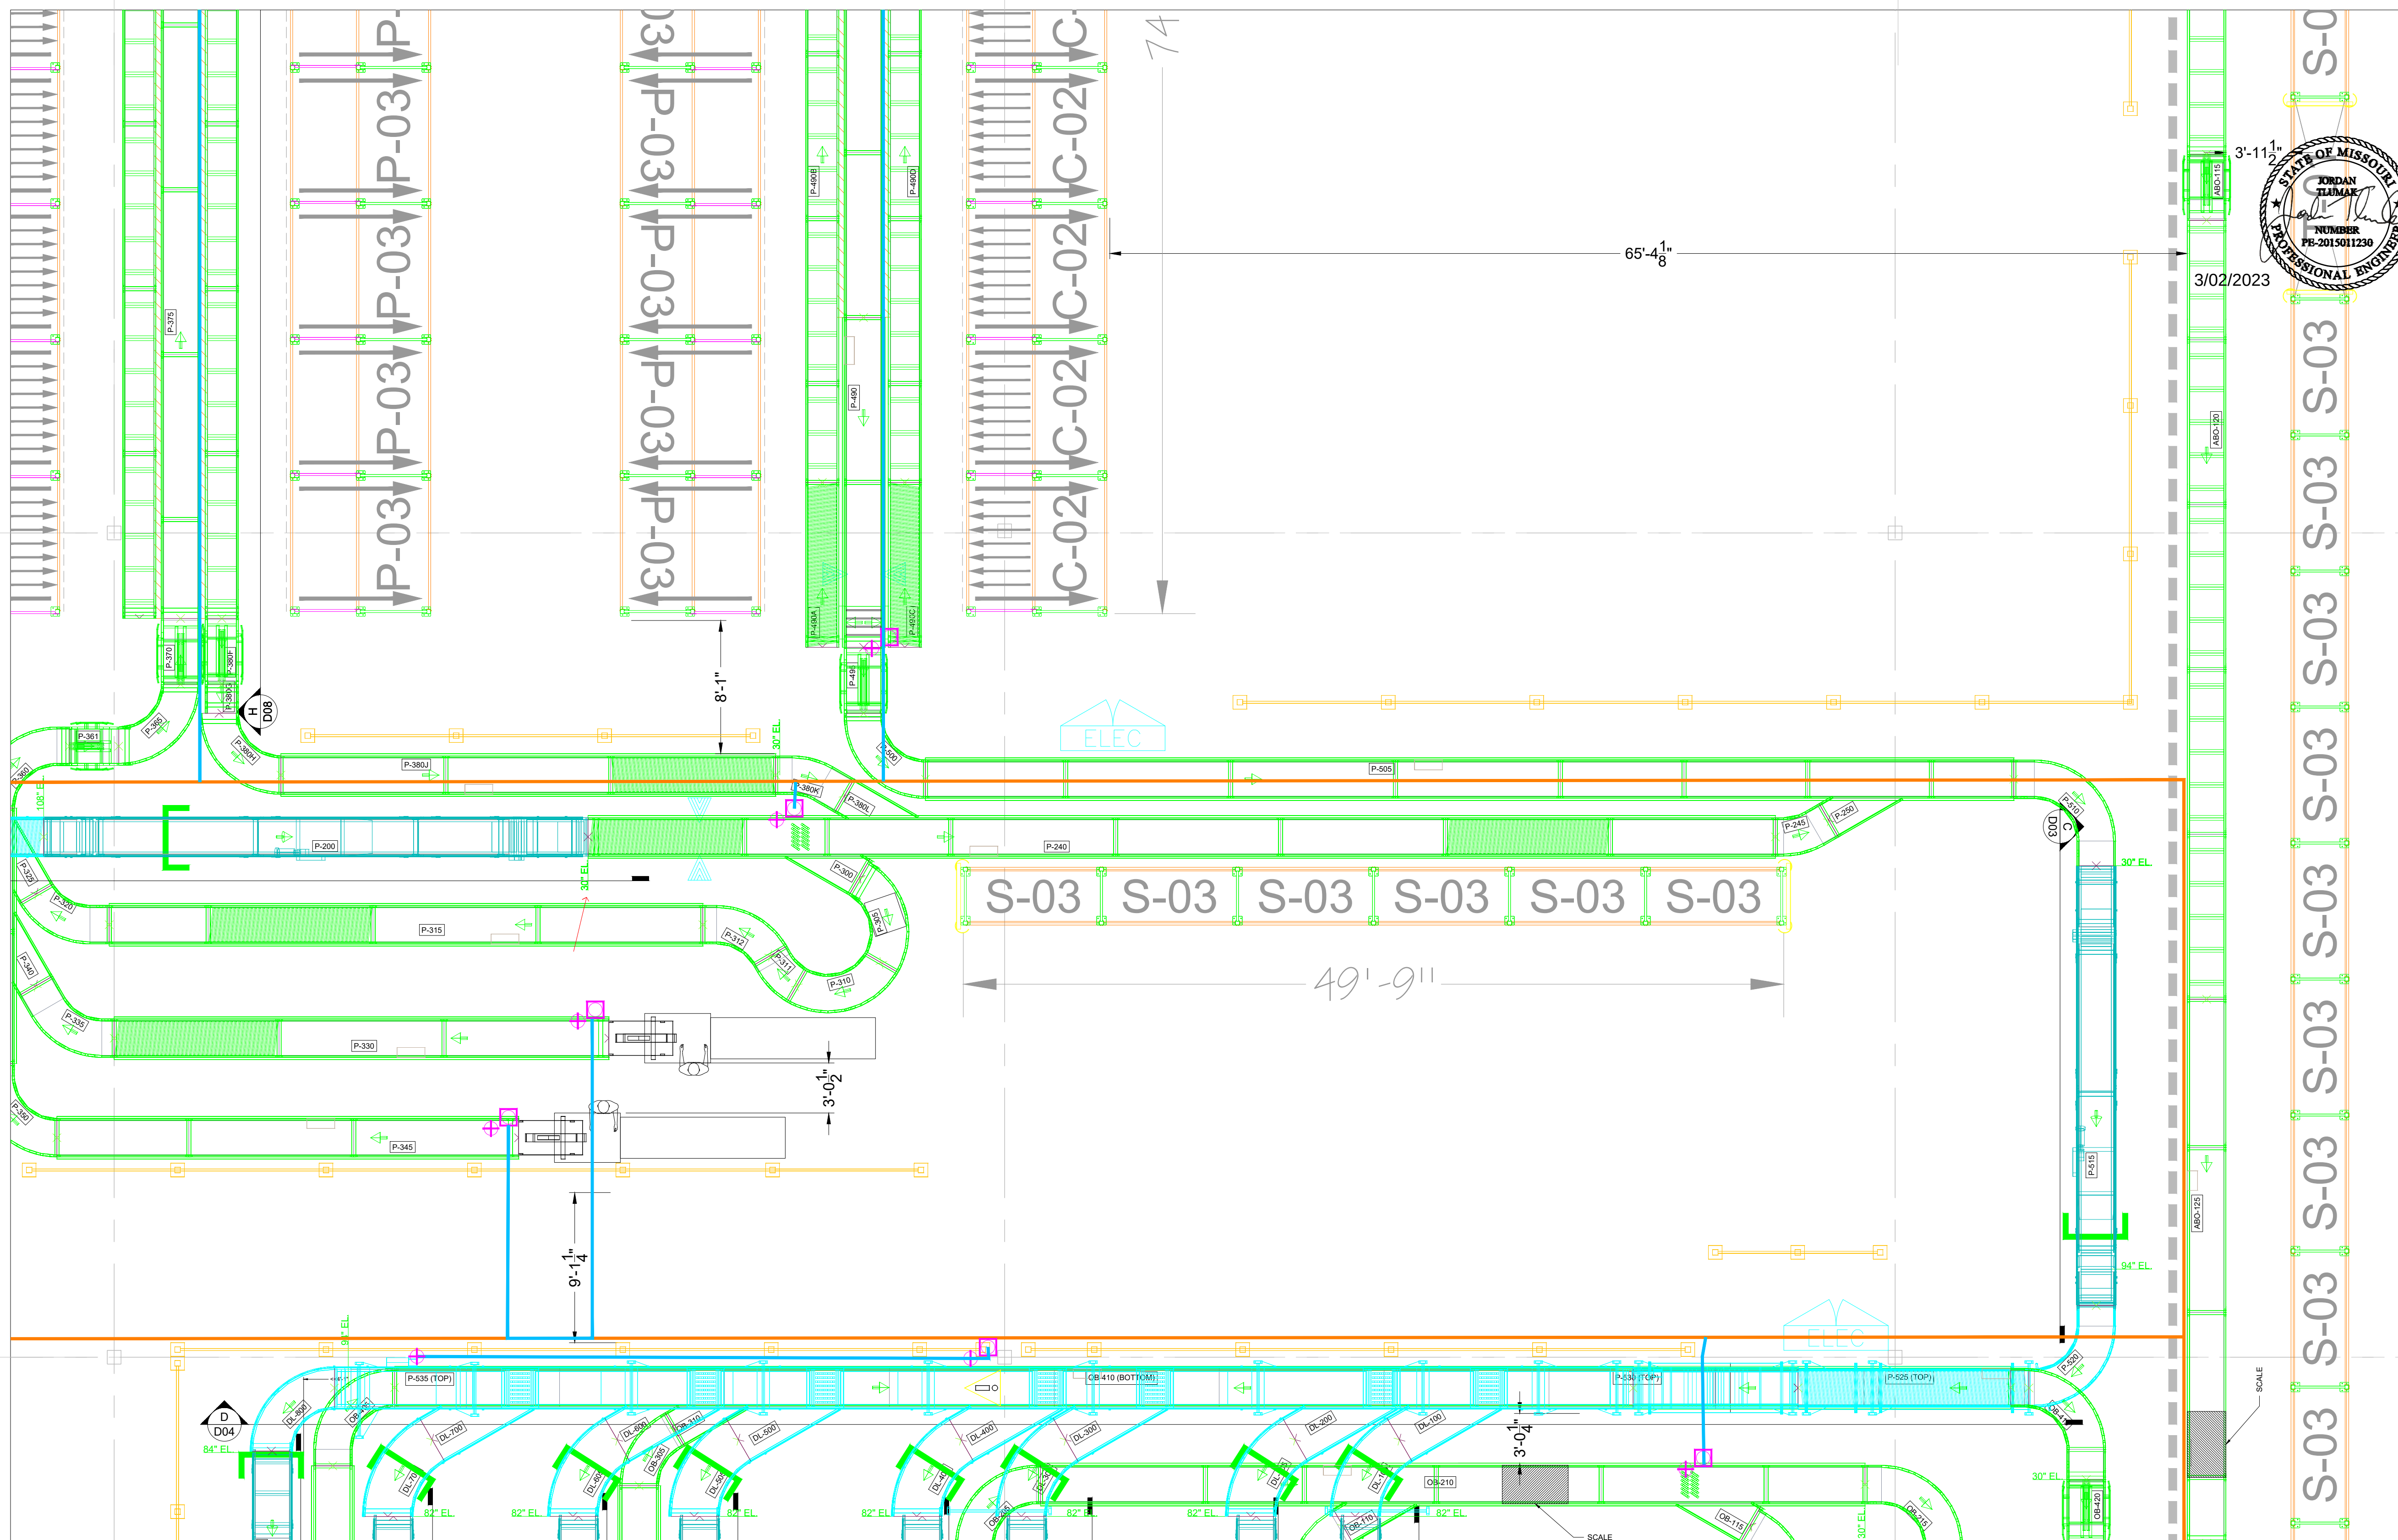


D

E

F

7

8

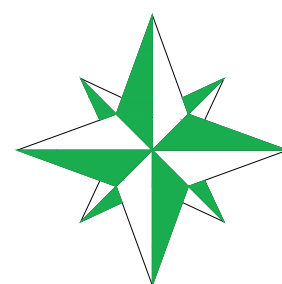

PRODUCT INFORMATION

DESCRIPTION:			
Boxes			
L'	W'	H'	WEIGHT
MIN	-	-	-
AVG	-	-	-
MAX	-	-	-
RATE			
VOLTAGE			
COLOR			
AIR PSIG			
AIR CFM			

REV	DESC	DATE	BY		LOCATION	
			DES	CHK	XX	ALL
0	INITIAL DRAWING	12/07/2022	GVS	X	GVS	
1	LATEST APPROVED LAYOUT	03/02/2023	GVS		GVS	
2						

Conveyor Solutions
A SYSTEMS IN MOTION COMPANY
Conveyor Solutions, Inc.
1450 N McLean Blvd
Elgin, IL 60123
PH: 847-923-9600 FAX: 847-923-9601
<http://www.conveyorsolutions.com>



ZOETIS

LEE'S SUMMIT, MO
Project Number:
P221318

Sheet Title:
OUTBOUND 2

Sheet Scale: 3/16" = 1'	Sheet No.: L10 OF L09
Drawn By: GVS	
Checked By: XX	
Conceptual	Created on:
For Quotation	11/22/2022
For Approval	Updated on:
X For Installation	2/27/2023
For Fabrication	


9

Packing & Shipping Area


10

into this door

This drawing & all its information are the property of Conveyor Solutions, Inc. Do not use, copy, or reproduce without the written consent of Conveyor Solutions, Inc. Drawing is to be returned upon demand.

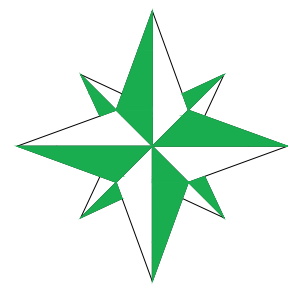

PRODUCT INFORMATION

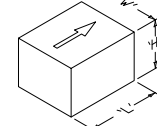

DESCRIPTION:
Boxes

	L'	W'	H'	WEIGHT
MIN	-	-	-	-
AVG	-	-	-	-
MAX	-	-	-	-
RATE	-	-	-	CPM
VOLTAGE	-	-	-	-
COLOR	-	-	-	-
AIR PSIG	-	-	-	-
AIR CFM	-	-	-	-

REV	DESC	DATE	REVISIONS			
			BY	DATE	LOCATION	XX
0	INITIAL DRAWING	12/01/2022	GVS	X		
1	LATEST APPROVED	02/27/2023	GVS			
2	LAYOUT		GVS			



A SYSTEMS IN
MOTION COMPANY

Conveyor Solutions, Inc.

1450 N McLean Blvd
Elgin, IL 60123
PH: 847-923-9600 FAX: 847-923-9601
<http://www.conveyorsolutions.com>

zoetis

ZOETIS

LEE'S SUMMIT, MO

Project Number:

P221318

Sheet Title:

A1-P-175 A2-P-185

Sheet Scale:

3/8" = 1'

Sheet No.:

D01 OF D07

Drawn By: GVS

Checked By: XX

Conceptual

For Quotation

For Approval

X For Installation

For Fabrication



Created on:

11/22/2022

Updated on:

2/27/2023



8

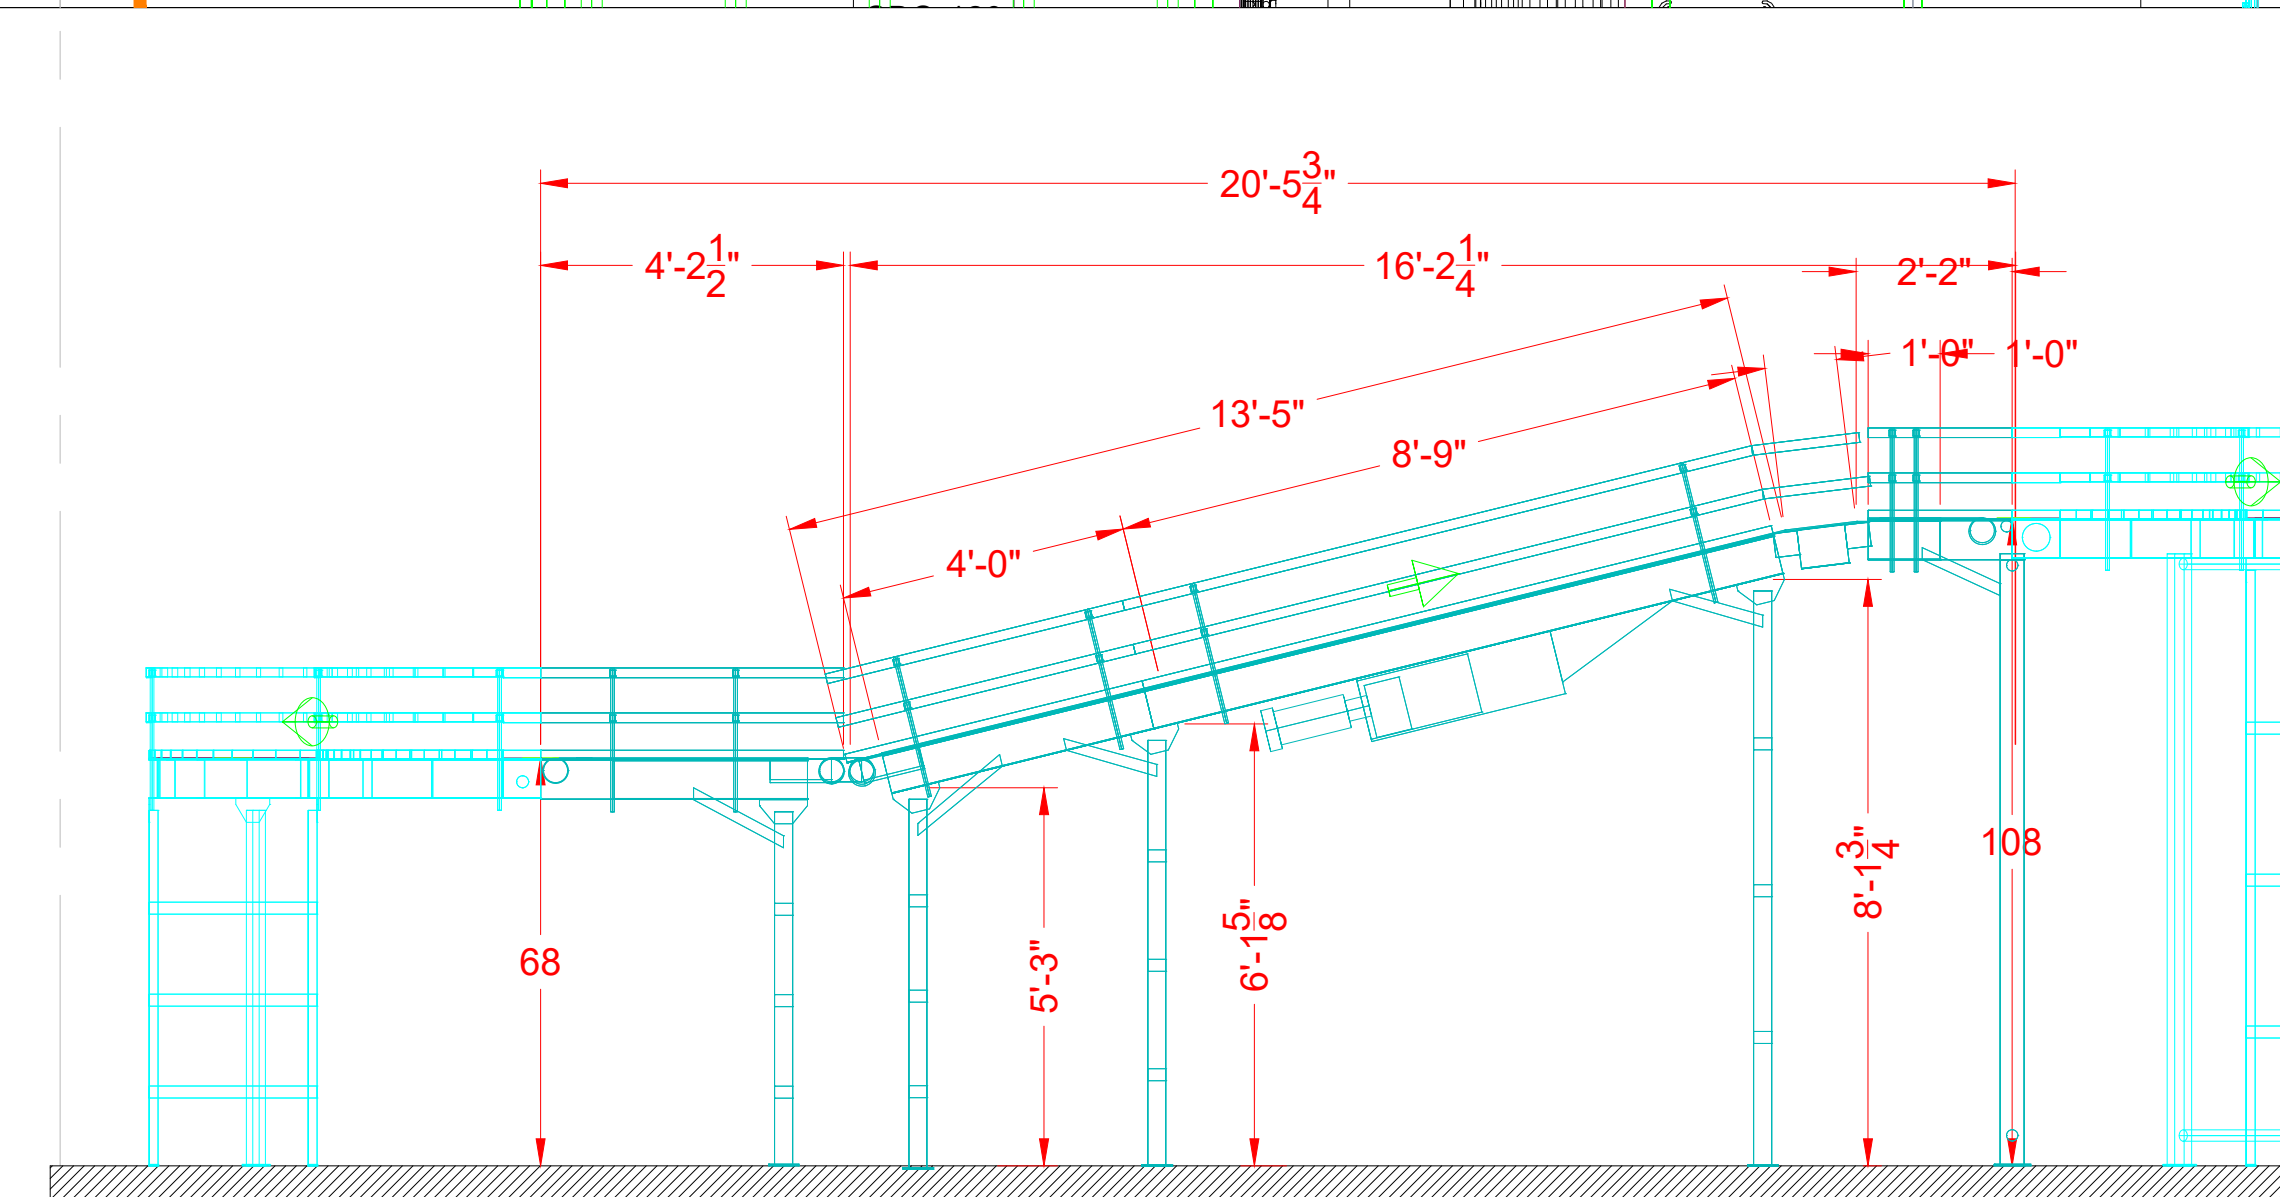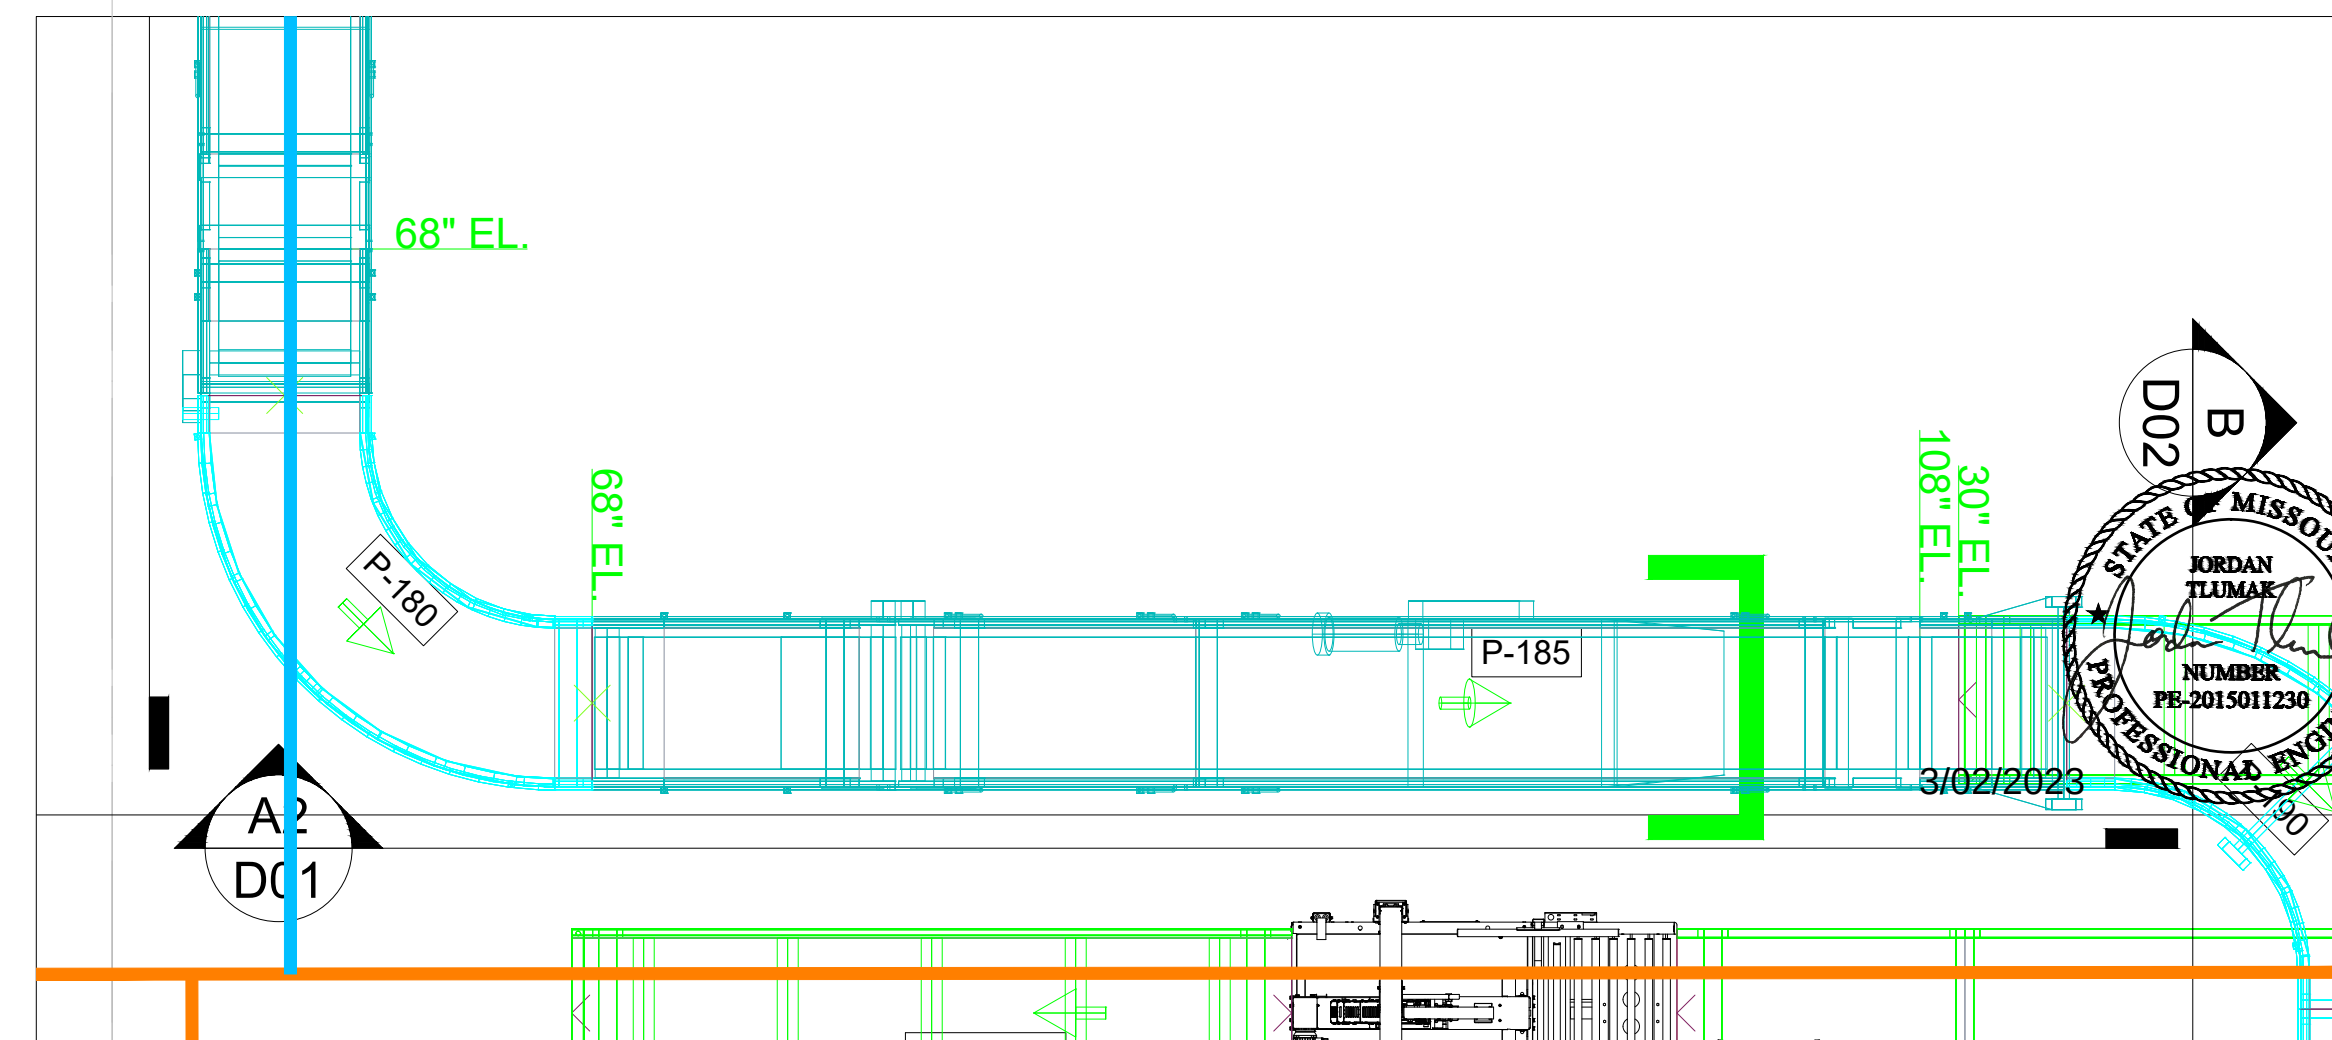



DETAIL A2

C

8

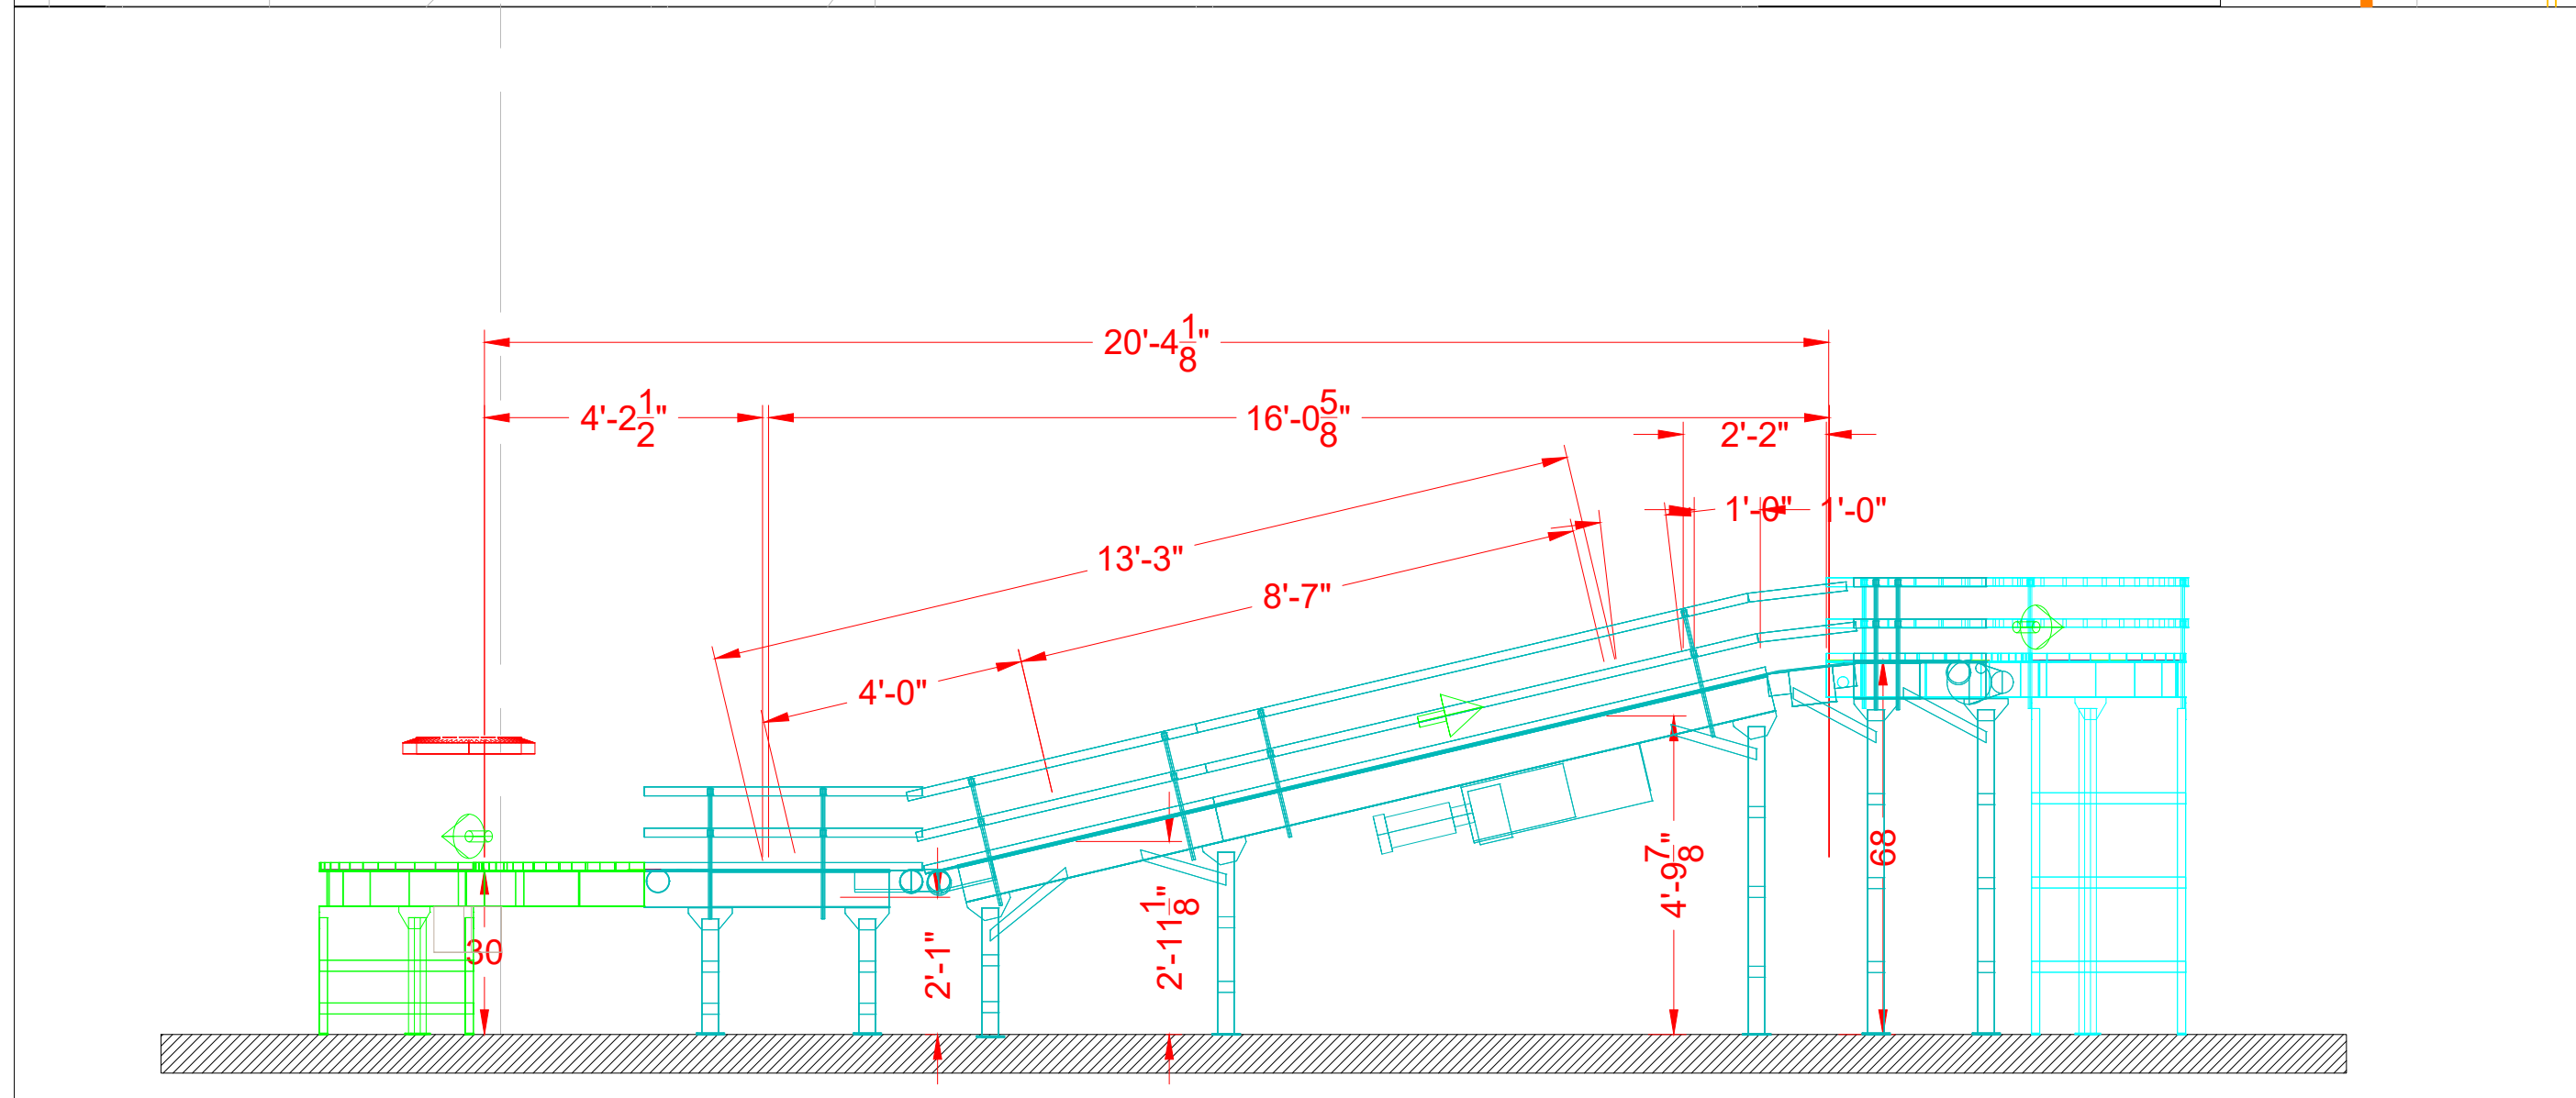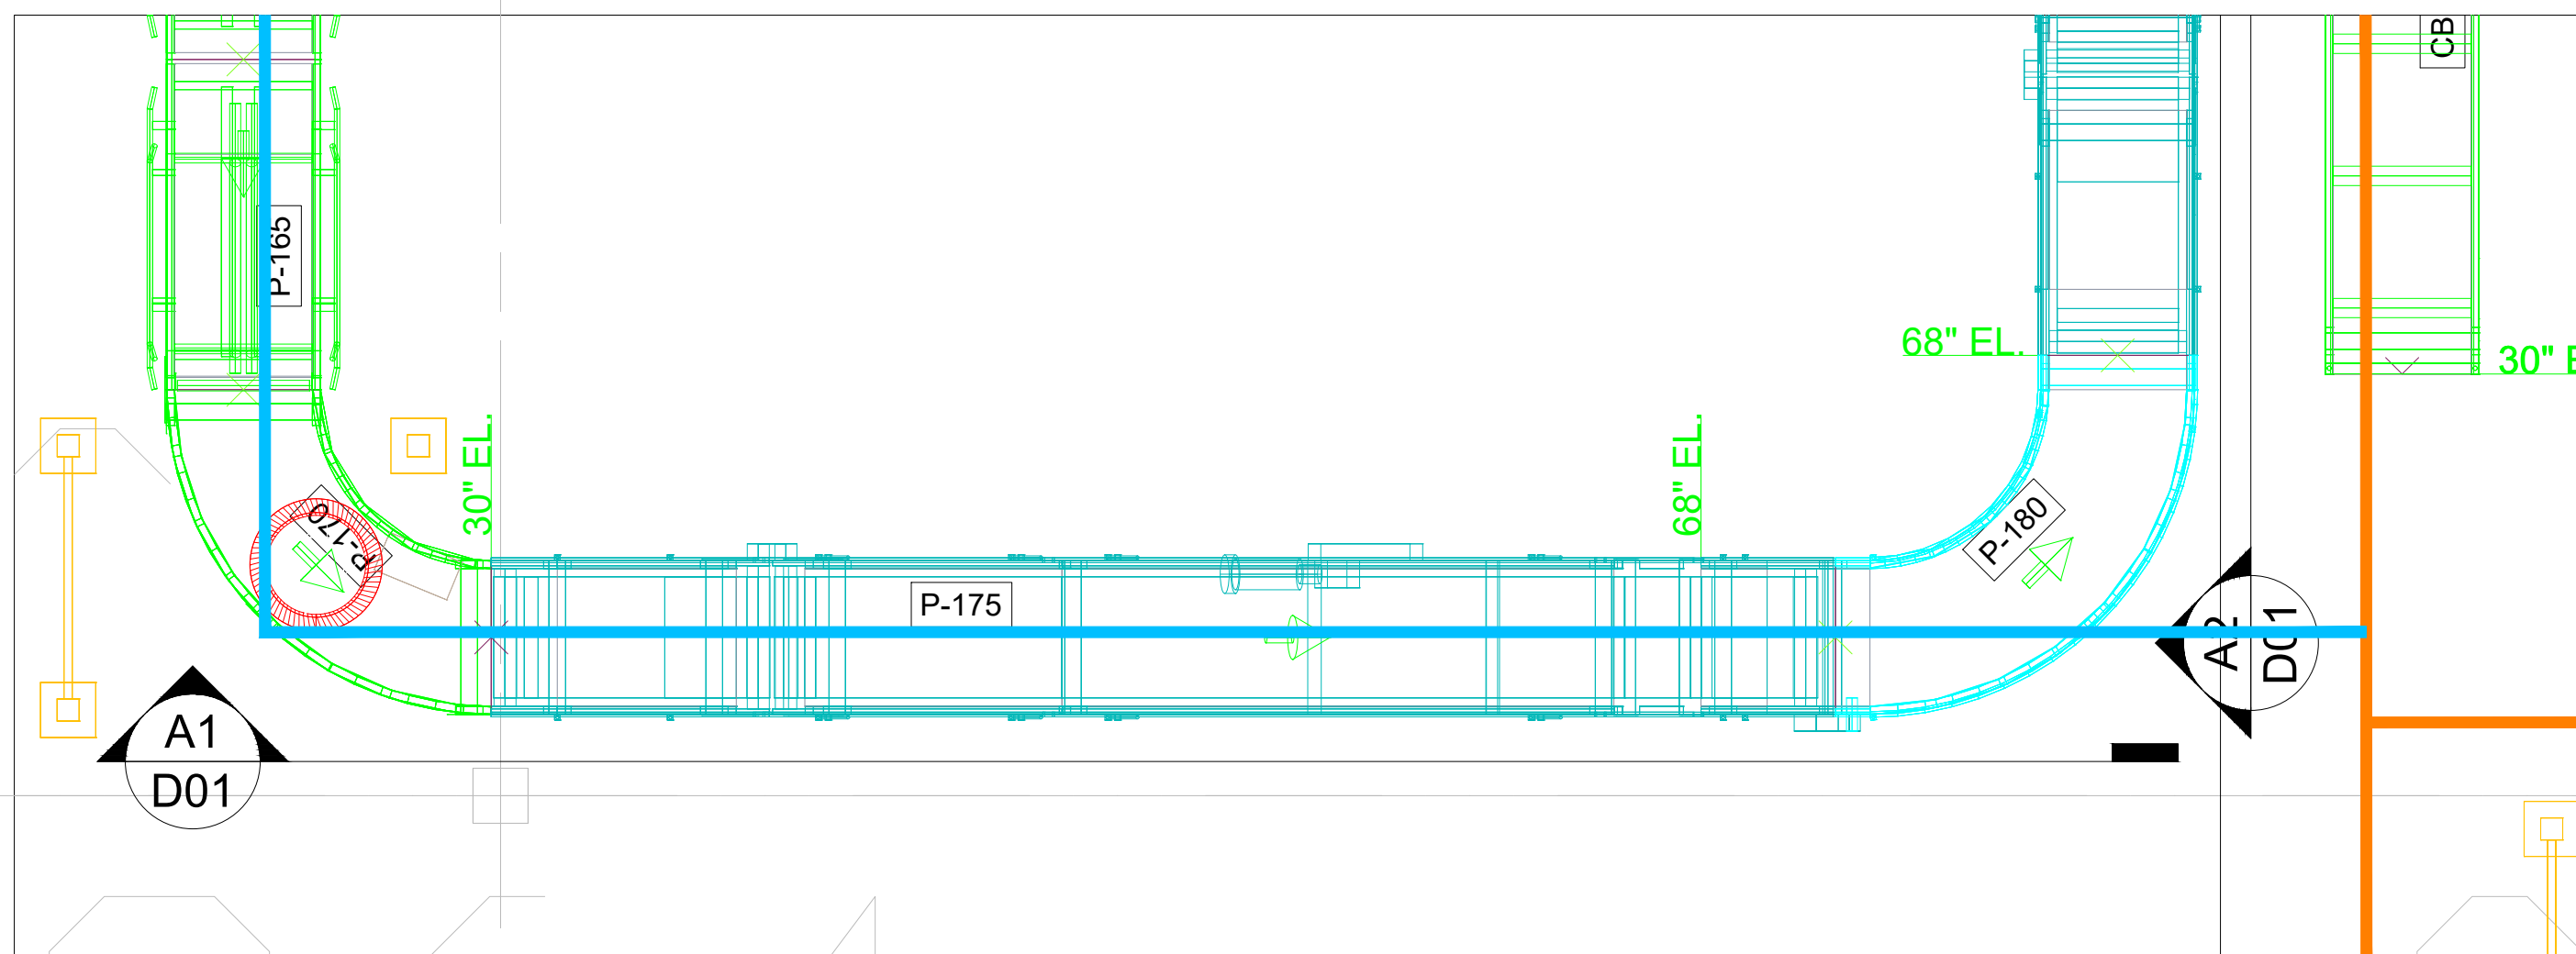


DETAIL A1

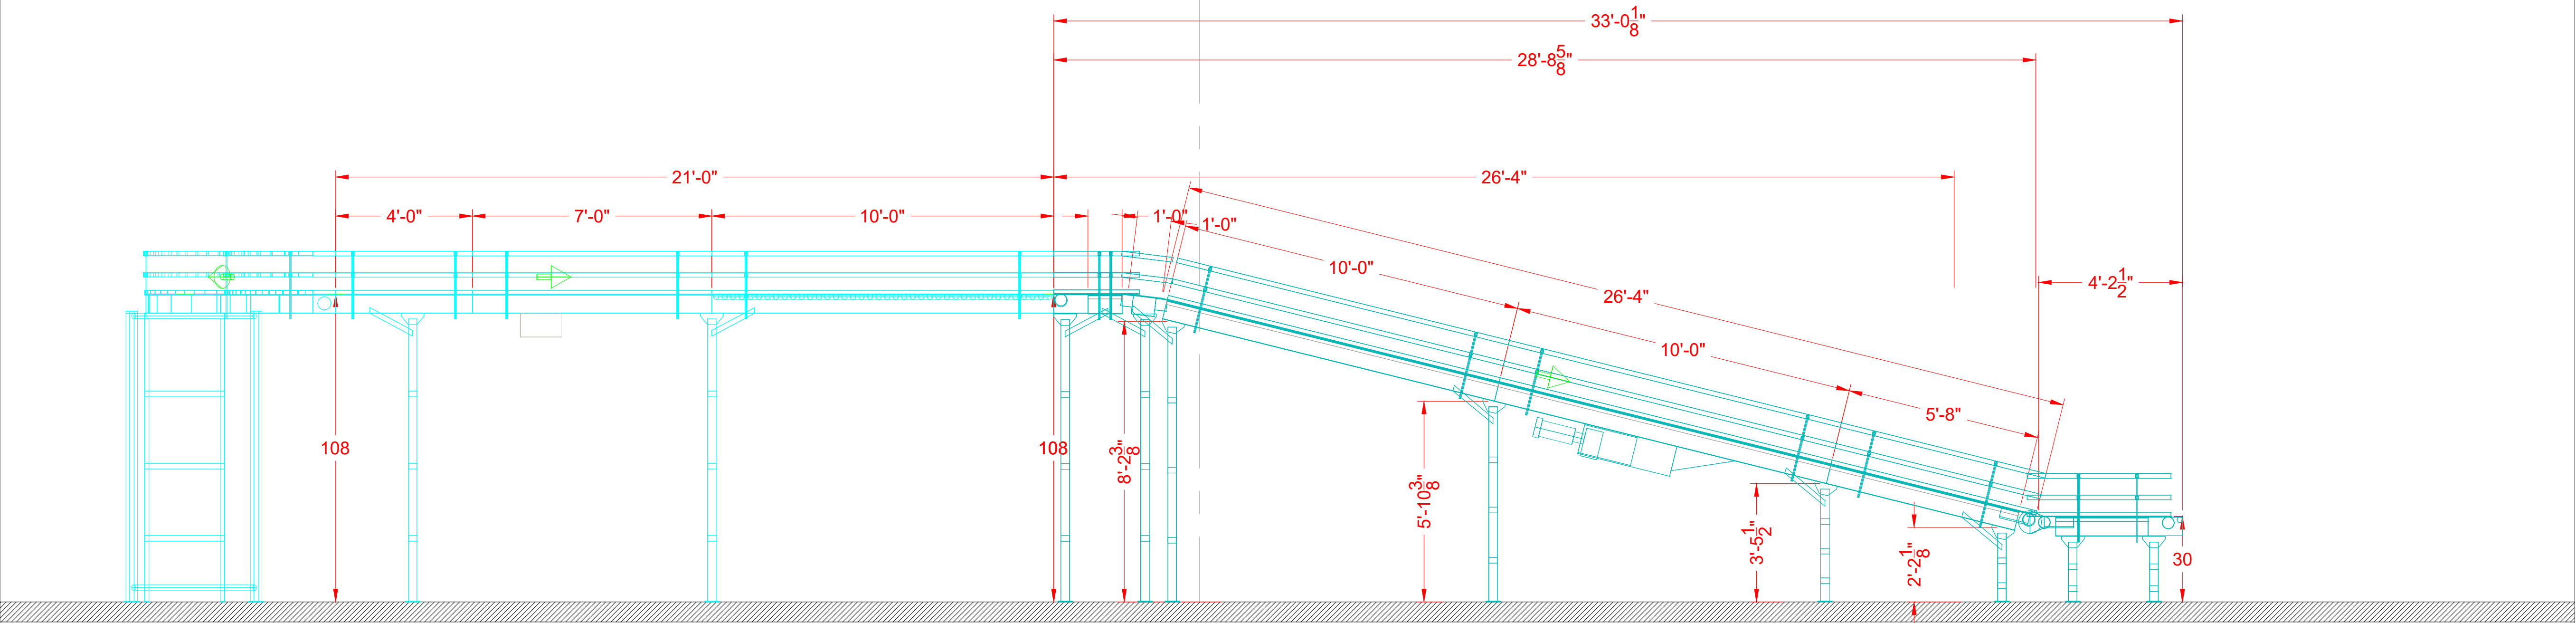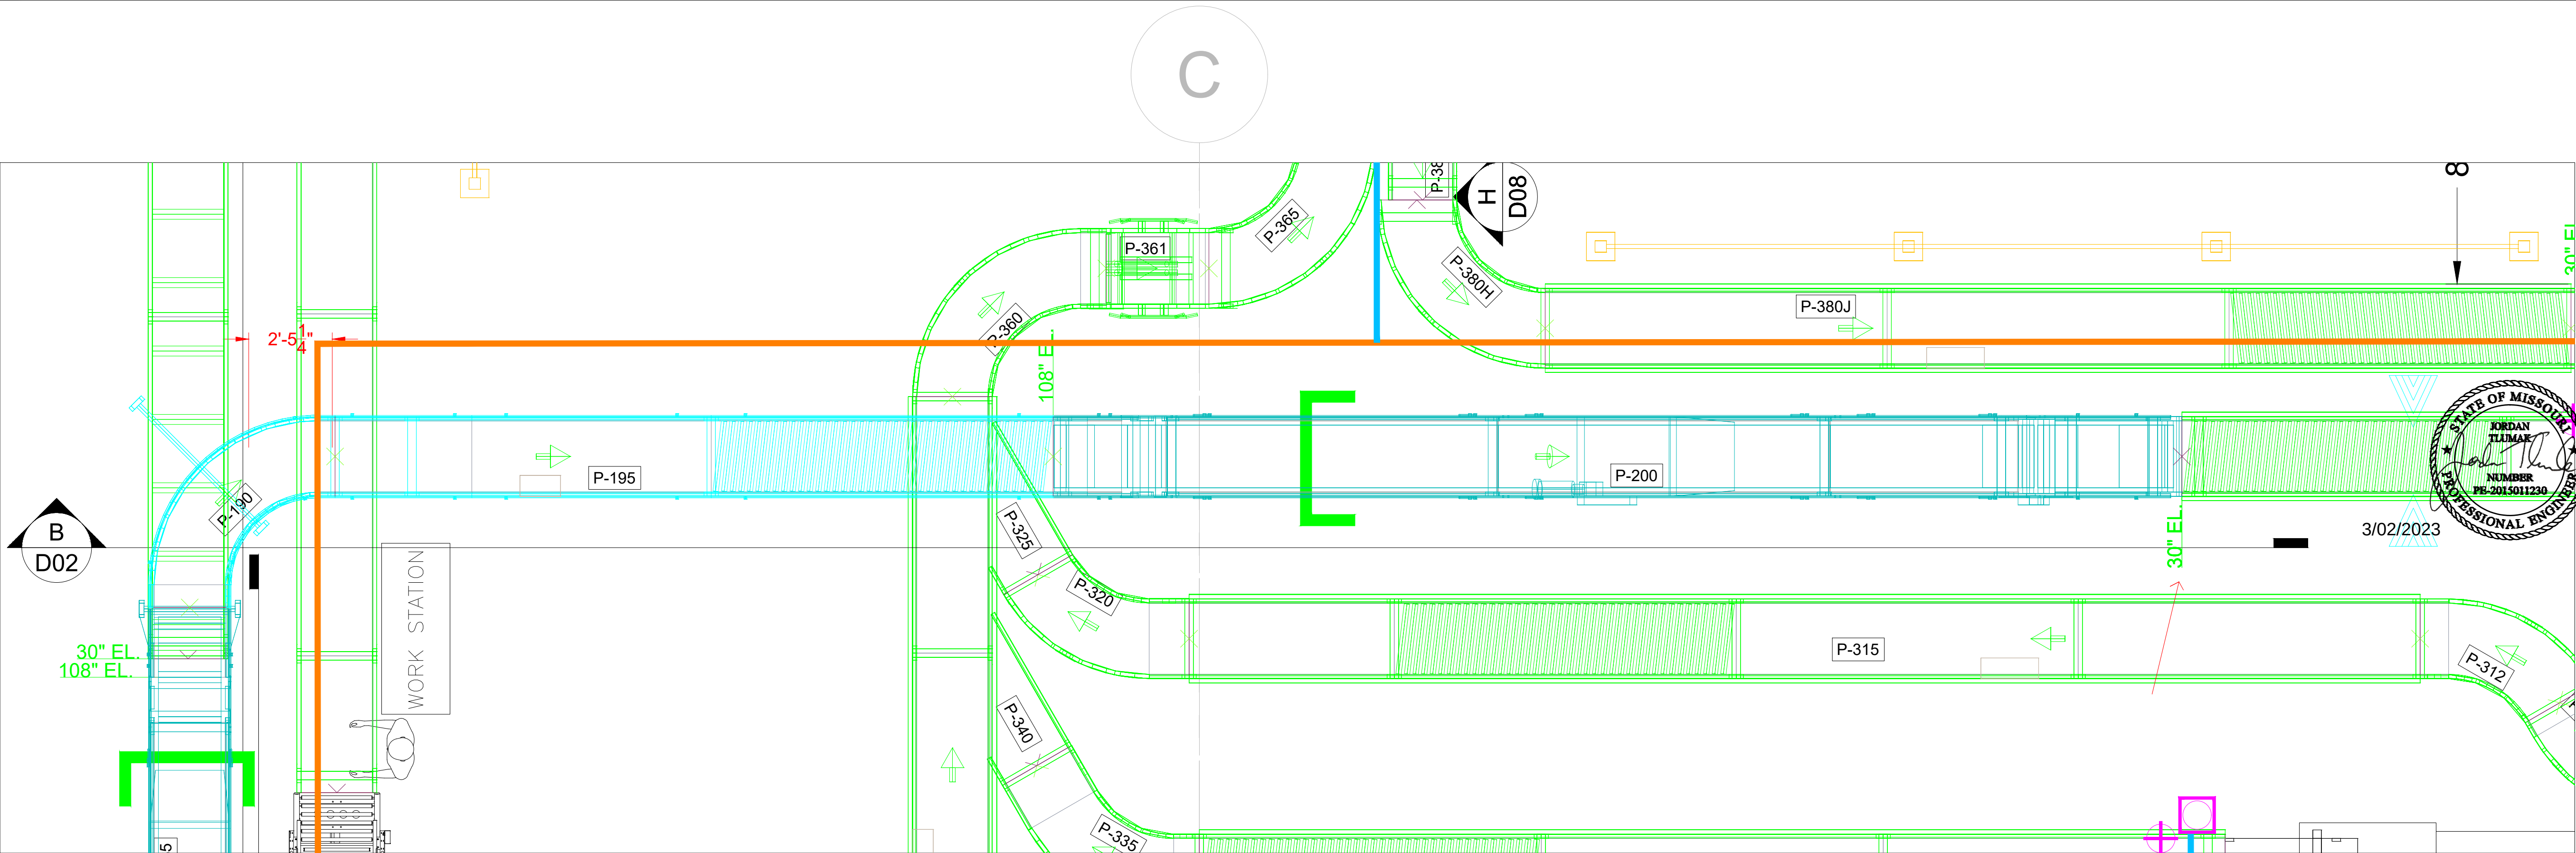

DETAIL B

File Path: C:\Users\gmth\OneDrive - Conveyor Solutions\Internal Projects\Zoetis\Drawings\P221318-Zoetis-Composite_P...
This drawing & all its information are the property of Conveyor Solutions, Inc. Do not use, copy, or reproduce without the written consent of Conveyor Solutions, Inc. Drawing is to be returned upon demand.

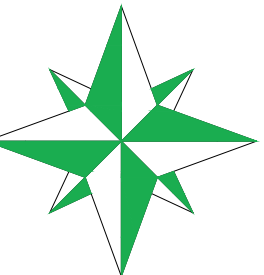

PRODUCT INFORMATION

DESCRIPTION:
Boxes

	L'	W'	H'	WEIGHT
MIN	-	-	-	-
AVG	-	-	-	-
MAX	-	-	-	-

	RATE	VOLTAGE	COLOR	AIR PSIG	AIR CFM
	-	-	-	-	-

REV	DESC	REVISIONS		BY		LOCATION	
		DATE		DATE		DATE	
0	INITIAL DRAWING	12/07/2022	X	GVS		XX	
1	LATEST APPROVED	02/27/2023		GVS			ALL
2	LAYOUT						



CONVEYOR SOLUTIONS
A SYSTEMS IN MOTION COMPANY

Conveyor Solutions, Inc.
1450 N McLean Blvd
Elgin, IL 60123
PH: 847-923-9600 FAX: 847-923-9601
<http://www.conveyorsolutions.com>




ZOETIS

LEE'S SUMMIT, MO


Project Number:
P221318

Sheet Title:
B-P-200

Sheet Scale: 3/8" = 1'	Sheet No.: D02 OF D07
Drawn By: GVS	
Checked By: XX	
Conceptual	Created on:
For Quotation	11/22/2022
For Approval	Updated on:
X For Installation	2/27/2023
For Fabrication	

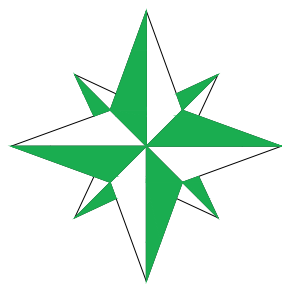


PRODUCT INFORMATION

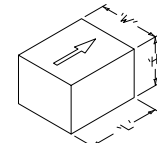

DESCRIPTION:
Boxes

	L'	W'	H'	WEIGHT
MIN	-	-	-	-
AVG	-	-	-	-
MAX	-	-	-	-
	RATE			- CFM
	VOLTAGE			-
	COLOR			-
	AIR PSIG			-
	AIR CFM			-

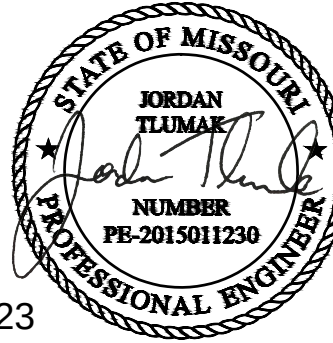

3/02/2023

REV	DESC	REVISIONS		BY	LOCATION	
		DATE	DATE		DATE	DATE
0	INITIAL DRAWING	12/01/2022	X	GVS	XX	ALL
1	LATEST APPROVED LAYOUT	02/27/2023		GVS		
2						



Conveyor Solutions, Inc.
1450 N McLean Blvd
Elgin, IL 60123
PH: 847-923-9600 FAX: 847-923-9601
<http://www.conveyorsolutions.com>



ZOETIS

LEE'S SUMMIT, MO

Project Number:

P221318

Sheet Title:

C-P-515

Sheet Scale:

3/8" = 1'-0"

Drawn By: GVS

Checked By: XX

Sheet No.:

D03 OF D07

Conceptual

For Quotation

For Approval

X For Installation

For Fabrication

Created on:

11/22/2022

Updated on:

2/27/2023

8

SCALE

ABO-125



P-516



P-520




OB-41



30" EL.


94" EL.

C
D03

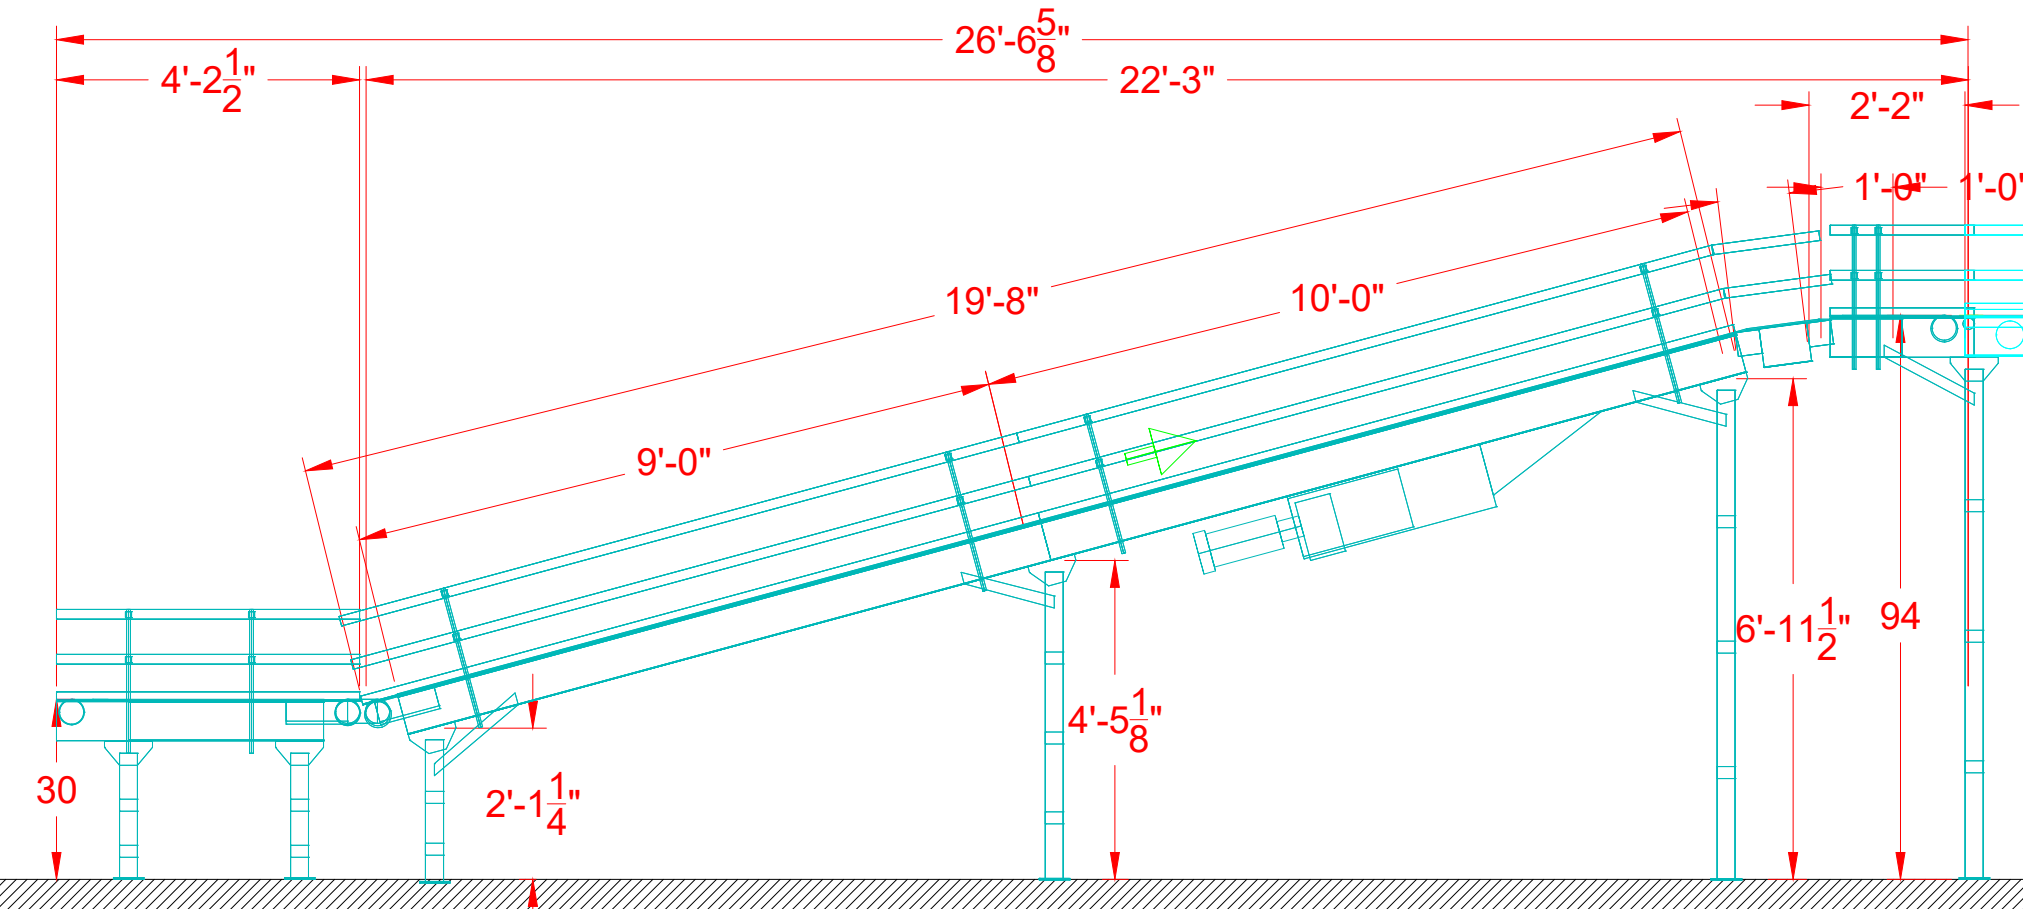


DETAIL C

This drawing & all its information are the property of Conveyor Solutions, Inc. Do not use, copy, or reproduce without the written consent of Conveyor Solutions, Inc. Drawing is to be returned upon demand.

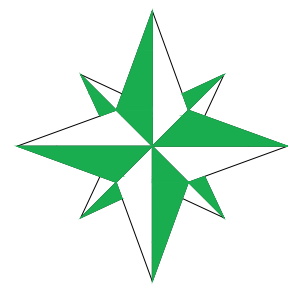

PRODUCT INFORMATION

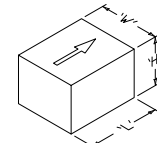

DESCRIPTION:
Boxes

	L'	W'	H'	WEIGHT
MIN	-	-	-	-
AVG	-	-	-	-
MAX	-	-	-	-
	RATE			CFM
	VOLTAGE			
	COLOR			
	AIR PSIG			
	AIR CFM			



3/02/2023

REV	DESC	DATE	BY		LOCATION	
			DES	GVS	DES	ALL
1	INITIAL DRAWING	12/01/2022	X			
2	LATEST APPROVED LAYOUT	03/02/2023				



Conveyor Solutions, Inc.
1450 N McLean Blvd
Elgin, IL 60123
PH: 847-923-9600 FAX: 847-923-9601
<http://www.conveyorsolutions.com>




ZOETIS

LEE'S SUMMIT, MO


Project Number:
P221318

Sheet Title:
E-DL-XXX


Sheet Scale: 1/4" = 1'-0"	Sheet No.: D05 OF D07
Drawn By: GVS	
Checked By: XX	
Conceptual	Created on:
For Quotation	11/22/2022
For Approval	Updated on:
X For Installation	2/27/2023
For Fabrication	

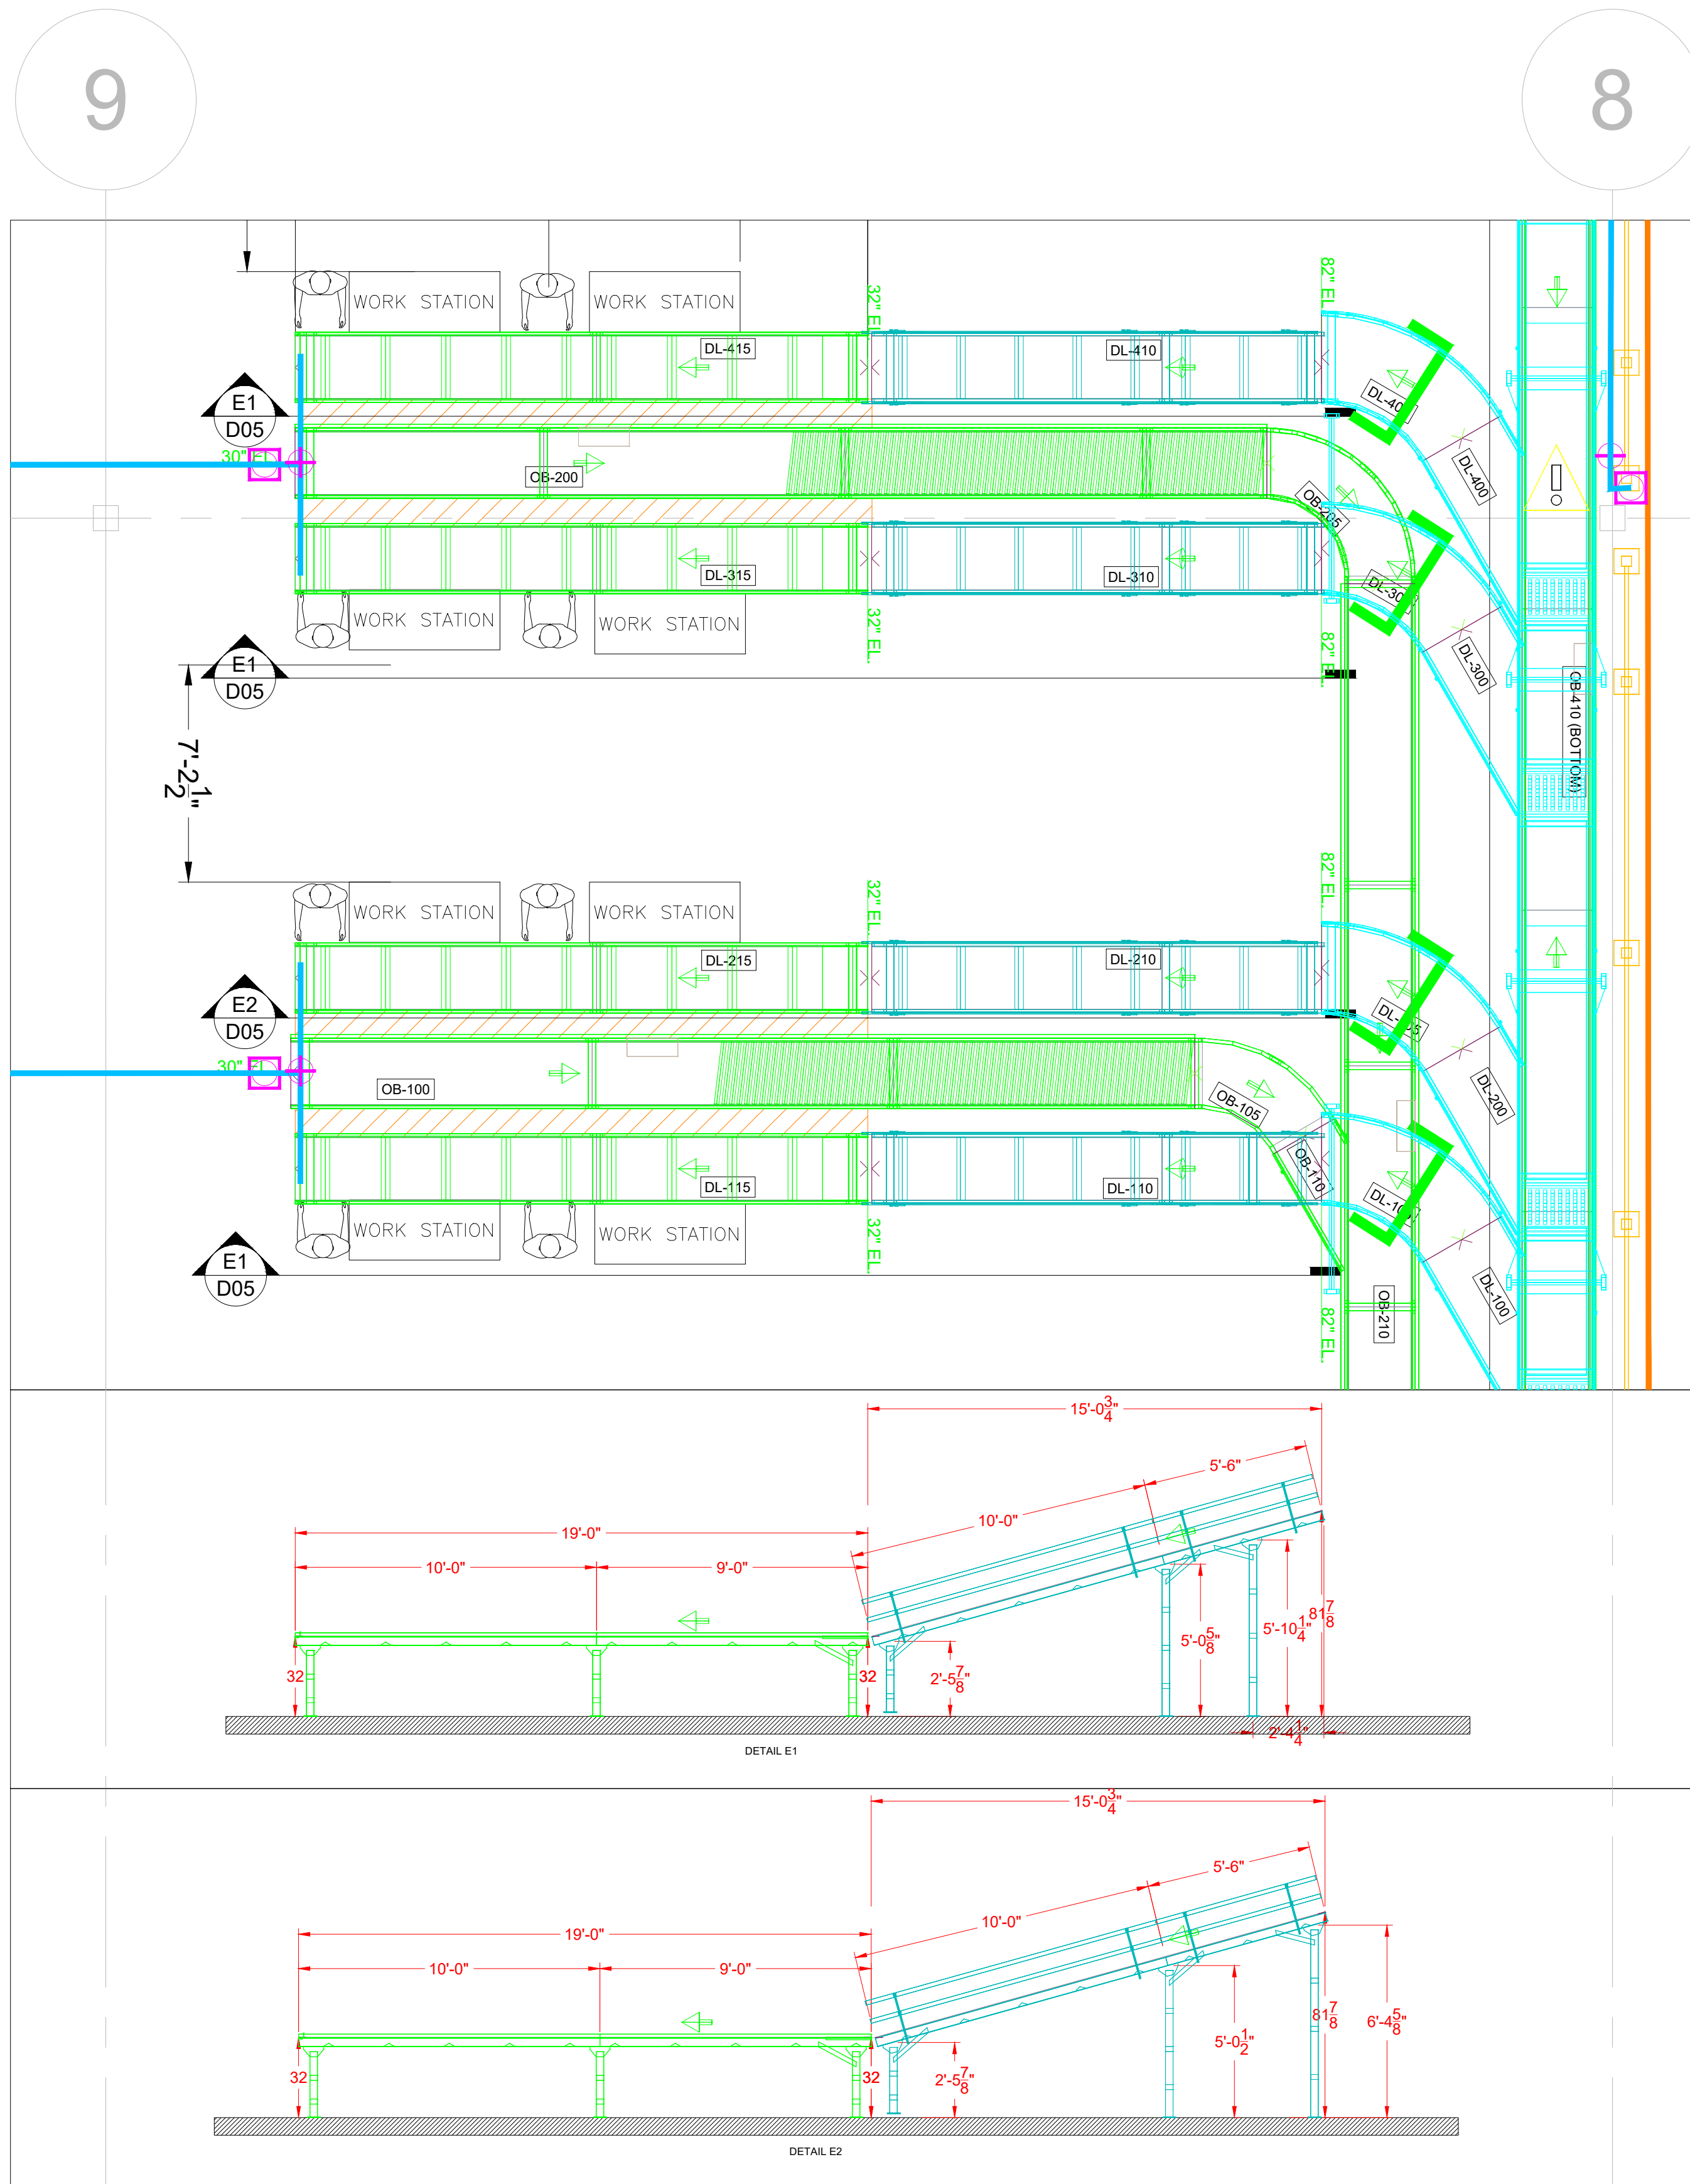

This drawing & all its information are the property of Conveyor Solutions, Inc. Do not use, copy, or reproduce without the written consent of Conveyor Solutions, Inc. Drawing is to be returned upon demand.

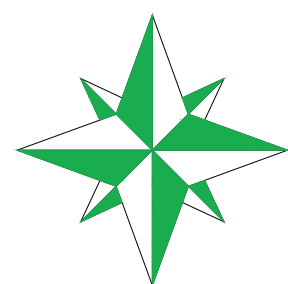

PRODUCT INFORMATION

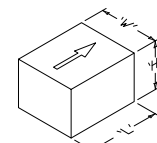

DESCRIPTION:
Boxes

	L'	W'	H'	WEIGHT
MIN	-	-	-	-
AVG	-	-	-	-
MAX	-	-	-	-
	RATE			- CFM
	VOLTAGE			-
	COLOR			-
	AIR PSIG			-
	AIR CFM			-



3/02/2023

REV	DESC	DATE	BY	LOCATION		
				DES	ONS	ALL
0	INITIAL DRAWING	12/01/2022	X			
1	LATEST APPROVED LAYOUT	03/02/2023				



Conveyor Solutions, Inc.
1450 N McLean Blvd
Elgin, IL 60123
PH: 847-923-9600 FAX: 847-923-9601
<http://www.conveyorsolutions.com>




ZOETIS


LEE'S SUMMIT, MO

Project Number:
P221318


Sheet Title:
F-DL-XXX

Sheet Scale: 1/4" = 1'-0"	Sheet No.: D06 OF D07
Drawn By: GVS	
Checked By: XX	
☐ Conceptual	Created on:
☐ For Quotation	11/22/2022
☐ For Approval	Updated on:
☒ For Installation	2/27/2023
☐ For Fabrication	

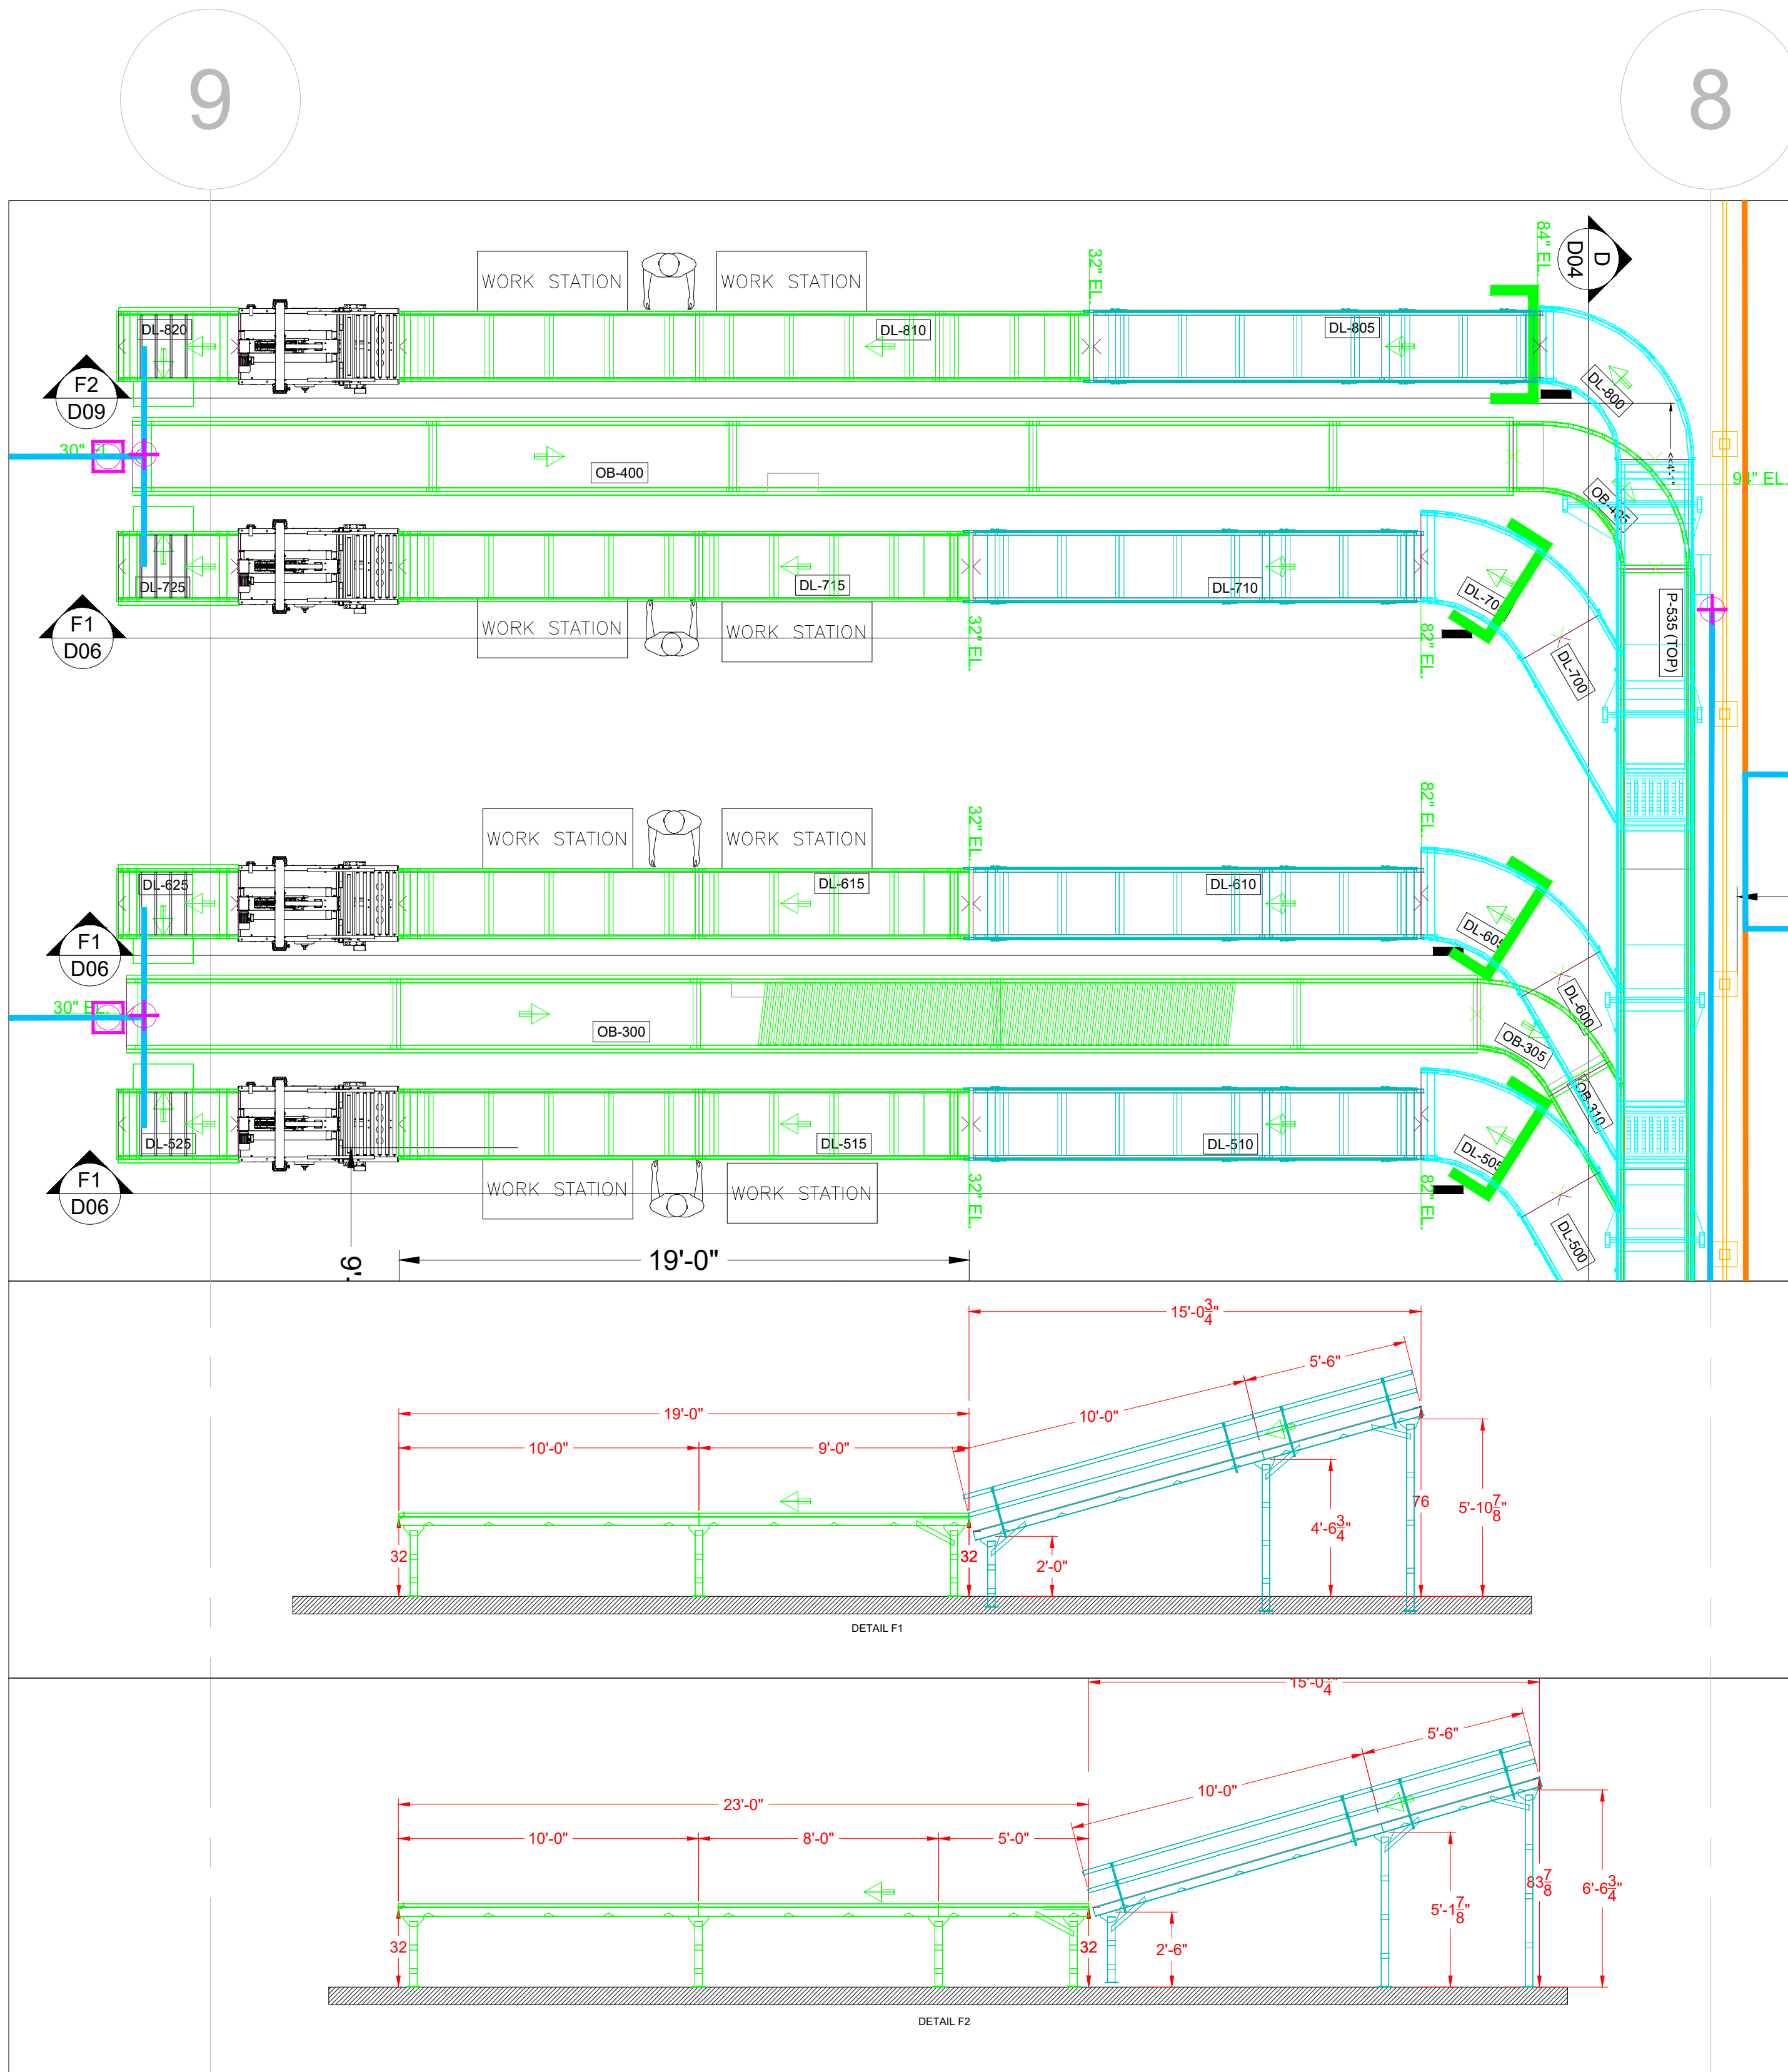

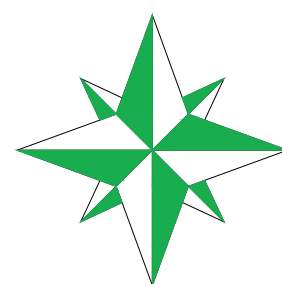

PRODUCT INFORMATION

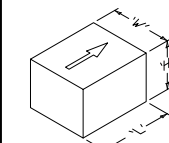

DESCRIPTION:
Boxes

	L'	W'	H'	WEIGHT
MIN	-	-	-	-
AVG	-	-	-	-
MAX	-	-	-	-
	RATE			
	VOLTAGE			
	COLOR			
	AIR PSIG			
	AIR CFM			

REV	DESC	DATE	REVISIONS			
			BY	DATE	LOCATION	XX
1	INITIAL DRAWING	12/01/2022	GVS	X		
2	LATEST APPROVED LAYOUT	02/27/2023	GVS			ALL



Conveyor Solutions, Inc.
1450 N McLean Blvd
Elgin, IL 60123
PH: 847-923-9600 FAX: 847-923-9601
<http://www.conveyorsolutions.com>

zoetis

ZOETIS

LEE'S SUMMIT, MO

Project Number:

P221318

Sheet Title:

G-OB-515

Sheet Scale:

1/4" = 1'-0"

Drawn By: GVS

Checked By: XX

Sheet No.:

D07 OF D07

Conceptual

For Quotation

For Approval

X For Installation

For Fabrication

Created on:

11/22/2022


Updated on:

2/27/2023

9

D


E

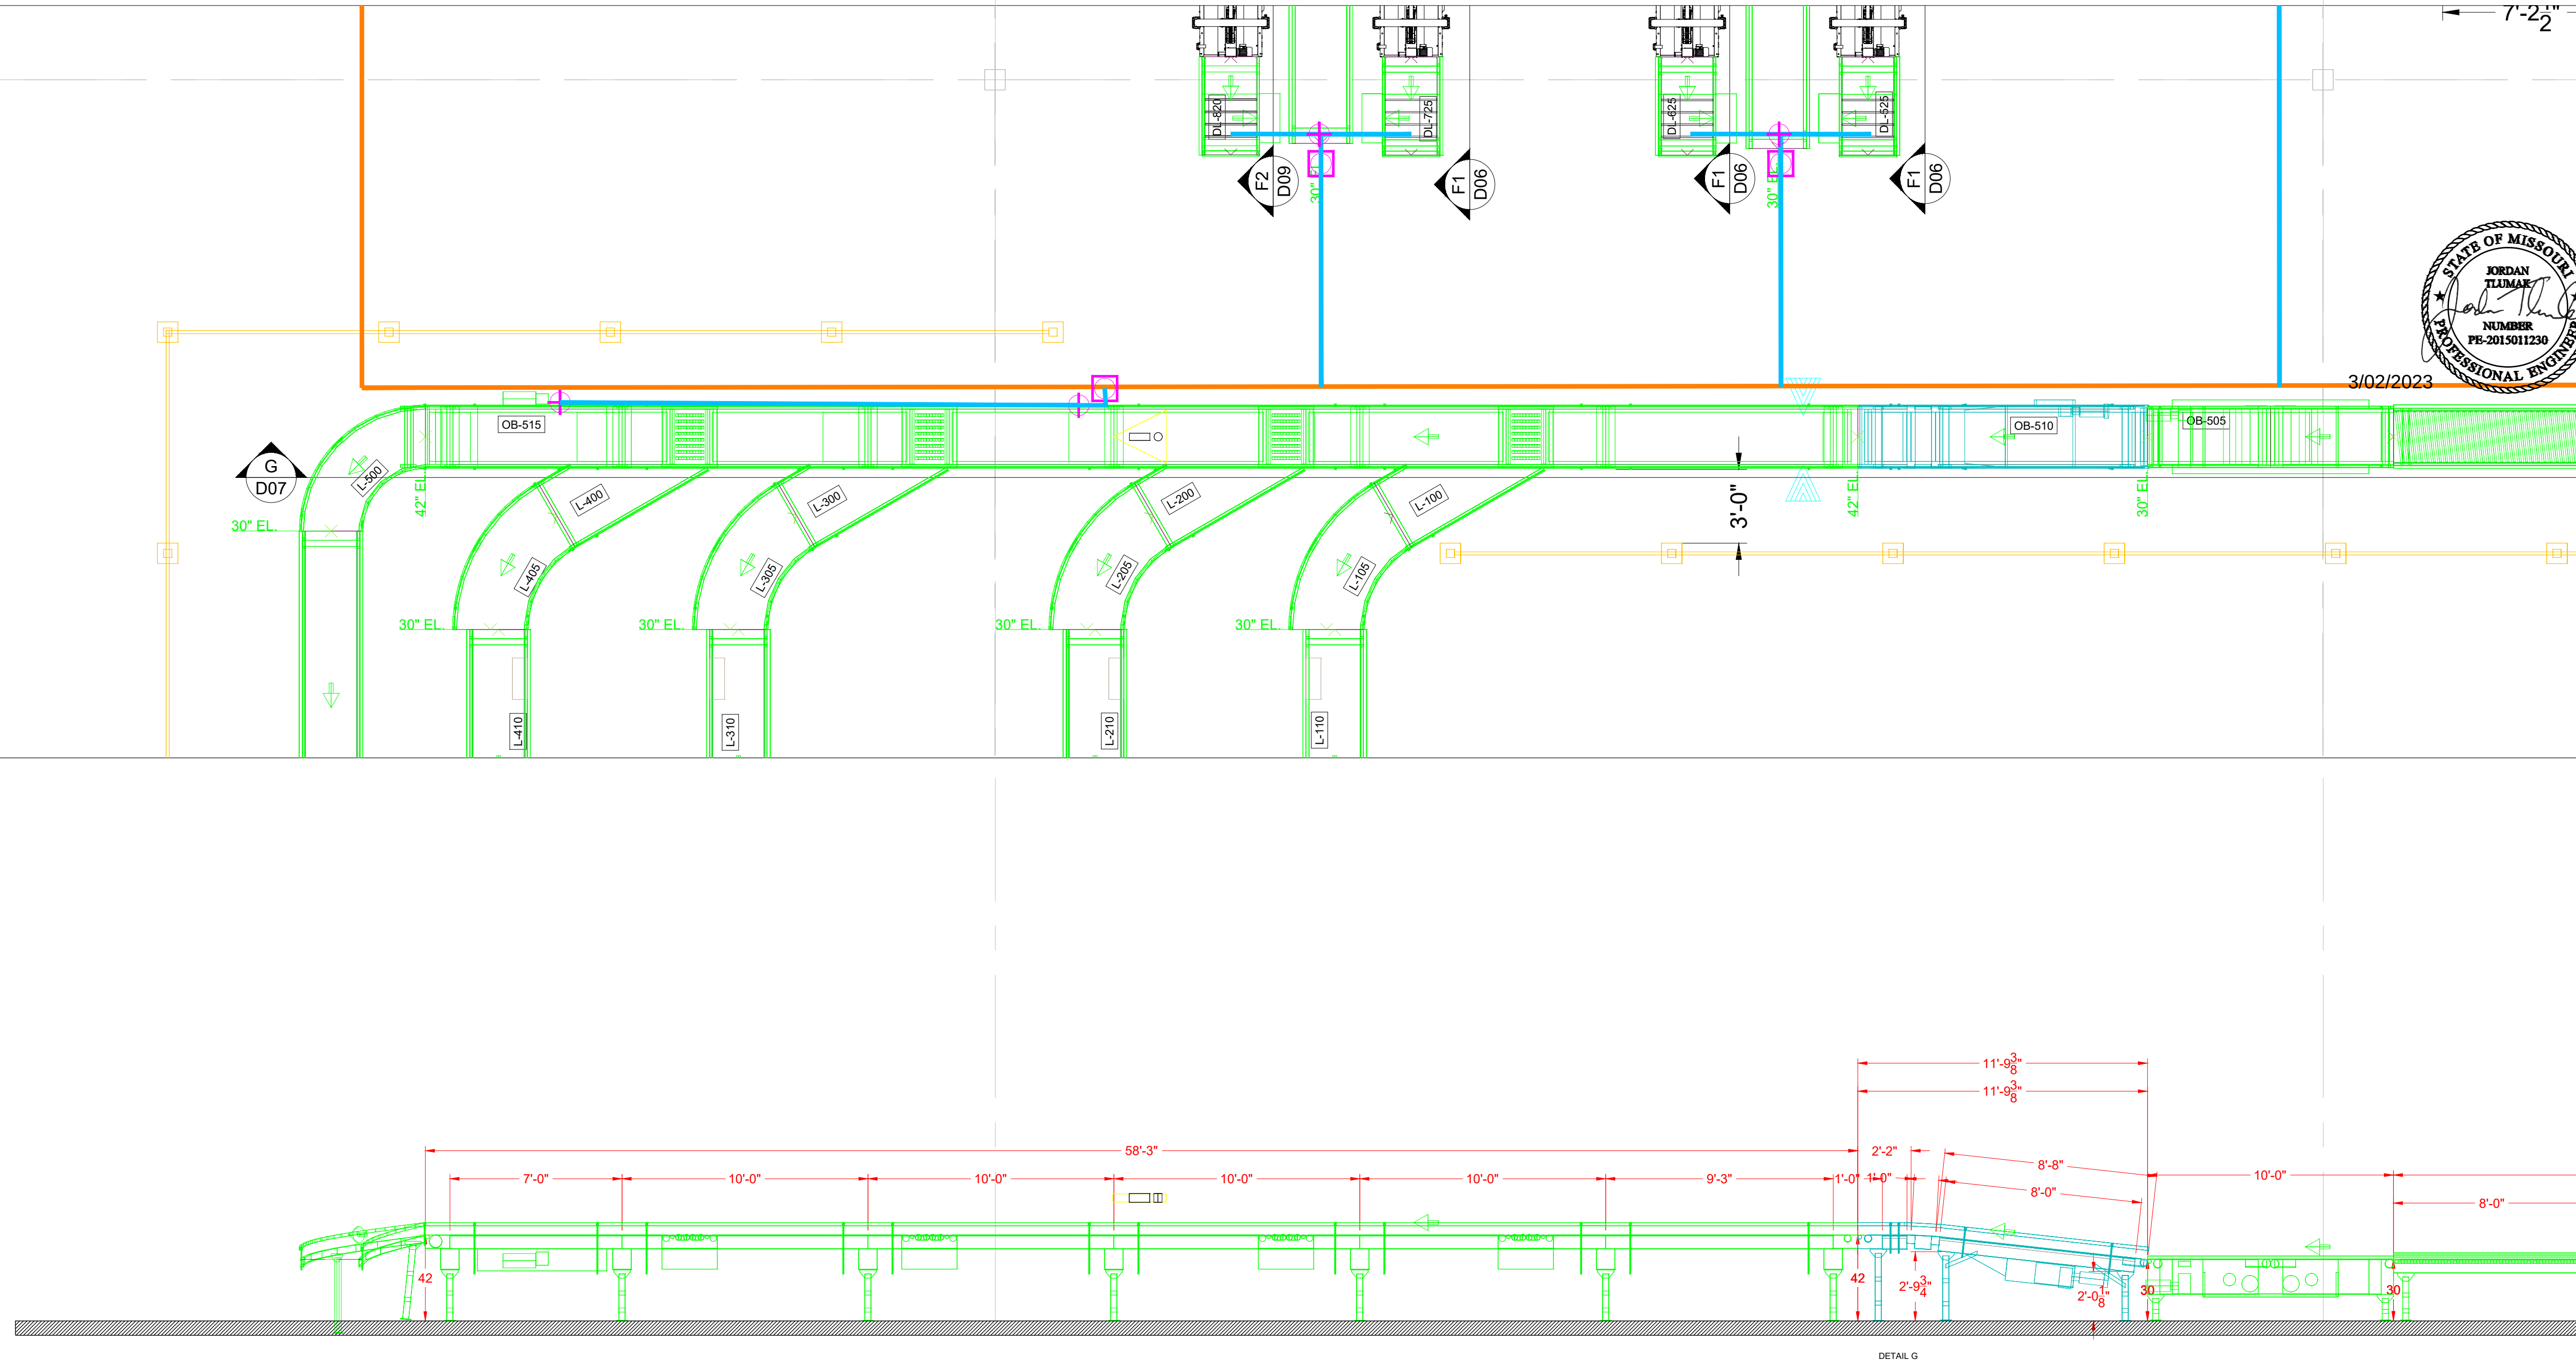


DETAIL G

7'-2 1/2"


3/02/2023

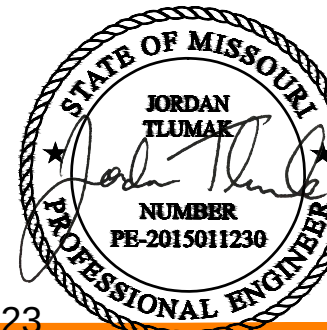

- NOTES:
- 1.) 25MM MAIN LOOP AND DROPS
 - 2.) 14MM RUNS ALONG CONVEYOR
 - 3.) ALL FILTER REGULATORS TO HAVE VENTED SHUTOFF

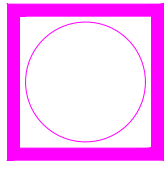

DROP FROM CEILING

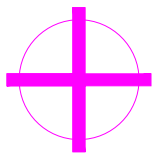


FILTER REGULATOR



25MM AIR PIPING



14MM AIR PIPING

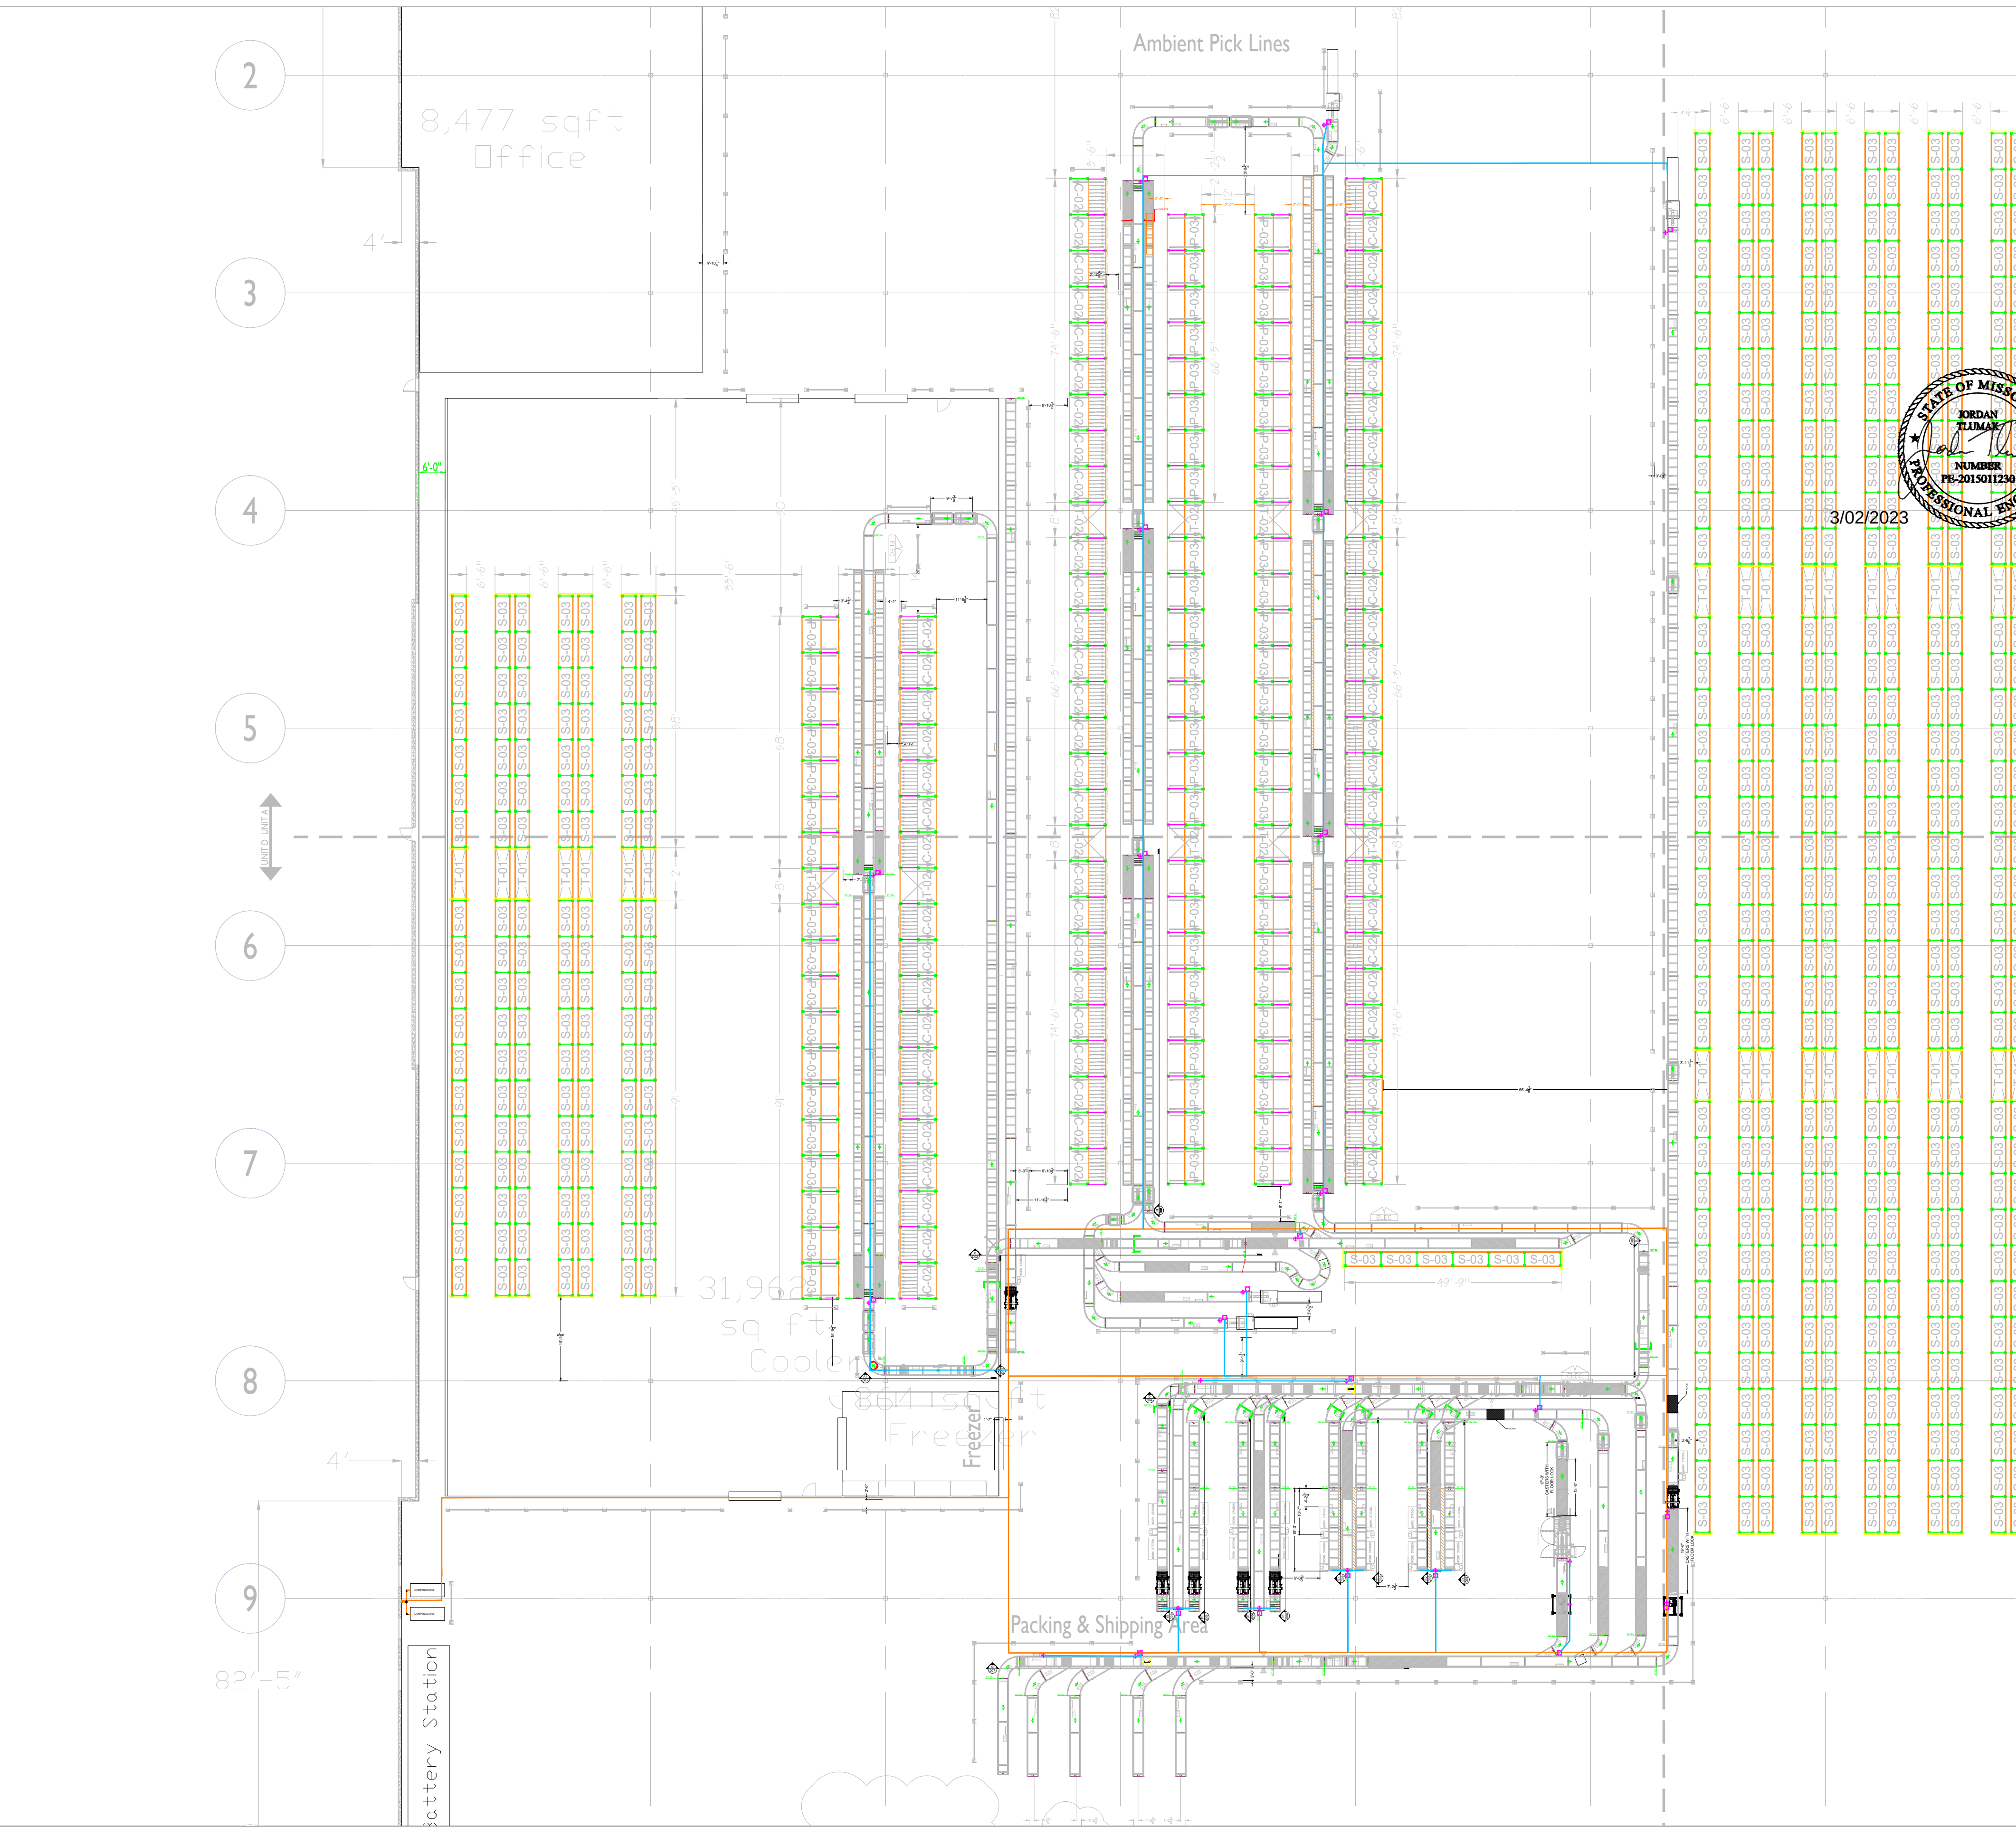

File Path: C:\Users\jgmbh\OneDrive - Conveyor Solutions\Internal Projects\Zoetis\Drawing\P221318-Zoetis-Composite_P...
This drawing & all its information are the property of Conveyor Solutions, Inc. Do not use, copy, or reproduce without the written consent of Conveyor Solutions, Inc. Drawing is to be returned upon demand.

PRODUCT INFORMATION

DESCRIPTION: Boxes

	L'	W'	H'	WEIGHT
MIN	-	-	-	-
AVG	-	-	-	-
MAX	-	-	-	-

	RATE	VOLTAGE	COLOR	AIR PSIG	AIR CFM
MIN	-	-	-	-	-
AVG	-	-	-	-	-
MAX	-	-	-	-	-

REV	DESC	DATE	BY	LOCATION
1	INITIAL DRAWING	12/07/2022	GVS	XX
2	LATEST APPROVED	02/27/2023	GVS	ALL

Conveyor Solutions

A SYSTEMS IN MOTION COMPANY

Conveyor Solutions, Inc.
1450 N McLean Blvd
Elgin, IL 60123
PH: 847-923-9600 FAX: 847-923-9601
<http://www.conveyorsolutions.com>

zoetis

ZOETIS

LEE'S SUMMIT, MO

Project Number: P221318

Sheet Title: AIR LAYOUT

Sheet Scale:	Sheet No.:
N.T.S.	A01 OF A01

Drawn By:	Checked By:
GVS	XX

Conceptual	Created on:
For Quotation	11/22/2022
For Approval	Updated on:
X For Installation	2/27/2023
For Fabrication	