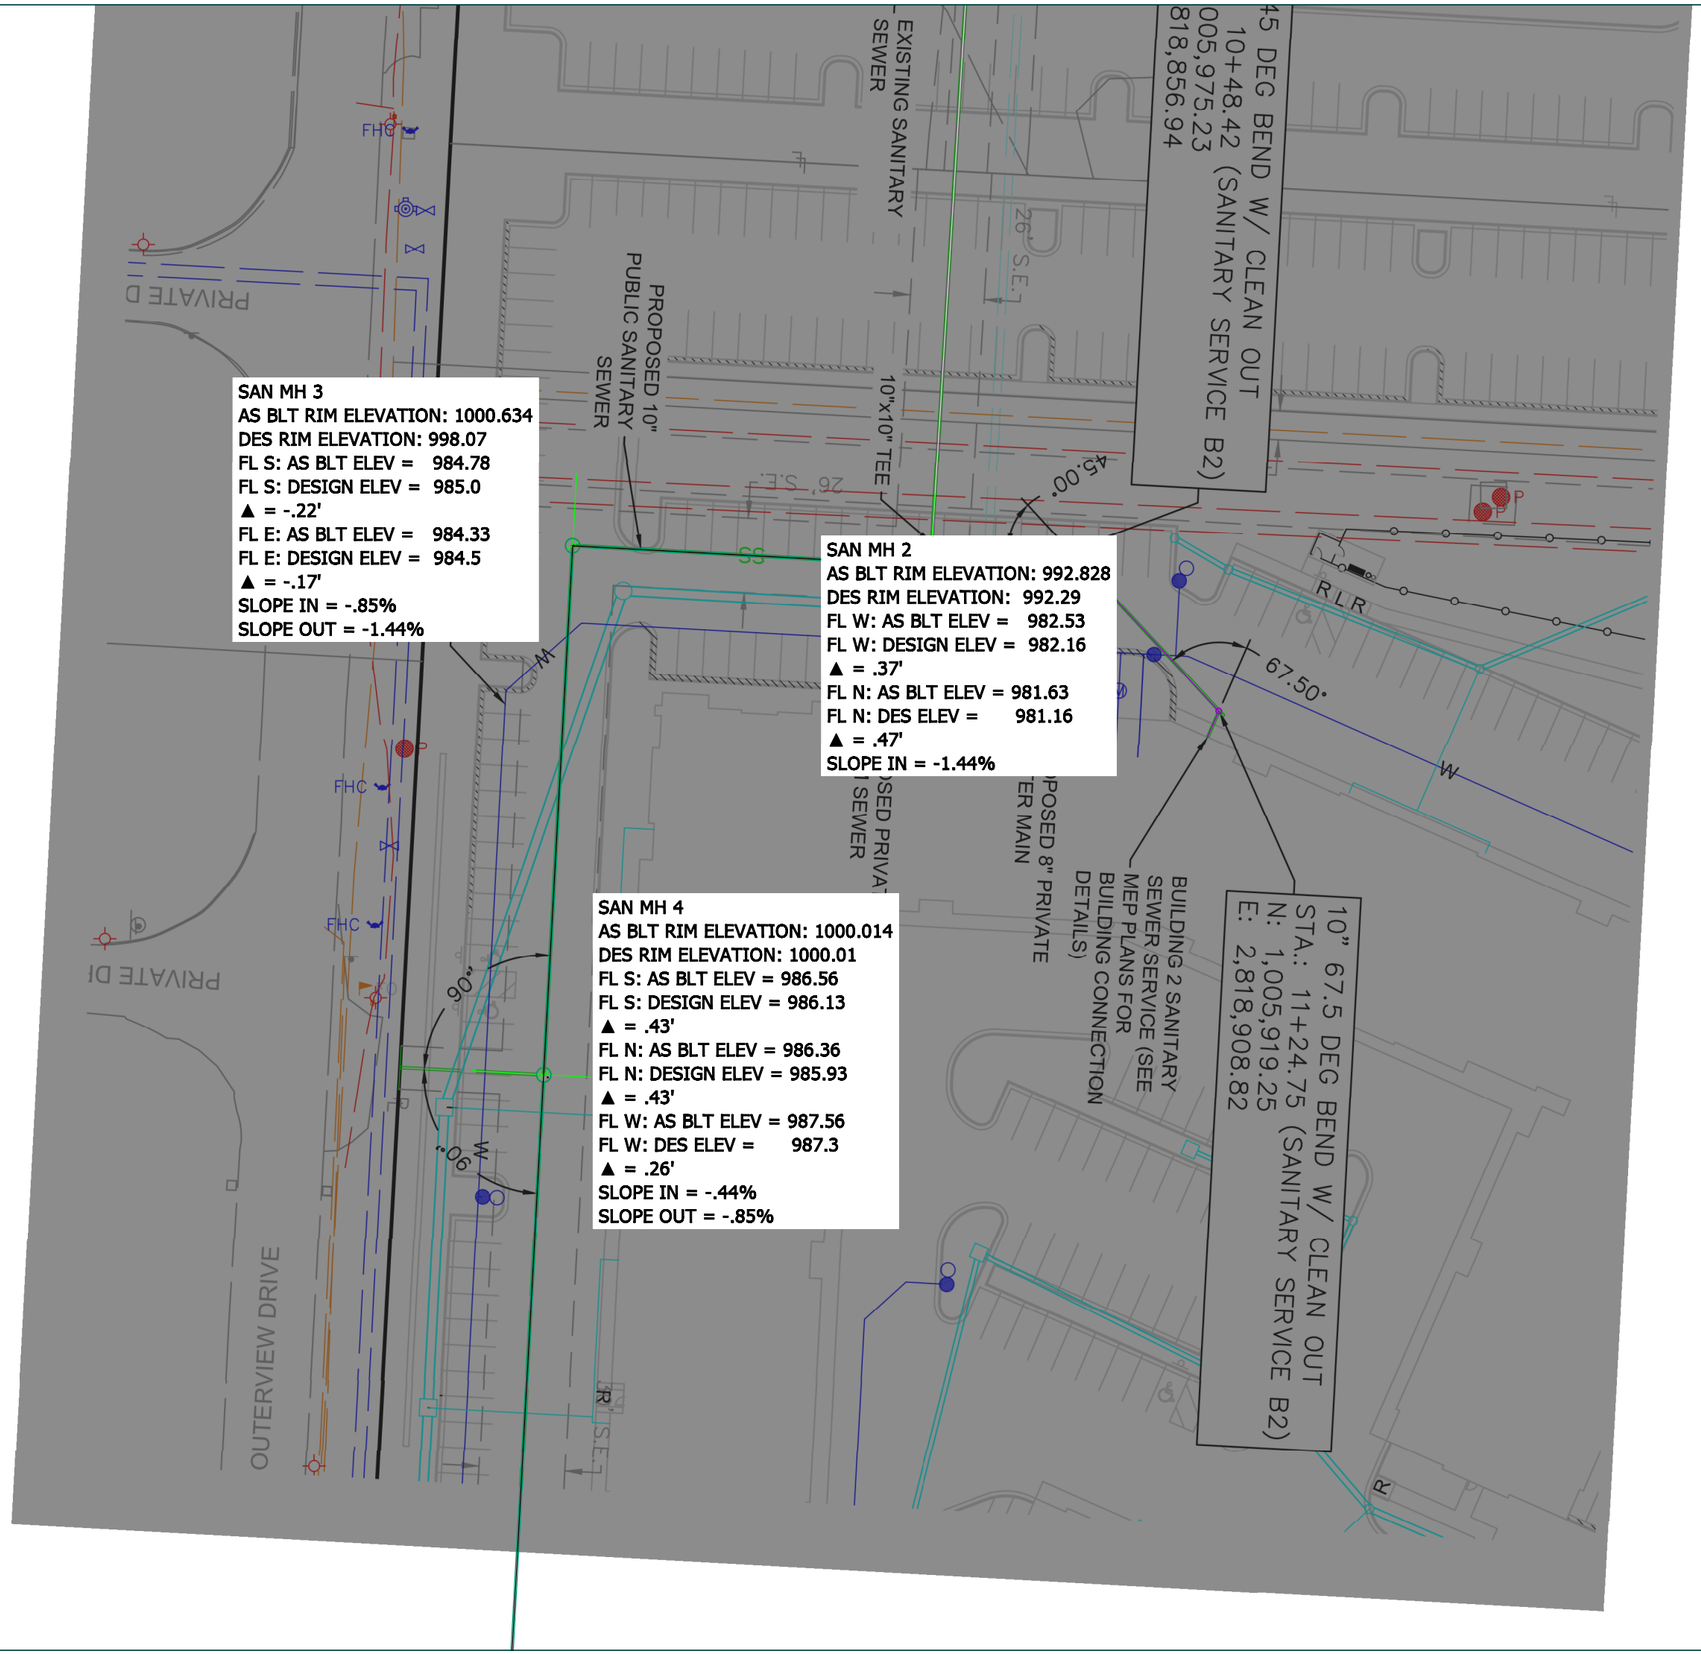


SANITARY AS-BUILTS

TRILOGY APARTMENT COMPLEX
LEE'S SUMMIT, MO

EMERY SAPP & SONS, INC.
2301 I-70 DRIVE NW
COLUMBIA, MO 65202
(573) 445-8331

DATE: 2/28/24 SHEET: 1 OF 2

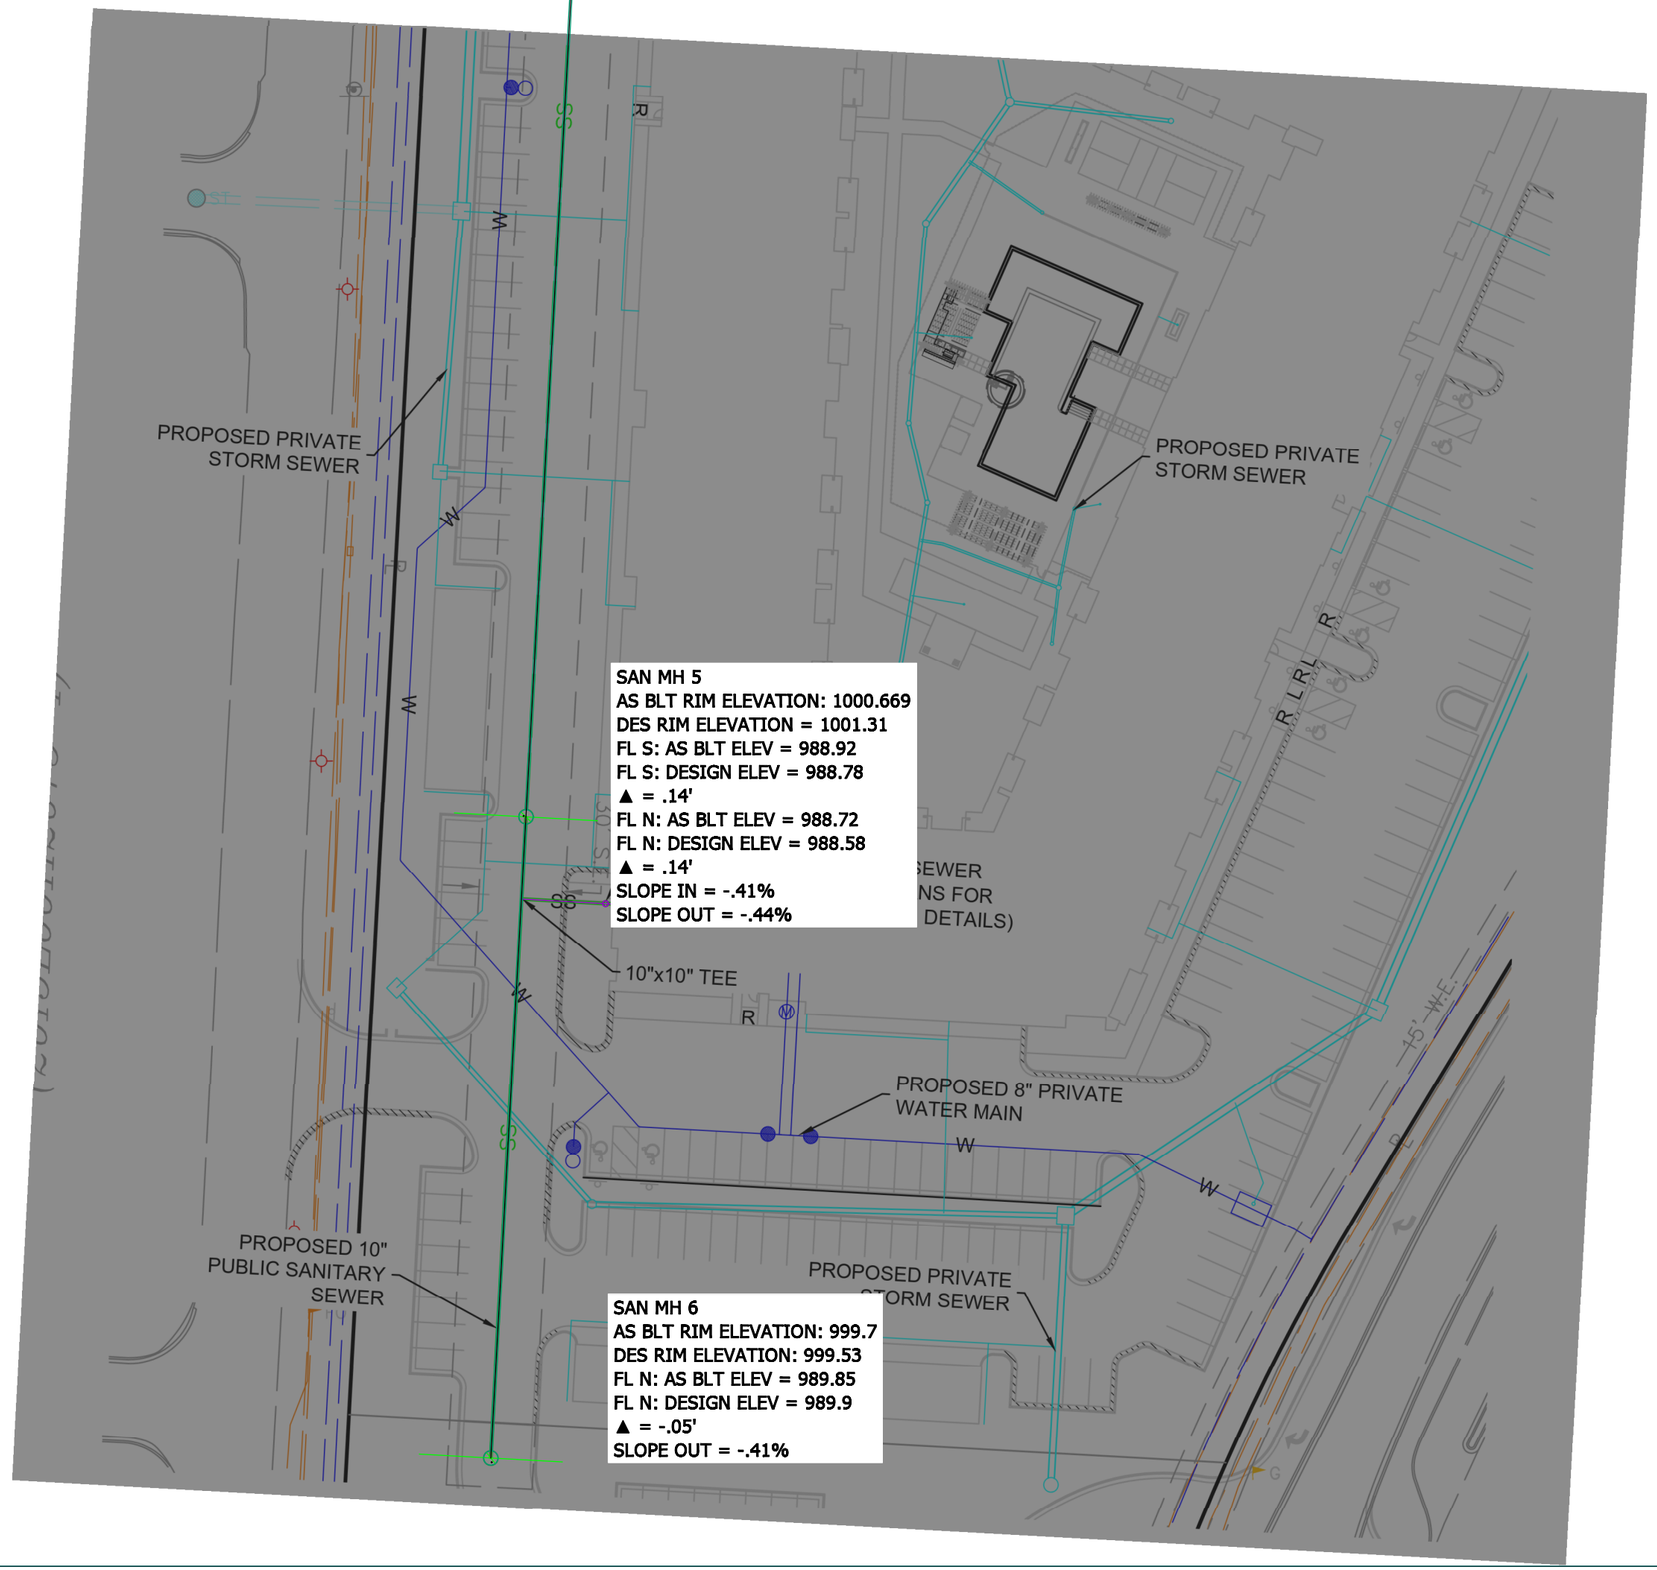


SANITARY AS-BUILTS

TRILOGY APARTMENT COMPLEX
LEE'S SUMMIT, MO

EMERY SAPP & SONS, INC.
2301 I-70 DRIVE NW
COLUMBIA, MO 65202
(573) 445-8331

DATE: 2/28/24 SHEET: 2 OF 2