LEGEND:

DAYLIGHT

WALKOUT

TF	TOP OF FOUNDATION
BF	BASEMENT FLOOR
GF	GARAGE FLOOR
EX	EXISTING
PR	PROPOSED

Brandon Kalwei

Digitally signed by Brandon Kalwei
DN: CN=Brandon Kalwei, OU=Development, OU=LS Users, DC=COLS, DC=LOC
Date: 2024.06.24 13:46:30-05'00'

RELEASE FOR CONSTRUCTION
AS NOTED FOR PLAN REVIEW
DEVELOPMENT SERVICES
LEE'S SUMMIT, MISSOURI
06/24/2024

STATE OF MISSOURI
06-20-24
DAVID ALLEN RINNE
NUMBER PLS-2014000198
PROFESSIONAL LAND SURVEYOR

David Allen Rinne, P.L.S.
MO# PLS-2014000198

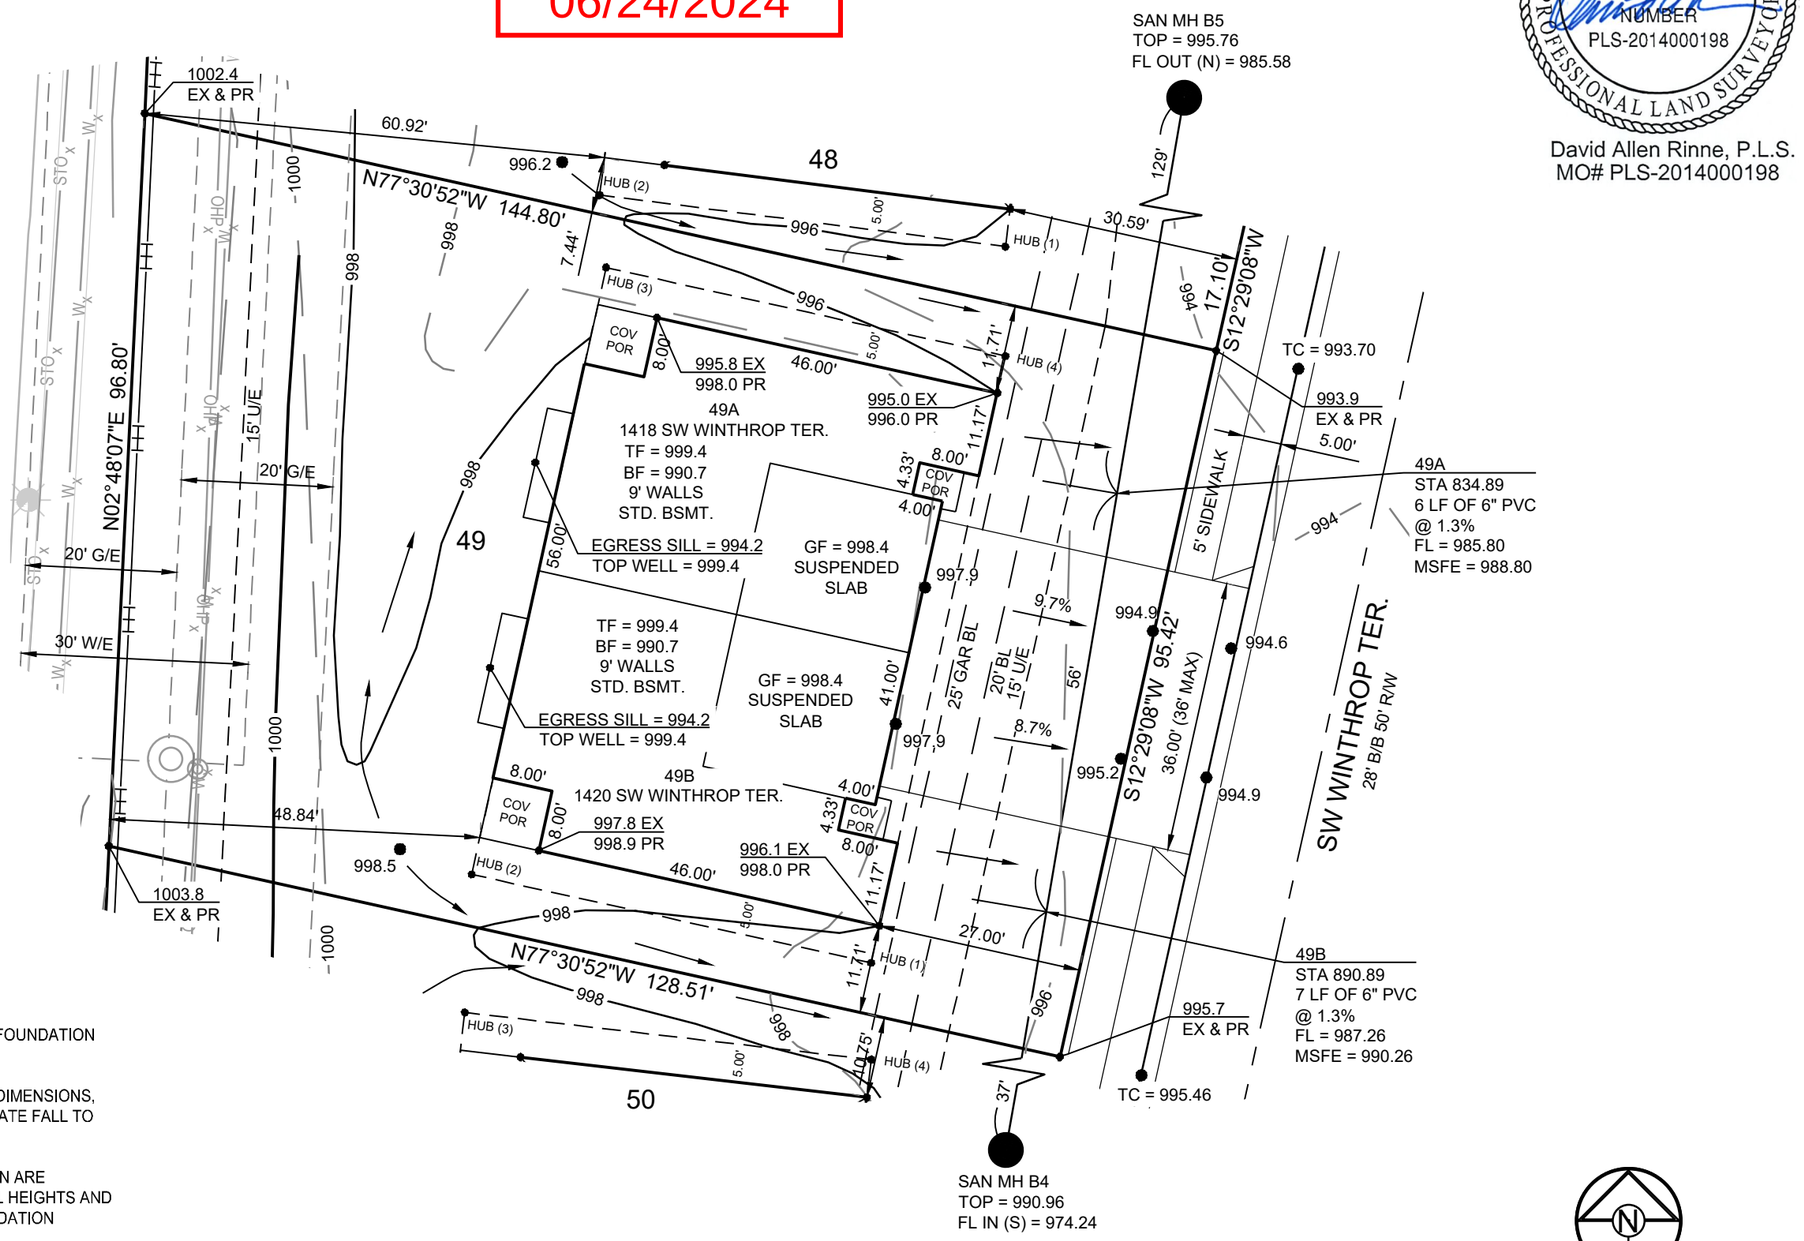

LOT AREA = 13,039.45 SQ. FT.

NOTES:

1. THIS PLOT PLAN WAS PREPARED FOR FOUNDATION CONSTRUCTION ONLY.

2. BUILDER IS REQUIRED TO VERIFY ALL DIMENSIONS, GRADES, EXISTING UTILITIES AND ADEQUATE FALL TO SEWER PRIOR TO CONSTRUCTION.

3. WALL HEIGHTS AND LOCATIONS SHOWN ARE APPROXIMATE. BUILDER TO VERIFY WALL HEIGHTS AND LOCATIONS WITH EXCAVATOR AND FOUNDATION CONTRACTOR.

4. ONLY PLATTED EASEMENTS HAVE BEEN SHOWN. NO TITLE INFORMATION WAS FURNISHED, THEREFORE, NOT RESPONSIBLE FOR UNPLATTED EASEMENTS.

5. DRIVEWAY ALIGNMENT SHOWN IS CONCEPTUAL IN NATURE AND IS SUBJECT TO CHANGE DUE TO CITY REQUIREMENTS.

0 20' 40'

SCALE: 1" = 20'

SCHLAGEL
ENGINEERS PLANNERS SURVEYORS LANDSCAPE ARCHITECTS
14920 West 107th Street Lenexa, Kansas 66215
(913) 492-5158 Fax: (913) 492-8400
WWW.SCHLAGELASSOCIATES.COM
Missouri State Certificates of Authority
#E2002003800-F #LAC2001005237 #LS2002008859-F

LOT 49
WOODLAND GLEN
2ND PLAT
1418 / 1420 SW WINTHROP TER.
LEE'S SUMMIT, MO

DRAWN BY:	DATE PREPARED:	PROJ. NUMBER:
AJC	06.19.24	24-069

PLOT PLAN

SHEET 1

I:\PROJECTS\2024\24-068\3.0 Design\24-068 to 24-073.dwg, 24-069_LOT 49, 6/19/2024 4:22:02 PM, 1:1