CERTIFICATE OF SURVEY

PRRES2011 5216-Pool

ORDERED BY: First Federal

DESCRIPTION Lot 6, CEDAR CREEK, Lots 1 - 13, a subdivisionin Lee's Summit,Jackson County,Missouri.

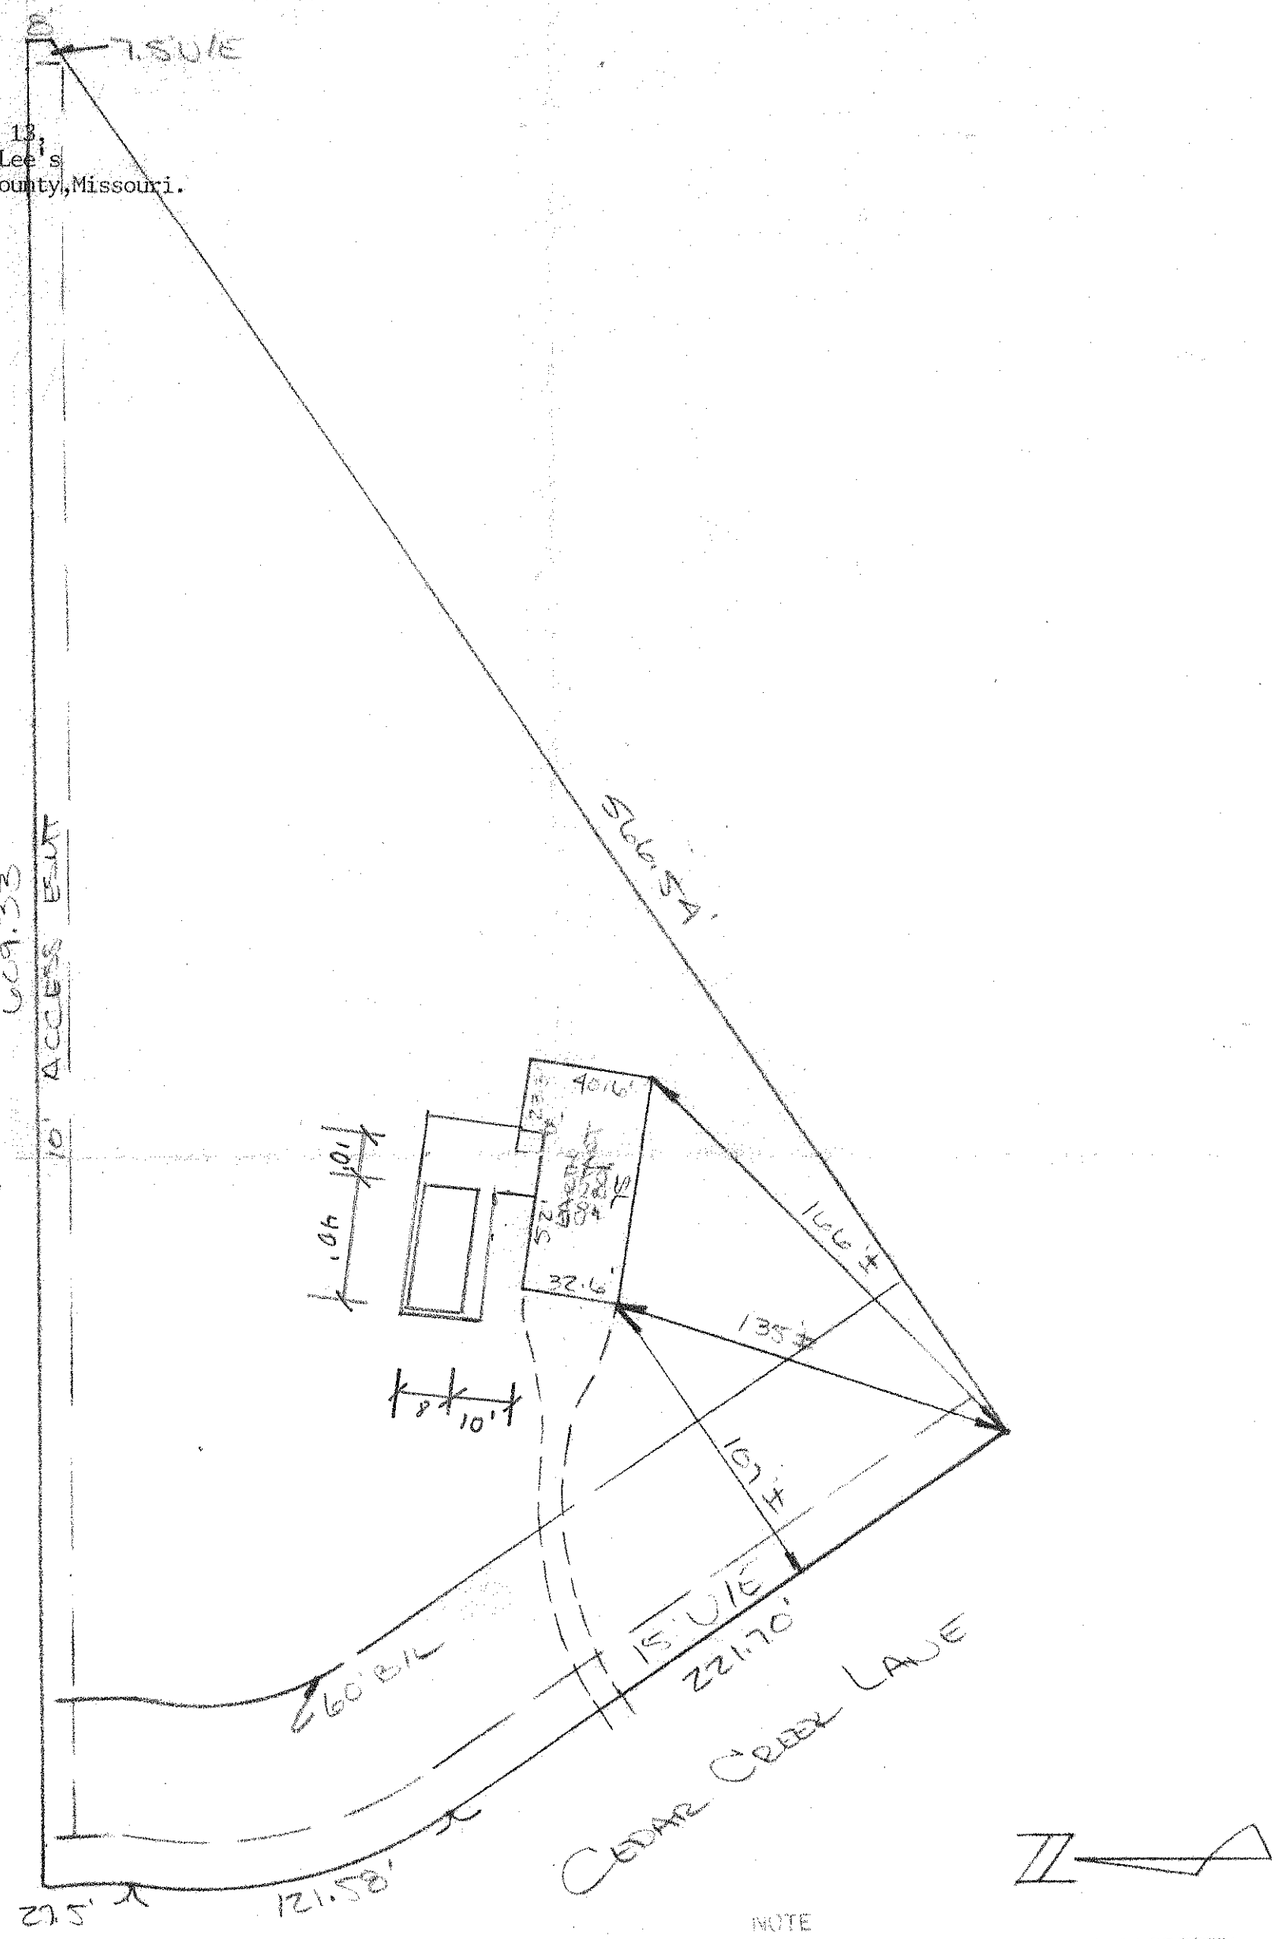

Approved for Pool - Public Works
9/20/11

APPROVAL FOR 8'x40' INGROUND POOL.
9/20/11

NOTE
THE IMPROVEMENTS ON THIS PROPERTY ARE NOT IN THE 100 YEAR FLOOD PLANE

MICHAEL GARLEY

SCALE: 1" = 50'

DATE: 9-21-84

JOB #: 43061-G

LAND SURVEY COMPANY
P. O. BOX 528
GRANDVIEW, MISSOURI 64030
PHONE: 966-0839

The undersigned hereby certifies that he is the surveyor who made the survey of the premises described above: That the boundary lines are as shown hereon: That there are no encroachments of said property: That there is no visible evidence of a public or private passageway or roadway across said premises, or of any driveway wholly or partly on said premises and that there are no structures located on said property: Except as indicated on this plat. This survey is made for the above stated purposes and no other responsibility is hereby assumed. No responsibility is assumed for easements or right of ways not shown on title report.

This survey has been furnished to assist the owner, the investor, and the title attorney in the determination of improvements and encroachments. NO PROPERTY CORNERS HAVE BEEN SET AND THE UNDERSIGNED ASSUMES NO RESPONSIBILITY IF THE INFORMATION SHOWN HEREON IS USED IN THE SETTING OF FENCES OR ANY ADDITIONAL STRUCTURES WHATSOEVER.