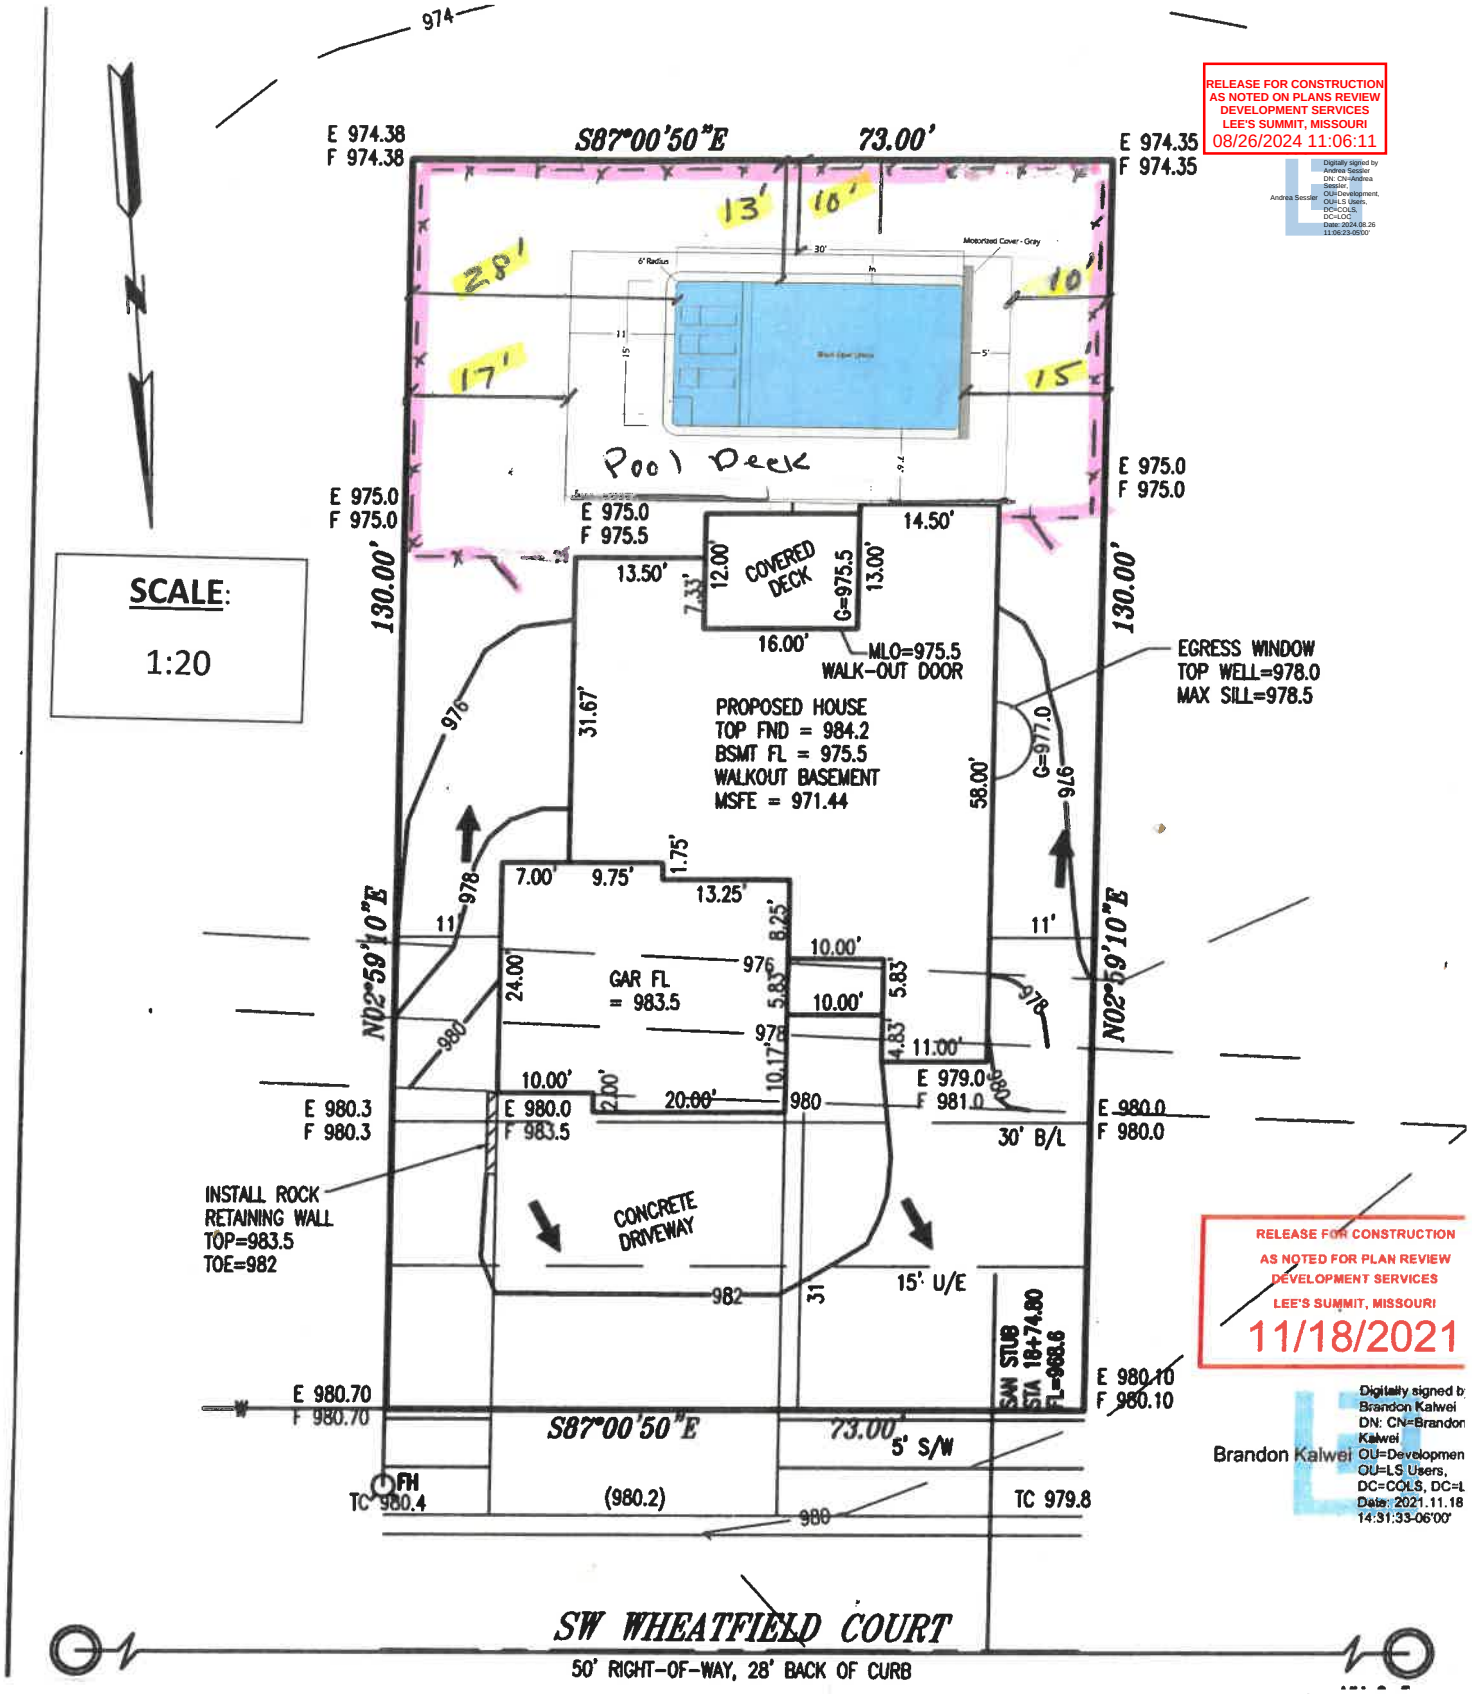

SCALE:

1:20

CONTRACTOR:

Swim Things Inc.
3010 SW 40 Hwy
Blue Springs, MO 64015
(816)224-2600

Fence:

4' fence with self-closing and self-latching gate.

Customer:

Mark & Tara Pixley
2027 Wheatfield Ct.
Lee's Summit, MO
918-231-9396