
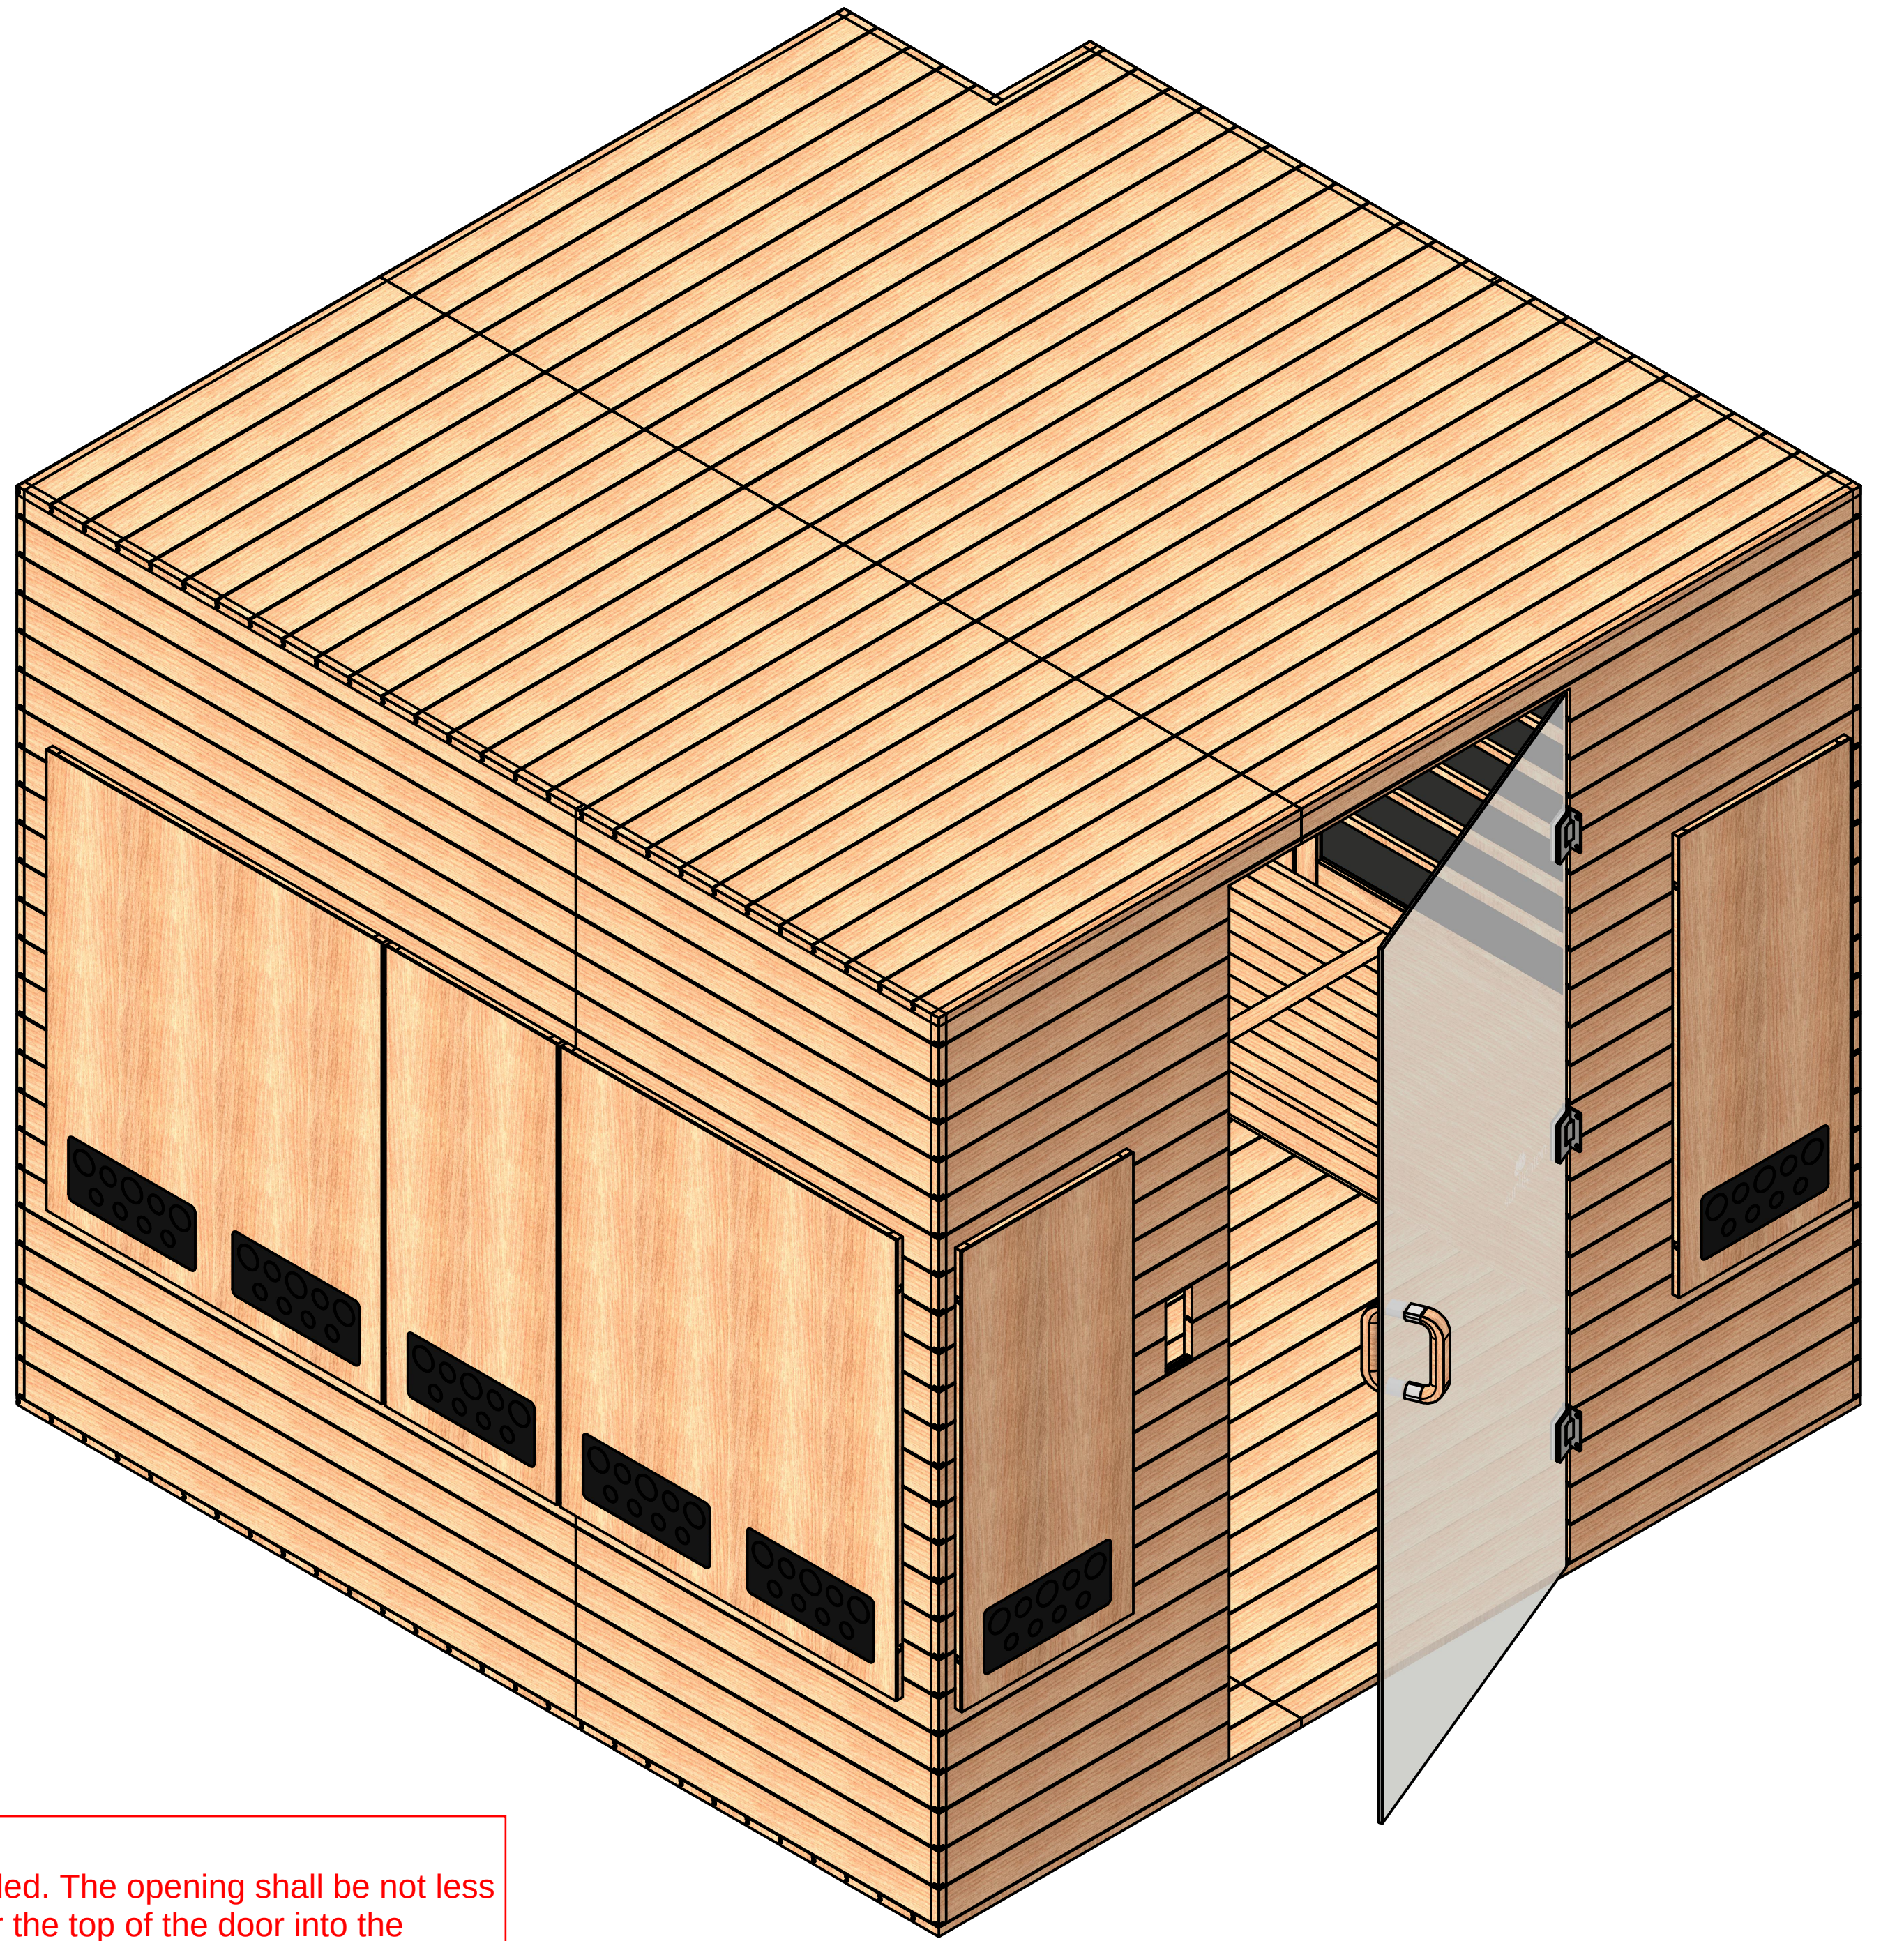


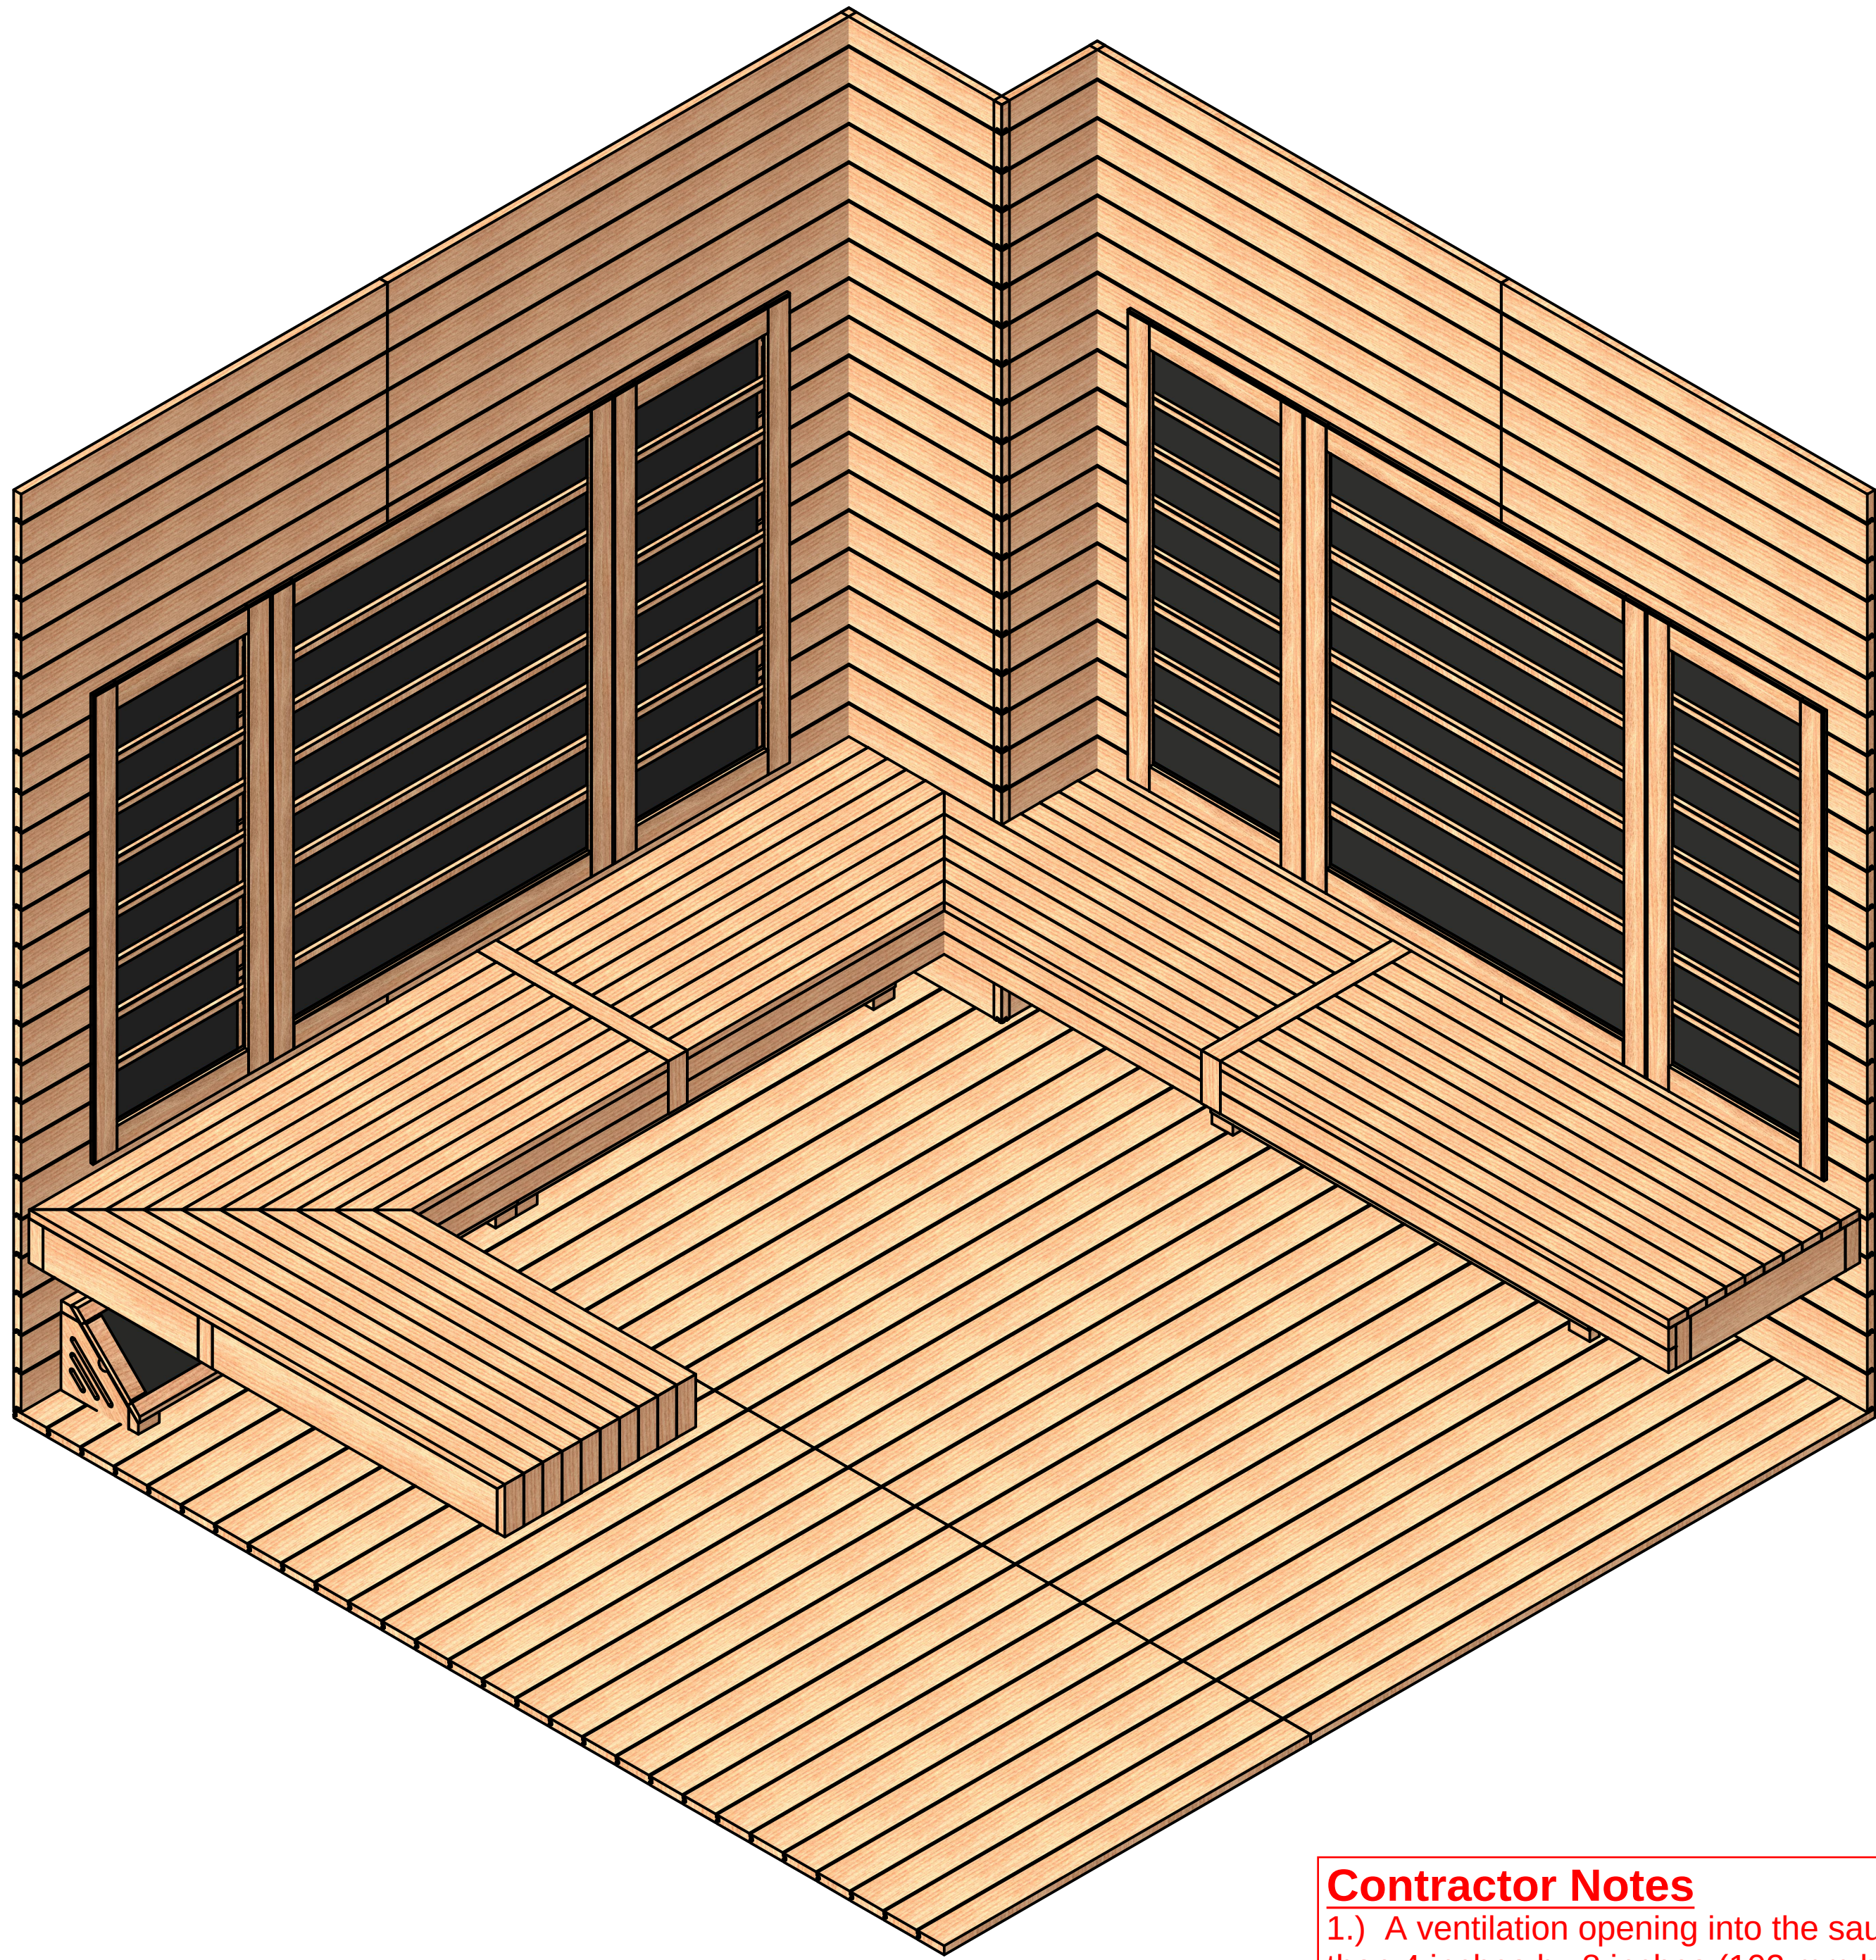


Contractor Notes


1.) A ventilation opening into the sauna room shall be provided. The opening shall be not less than 4 inches by 8 inches (102 mm by 203 mm) located near the top of the door into the sauna room.

2.) The following permanent notice, constructed of approved material, shall be mechanically attached to the sauna room on the outside:
WARNING: DO NOT EXCEED 30 MINUTES IN SAUNA. EXCESSIVE EXPOSURE CAN BE HARMFUL TO HEALTH. ANY PERSON WITH POOR HEALTH SHOULD CONSULT A PHYSICIAN BEFORE USING SAUNA.
The words shall contrast with the background and the wording shall be in letters not less than 1/4-inch (6.4 mm) high.


DRAWN Xschneider MANAGER	2/13/2024			
QA		TITLE		
MFG		Total Body Fitness - Lees Summit Sauna Drawing REV1		
APPROVED		SIZE D	DWG NO	REV 1
SCALE 1/10		SHEET 1 OF 6		

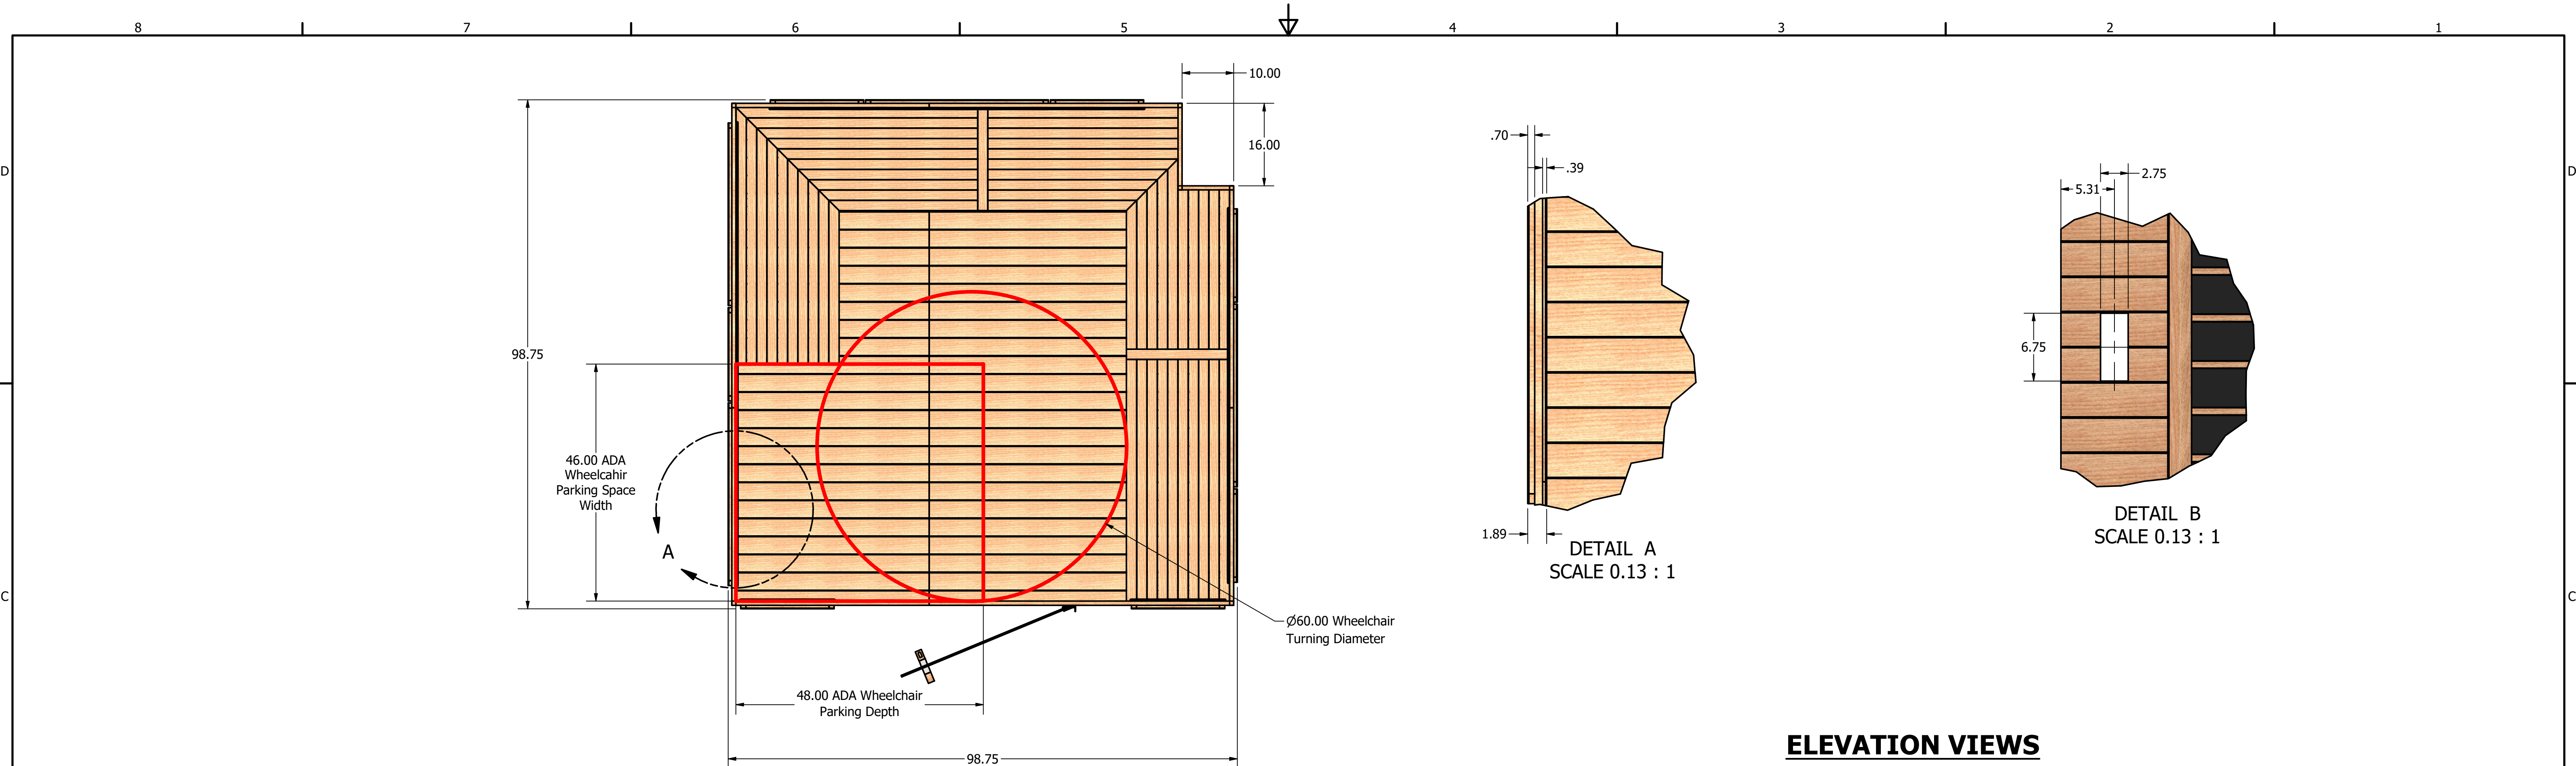


ELEVATION VIEWS

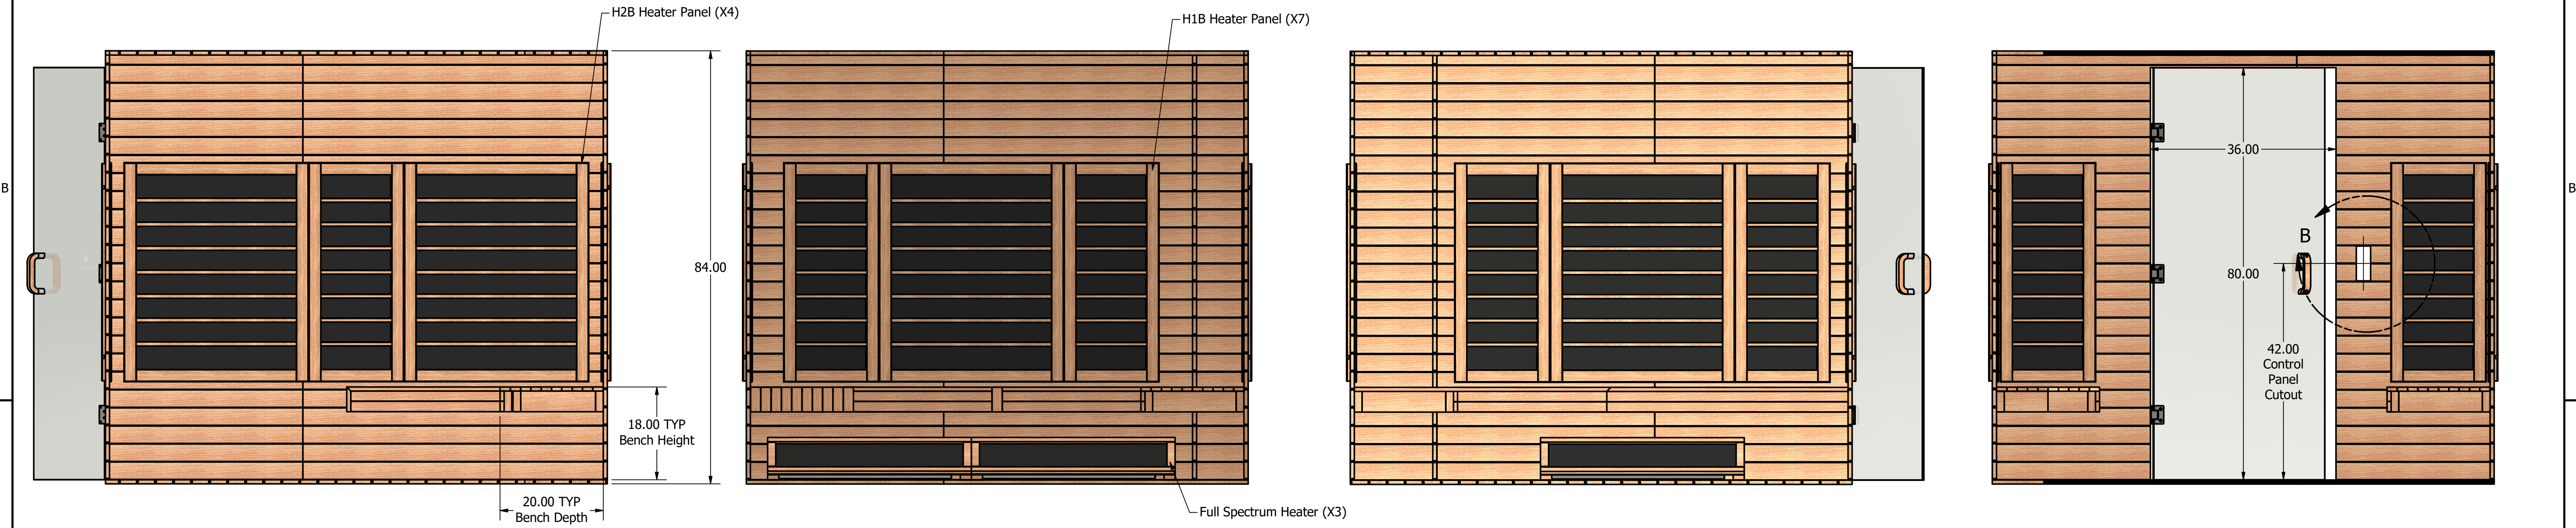

DRAWN Xschneider MANAGER		2/13/2024	sunlighten®		
QA			TITLE Total Body Fitness - Lees Summit Sauna Drawing REV1		
MFG			SIZE D	DWG NO	REV 1
APPROVED			SCALE 1/15	SHEET 2 OF 6	

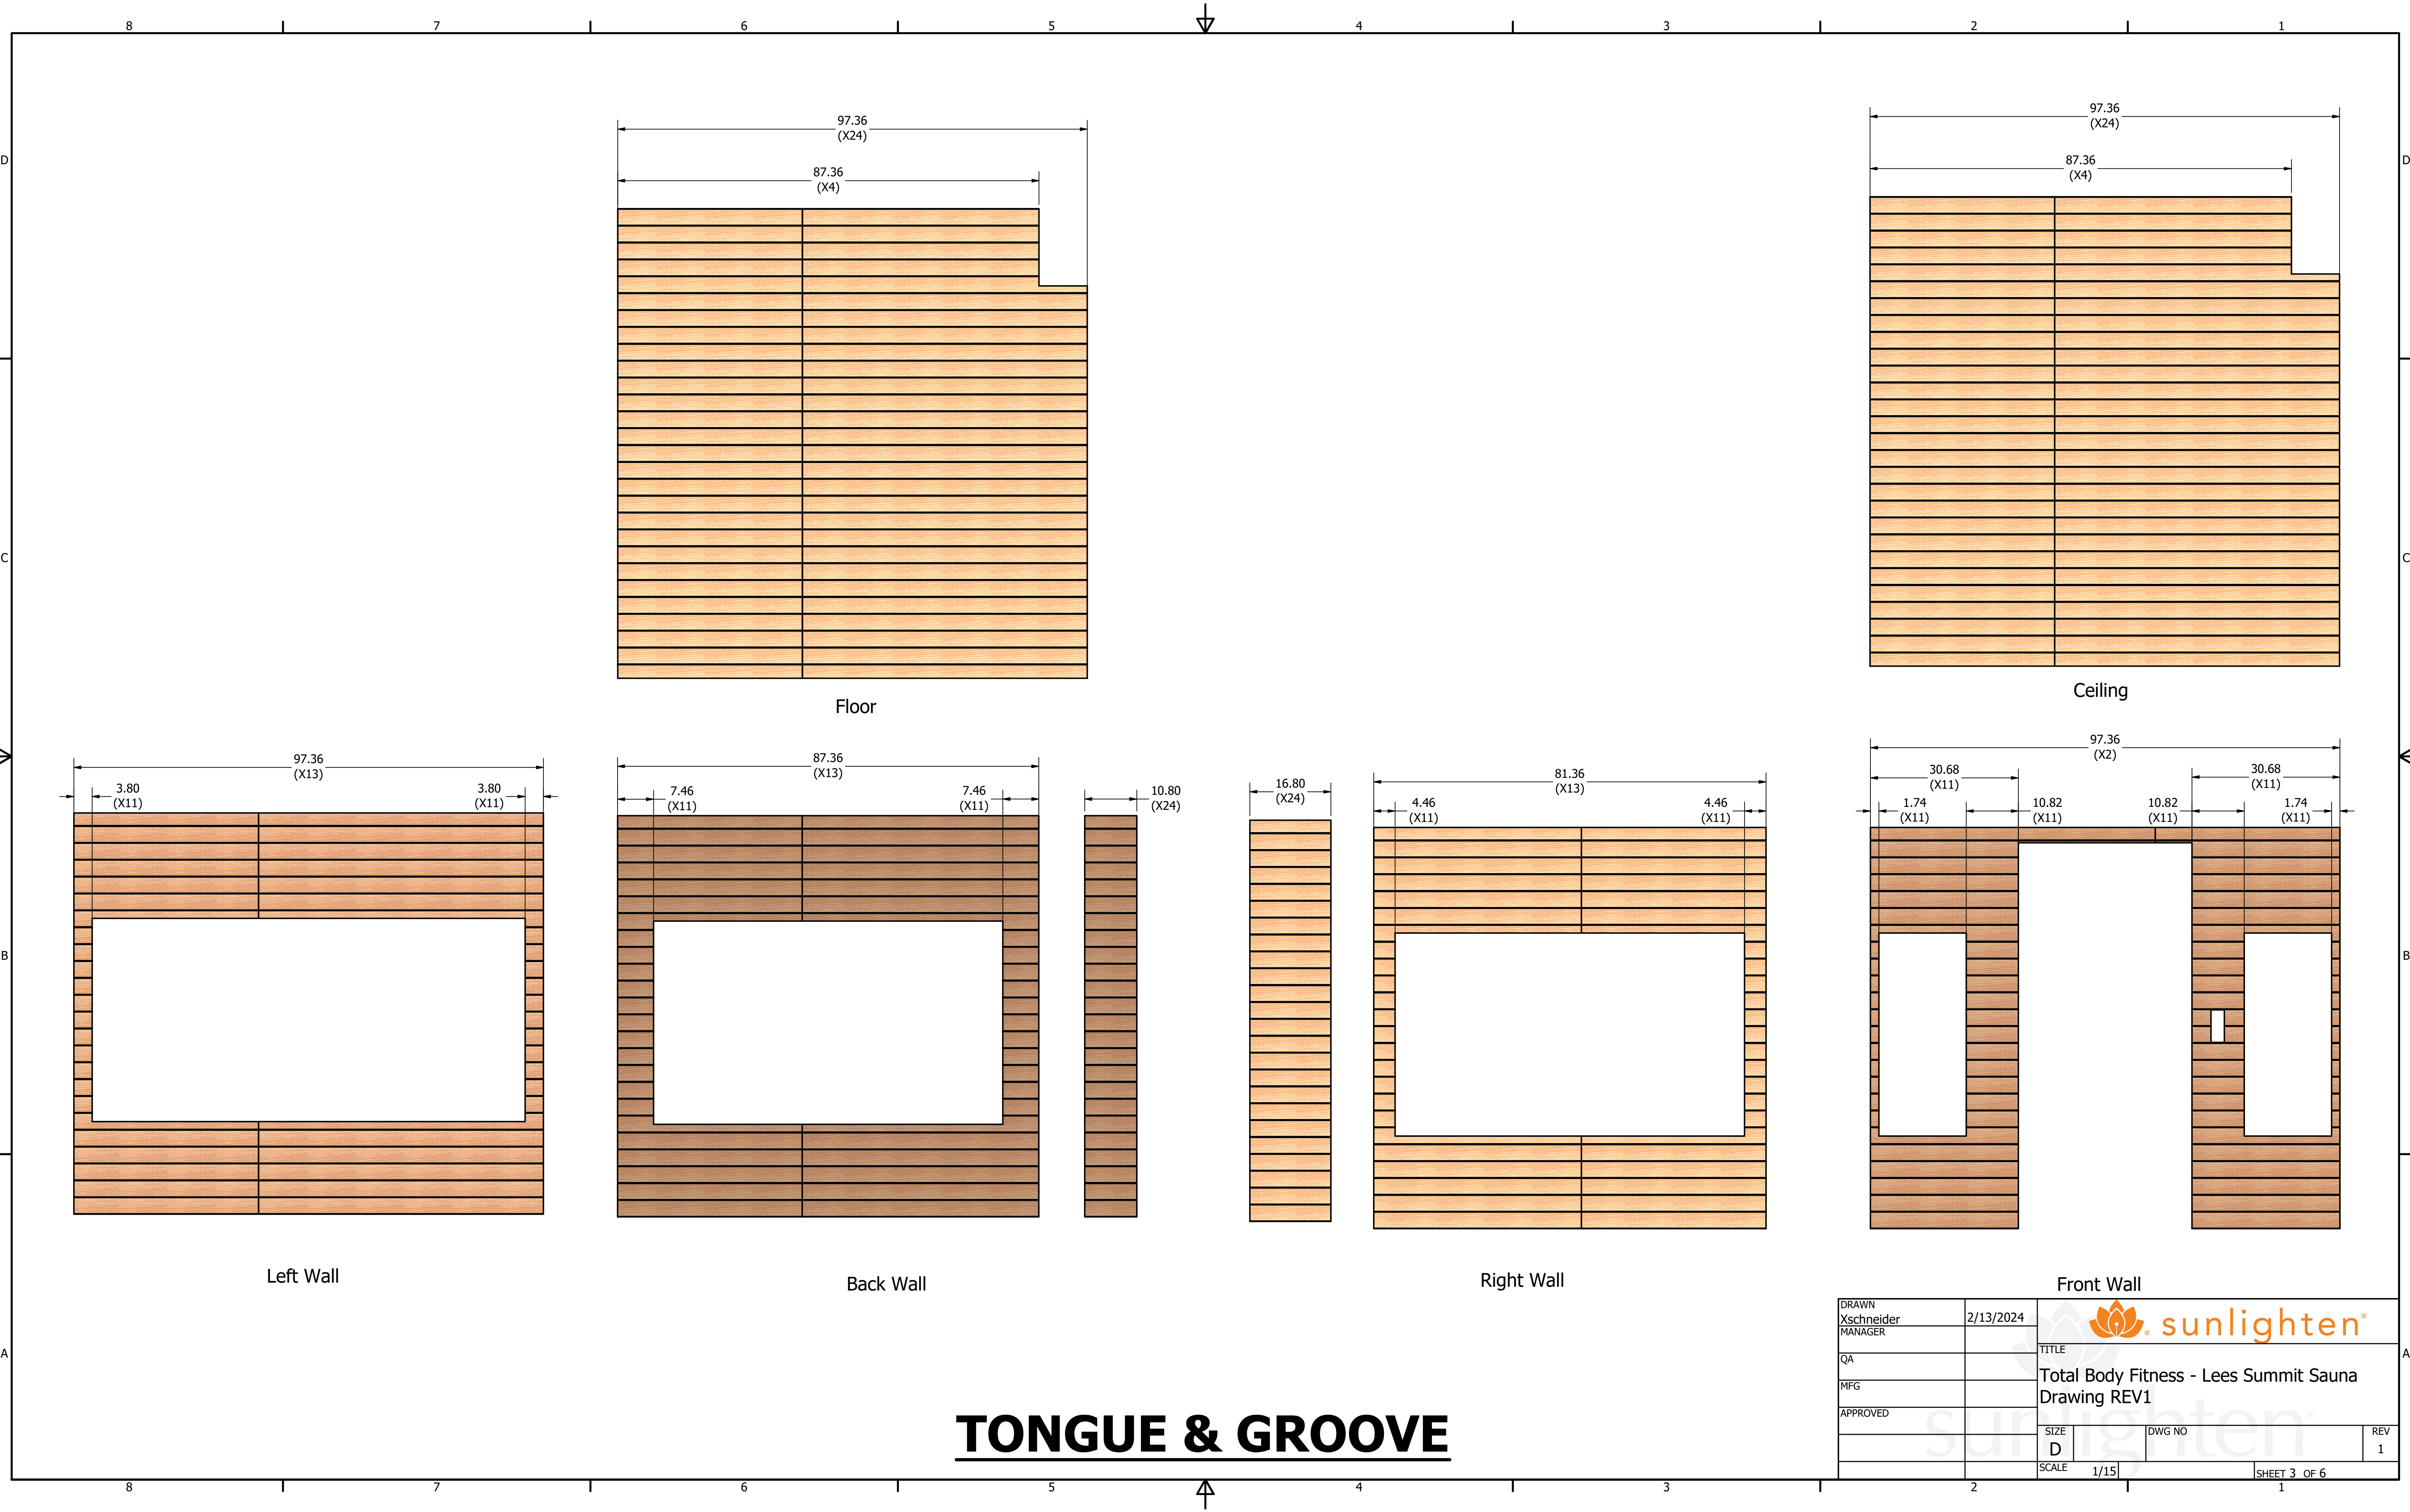


TONGUE & GROOVE

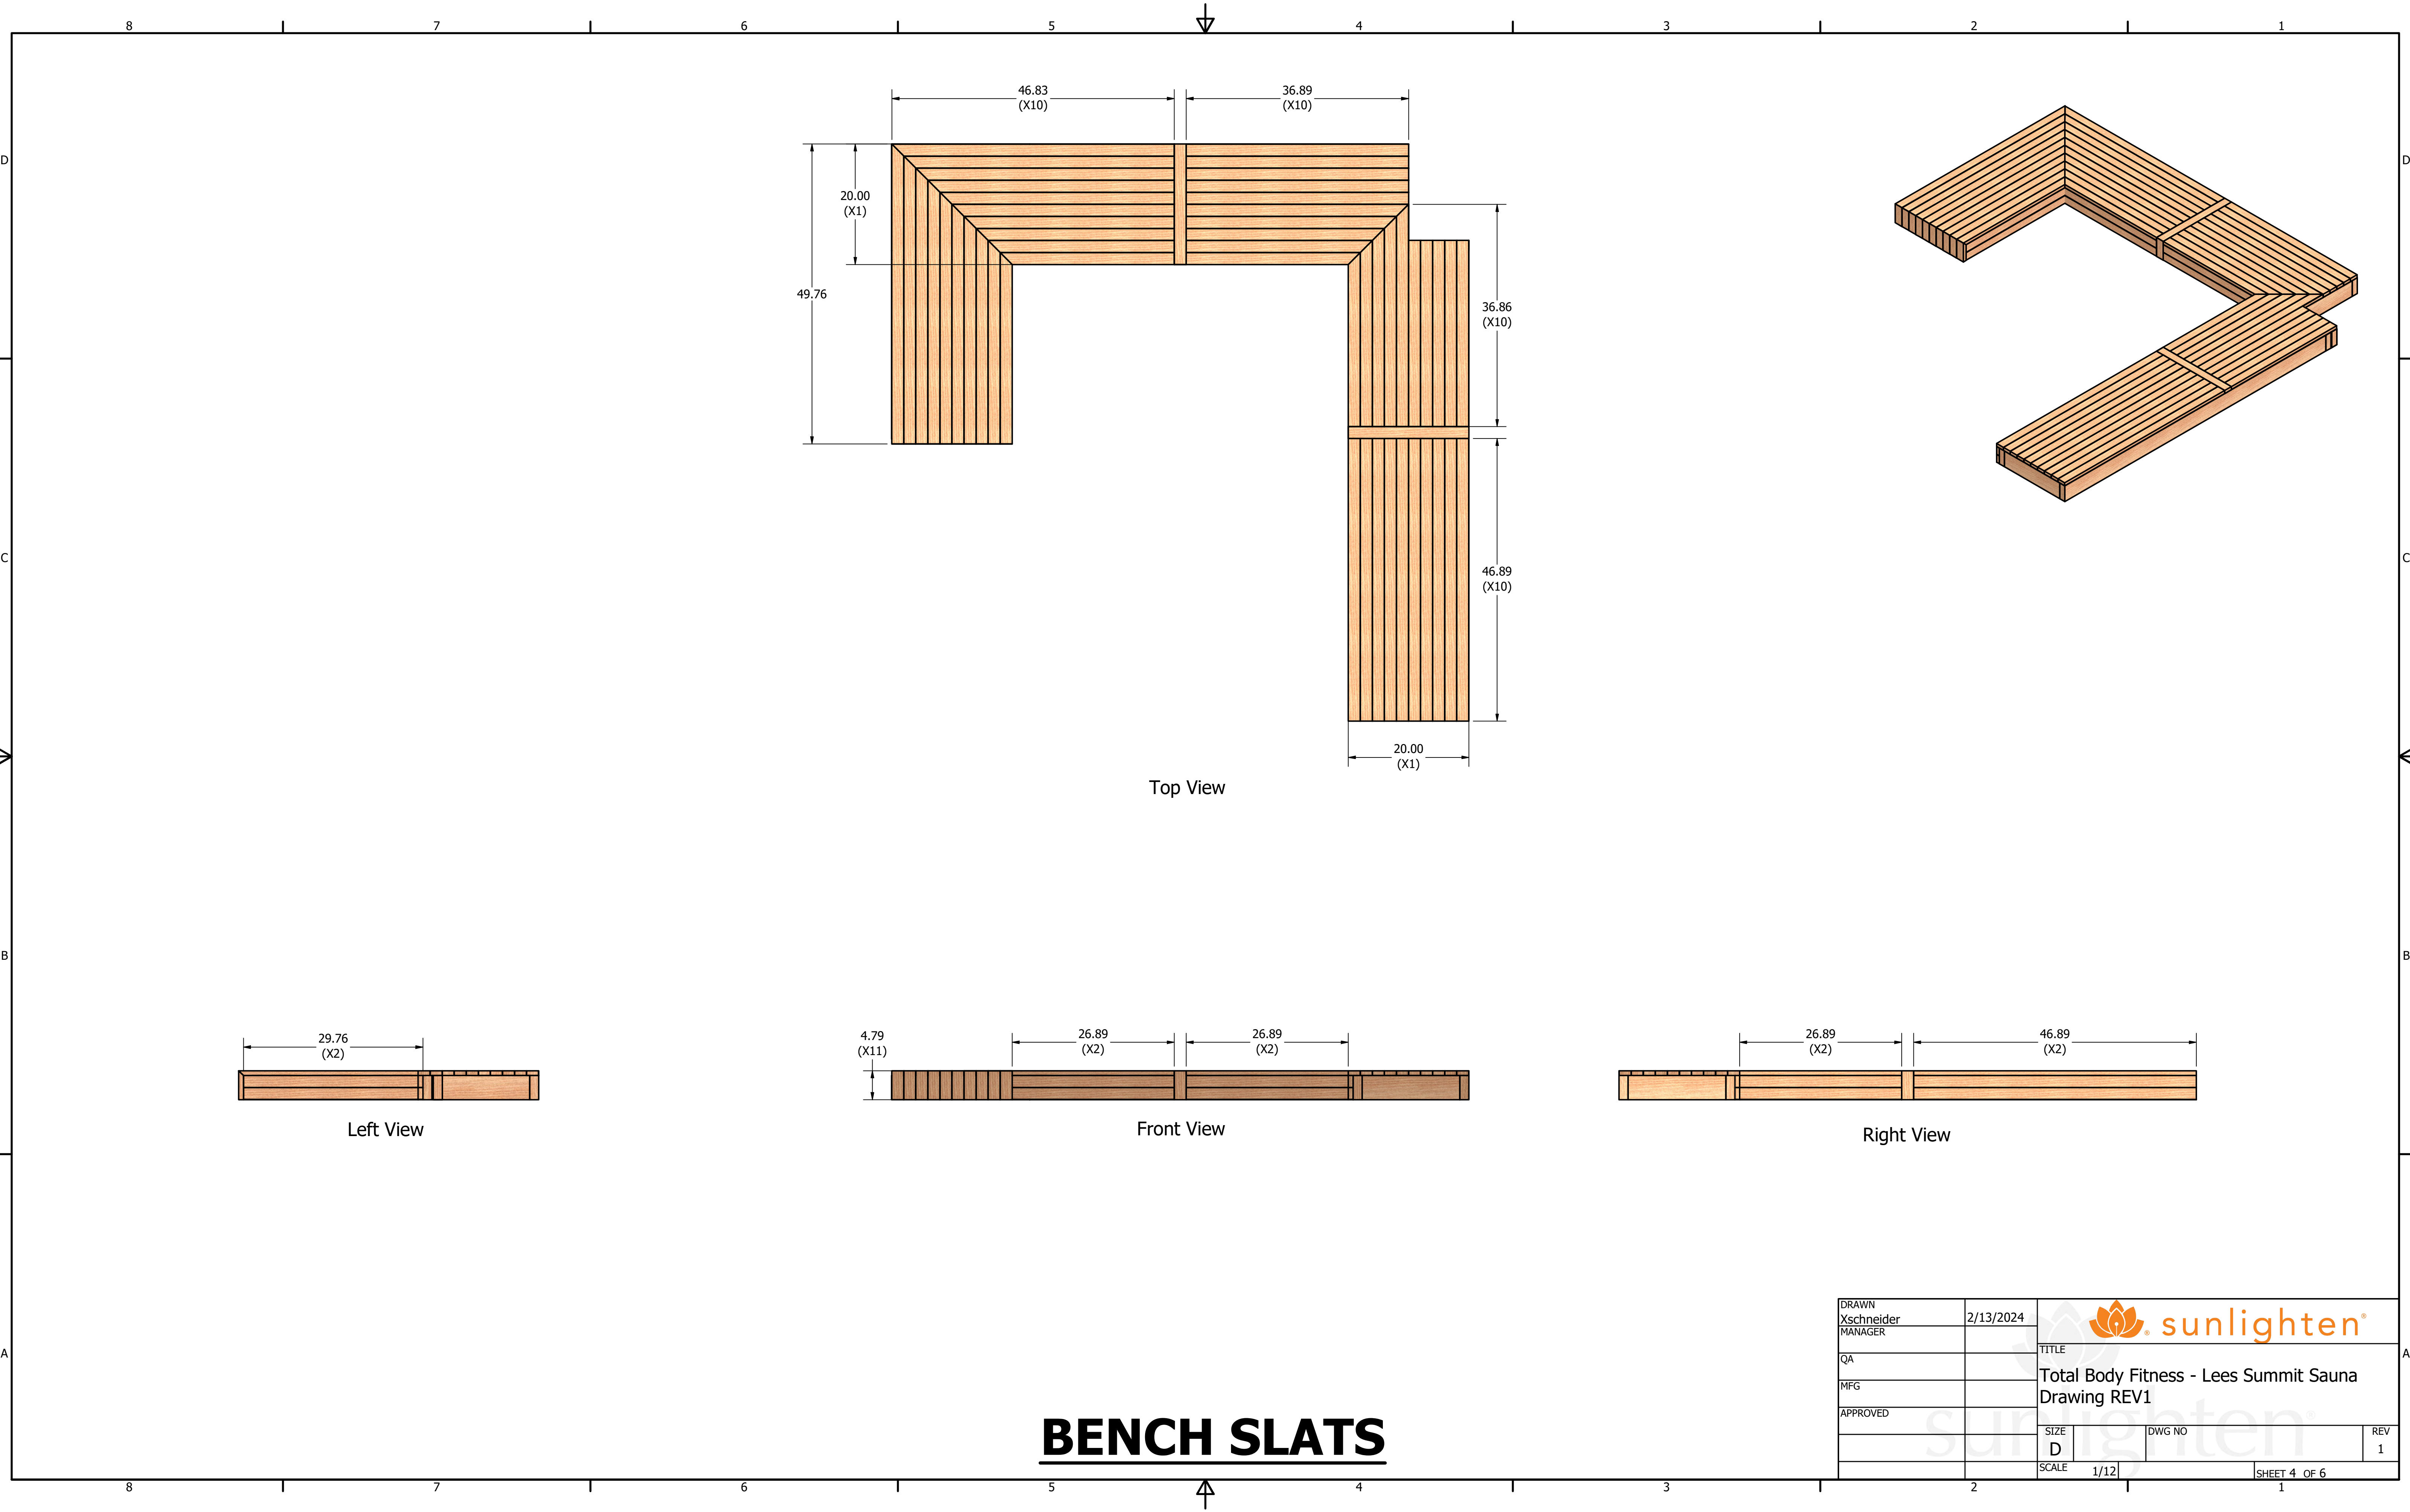


BENCH SLATS

DRAWN Xschneider MANAGER	2/13/2024			
QA		TITLE		
MFG		Total Body Fitness - Lees Summit Sauna Drawing REV1		
APPROVED		SIZE D	DWG NO	REV 1
		SCALE 1/12	SHEET 4 OF 6	

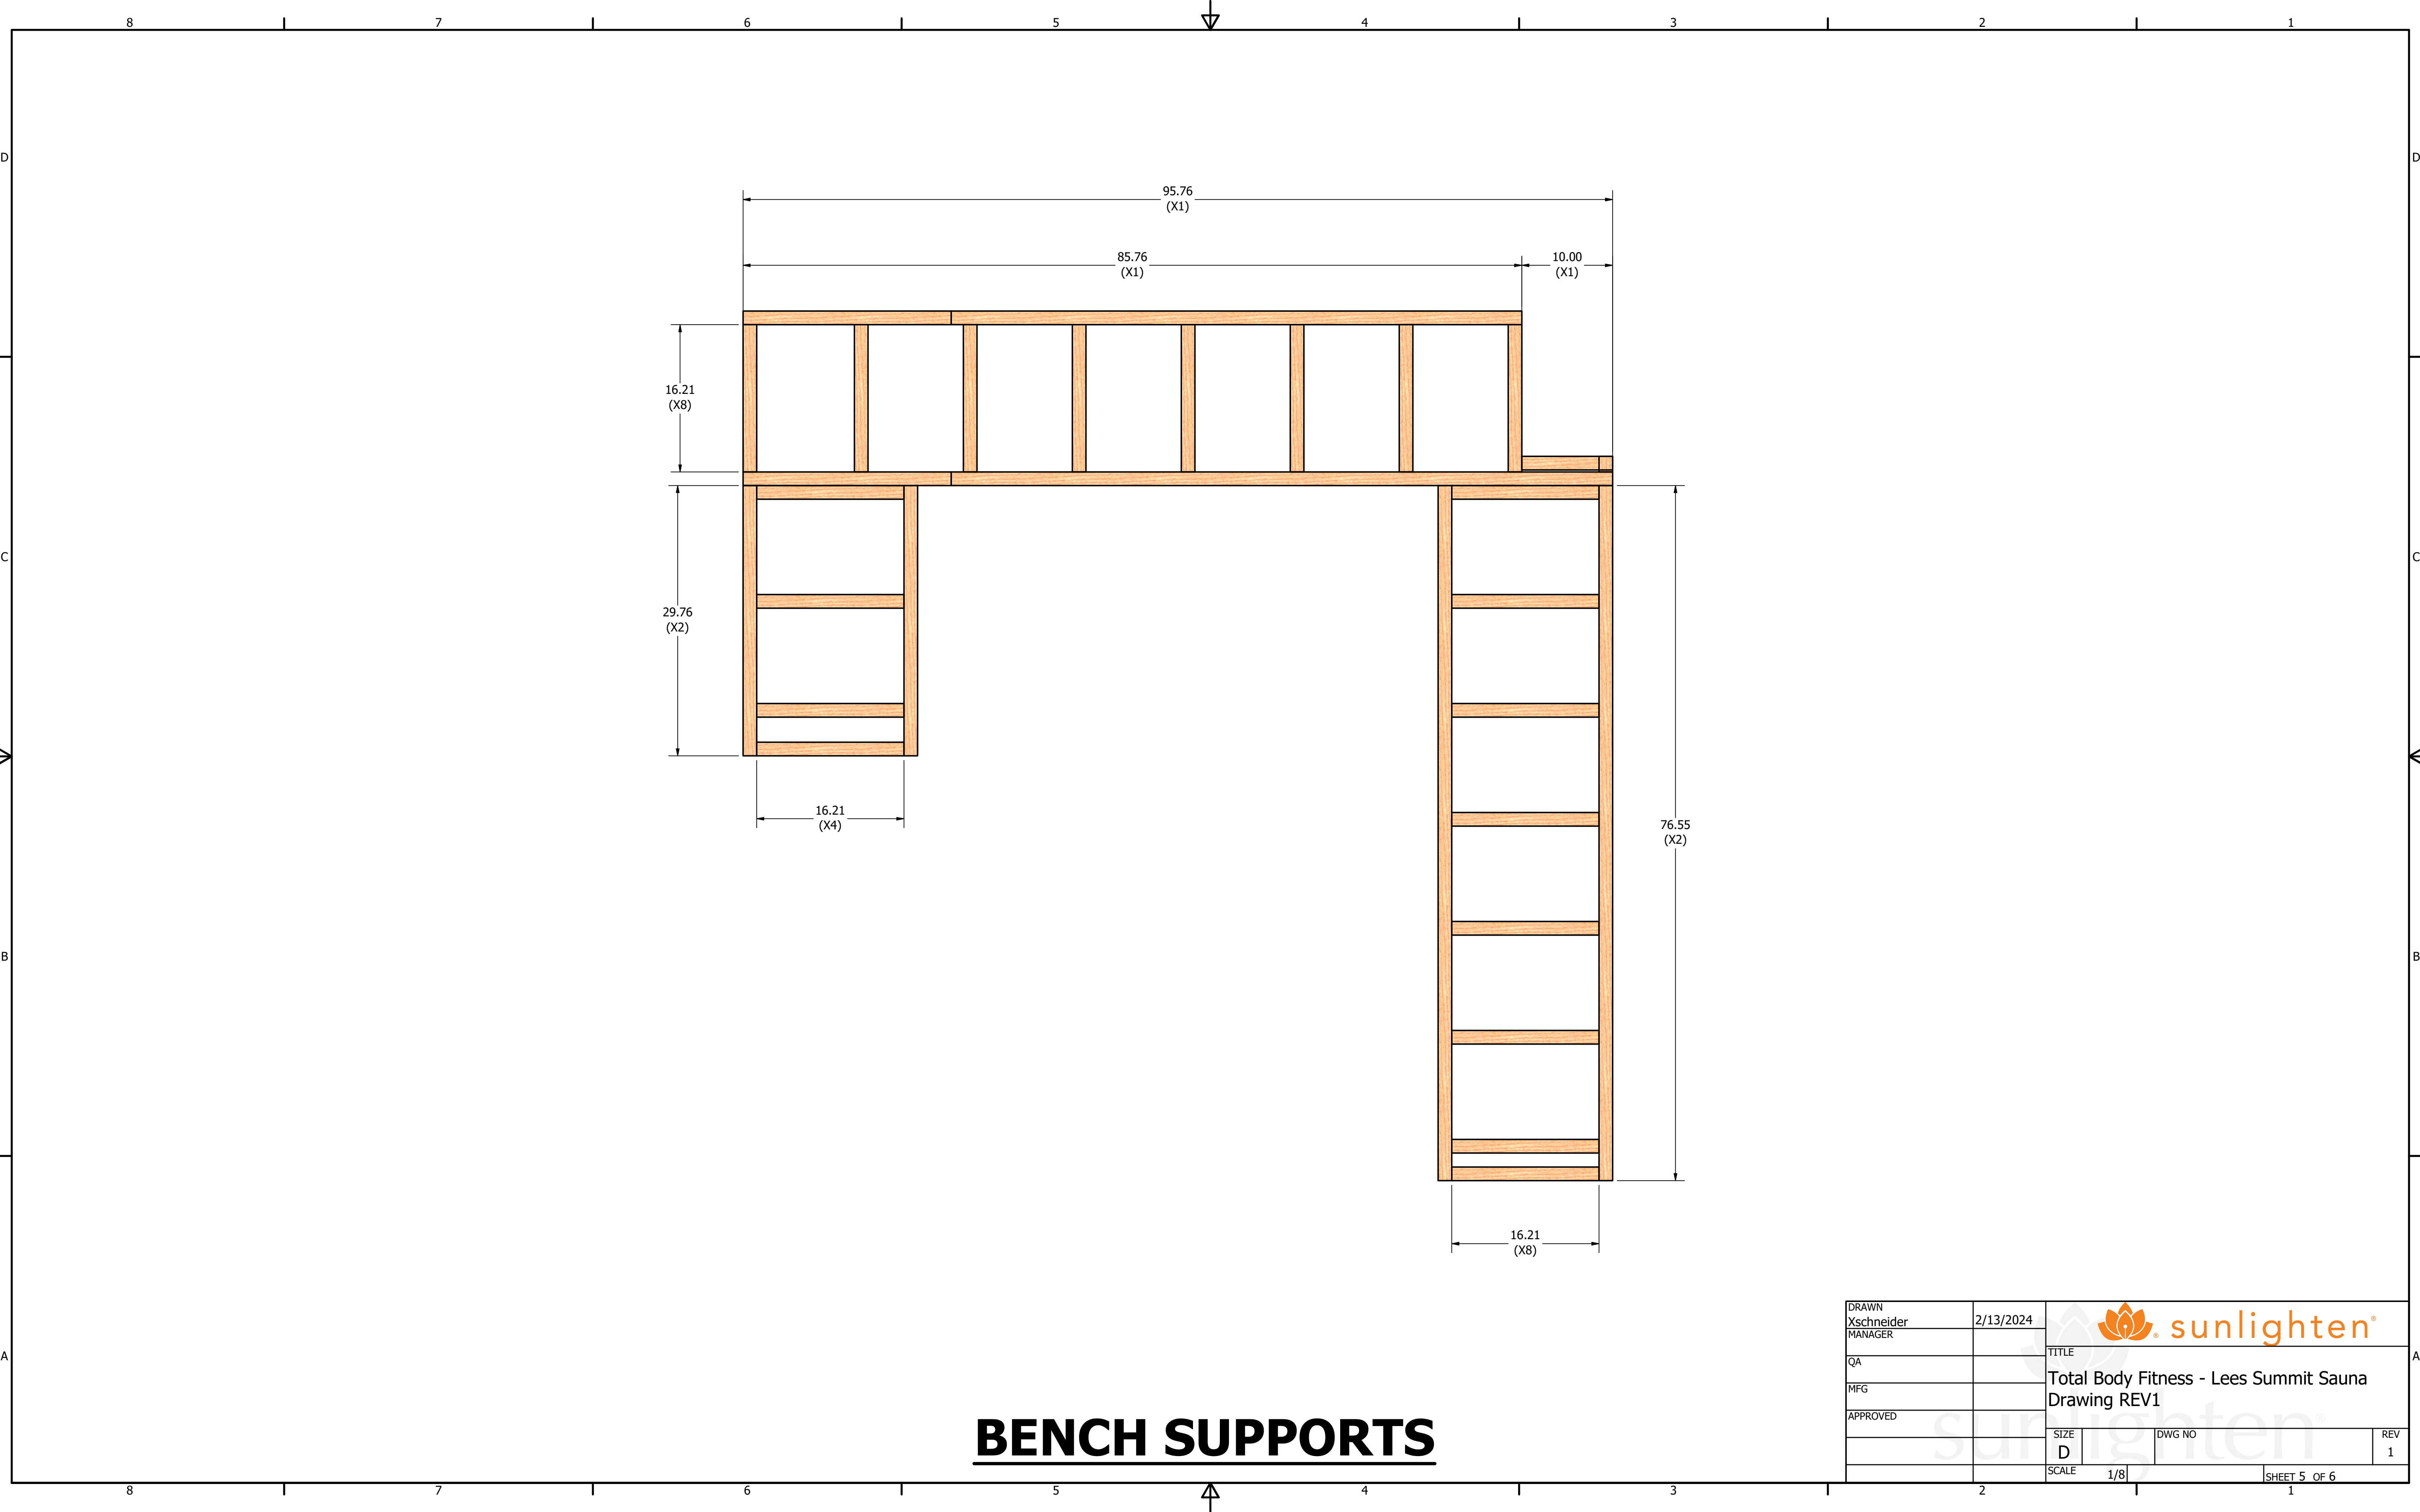

DRAWN Xschneider MANAGER	2/13/2024			
QA		TITLE Total Body Fitness - Lees Summit Sauna Drawing REV1		
MFG				
APPROVED		SIZE D	DWG NO	REV 1
		SCALE 1/8	SHEET 5 OF 6	

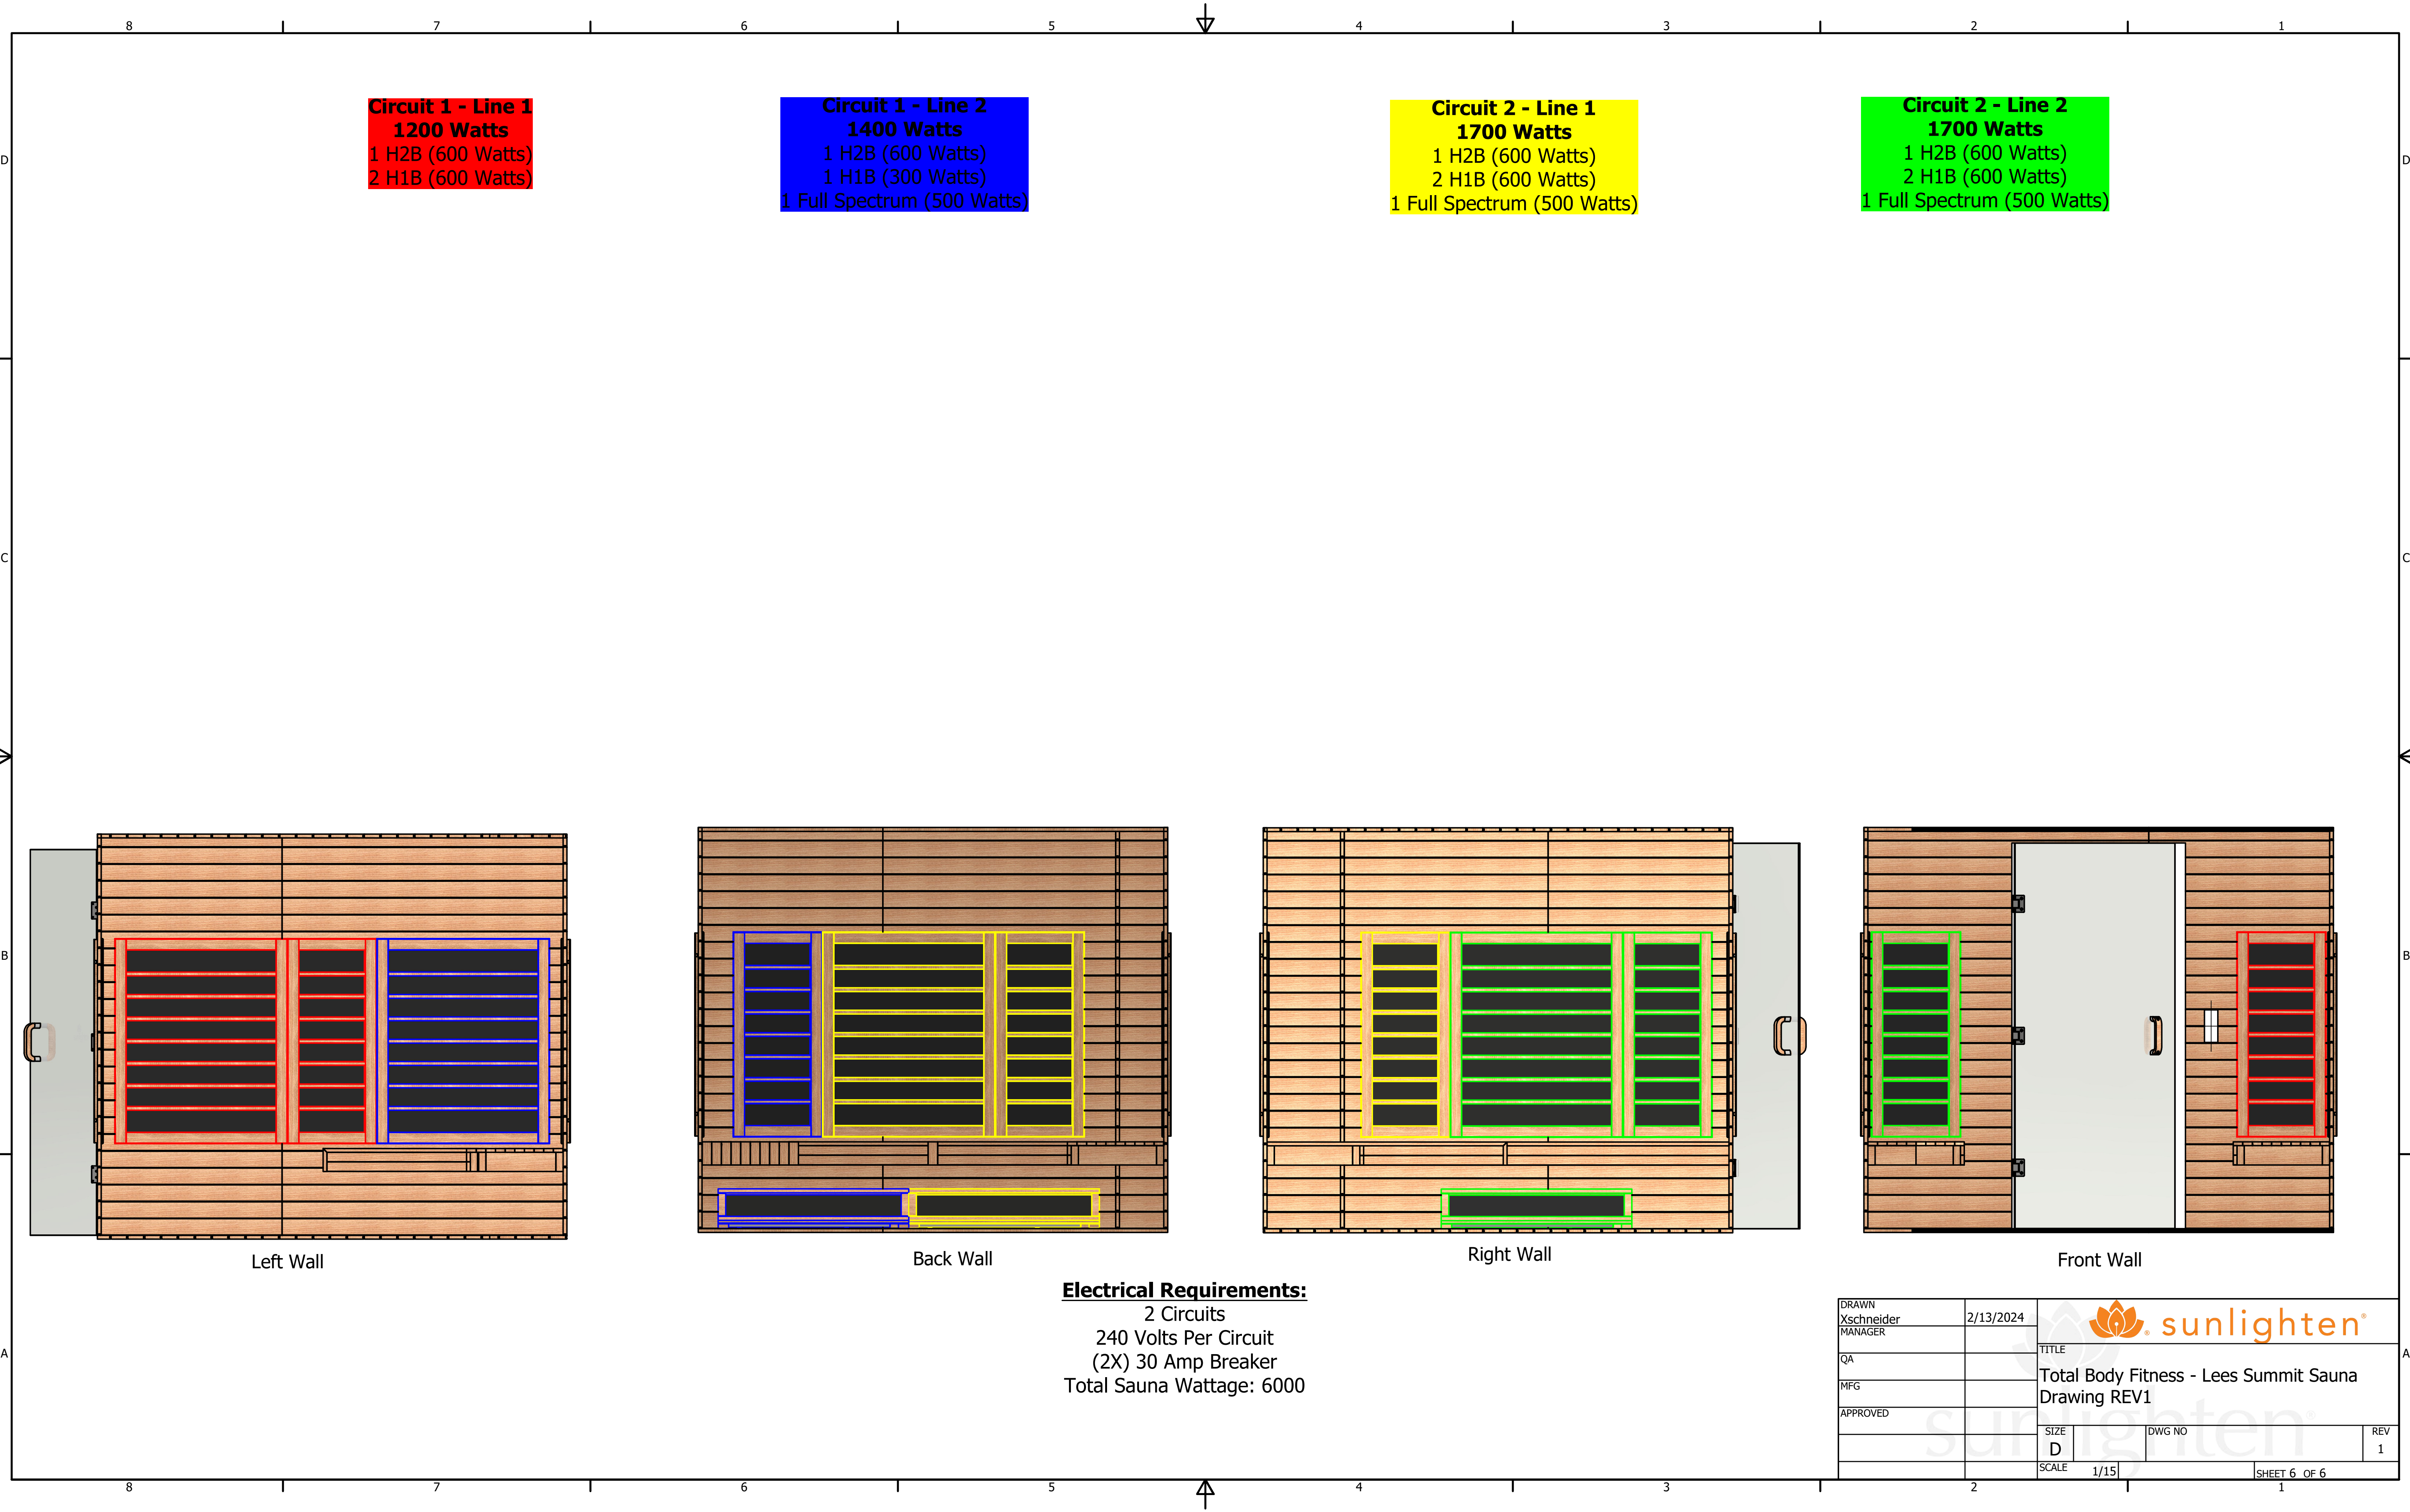

DRAWN Xschneider MANAGER	2/13/2024			
QA		TITLE		
MFG		Total Body Fitness - Lees Summit Sauna		
APPROVED		Drawing REV1		
		SIZE D	DWG NO	REV 1
		SCALE 1/15	SHEET 6 OF 6	