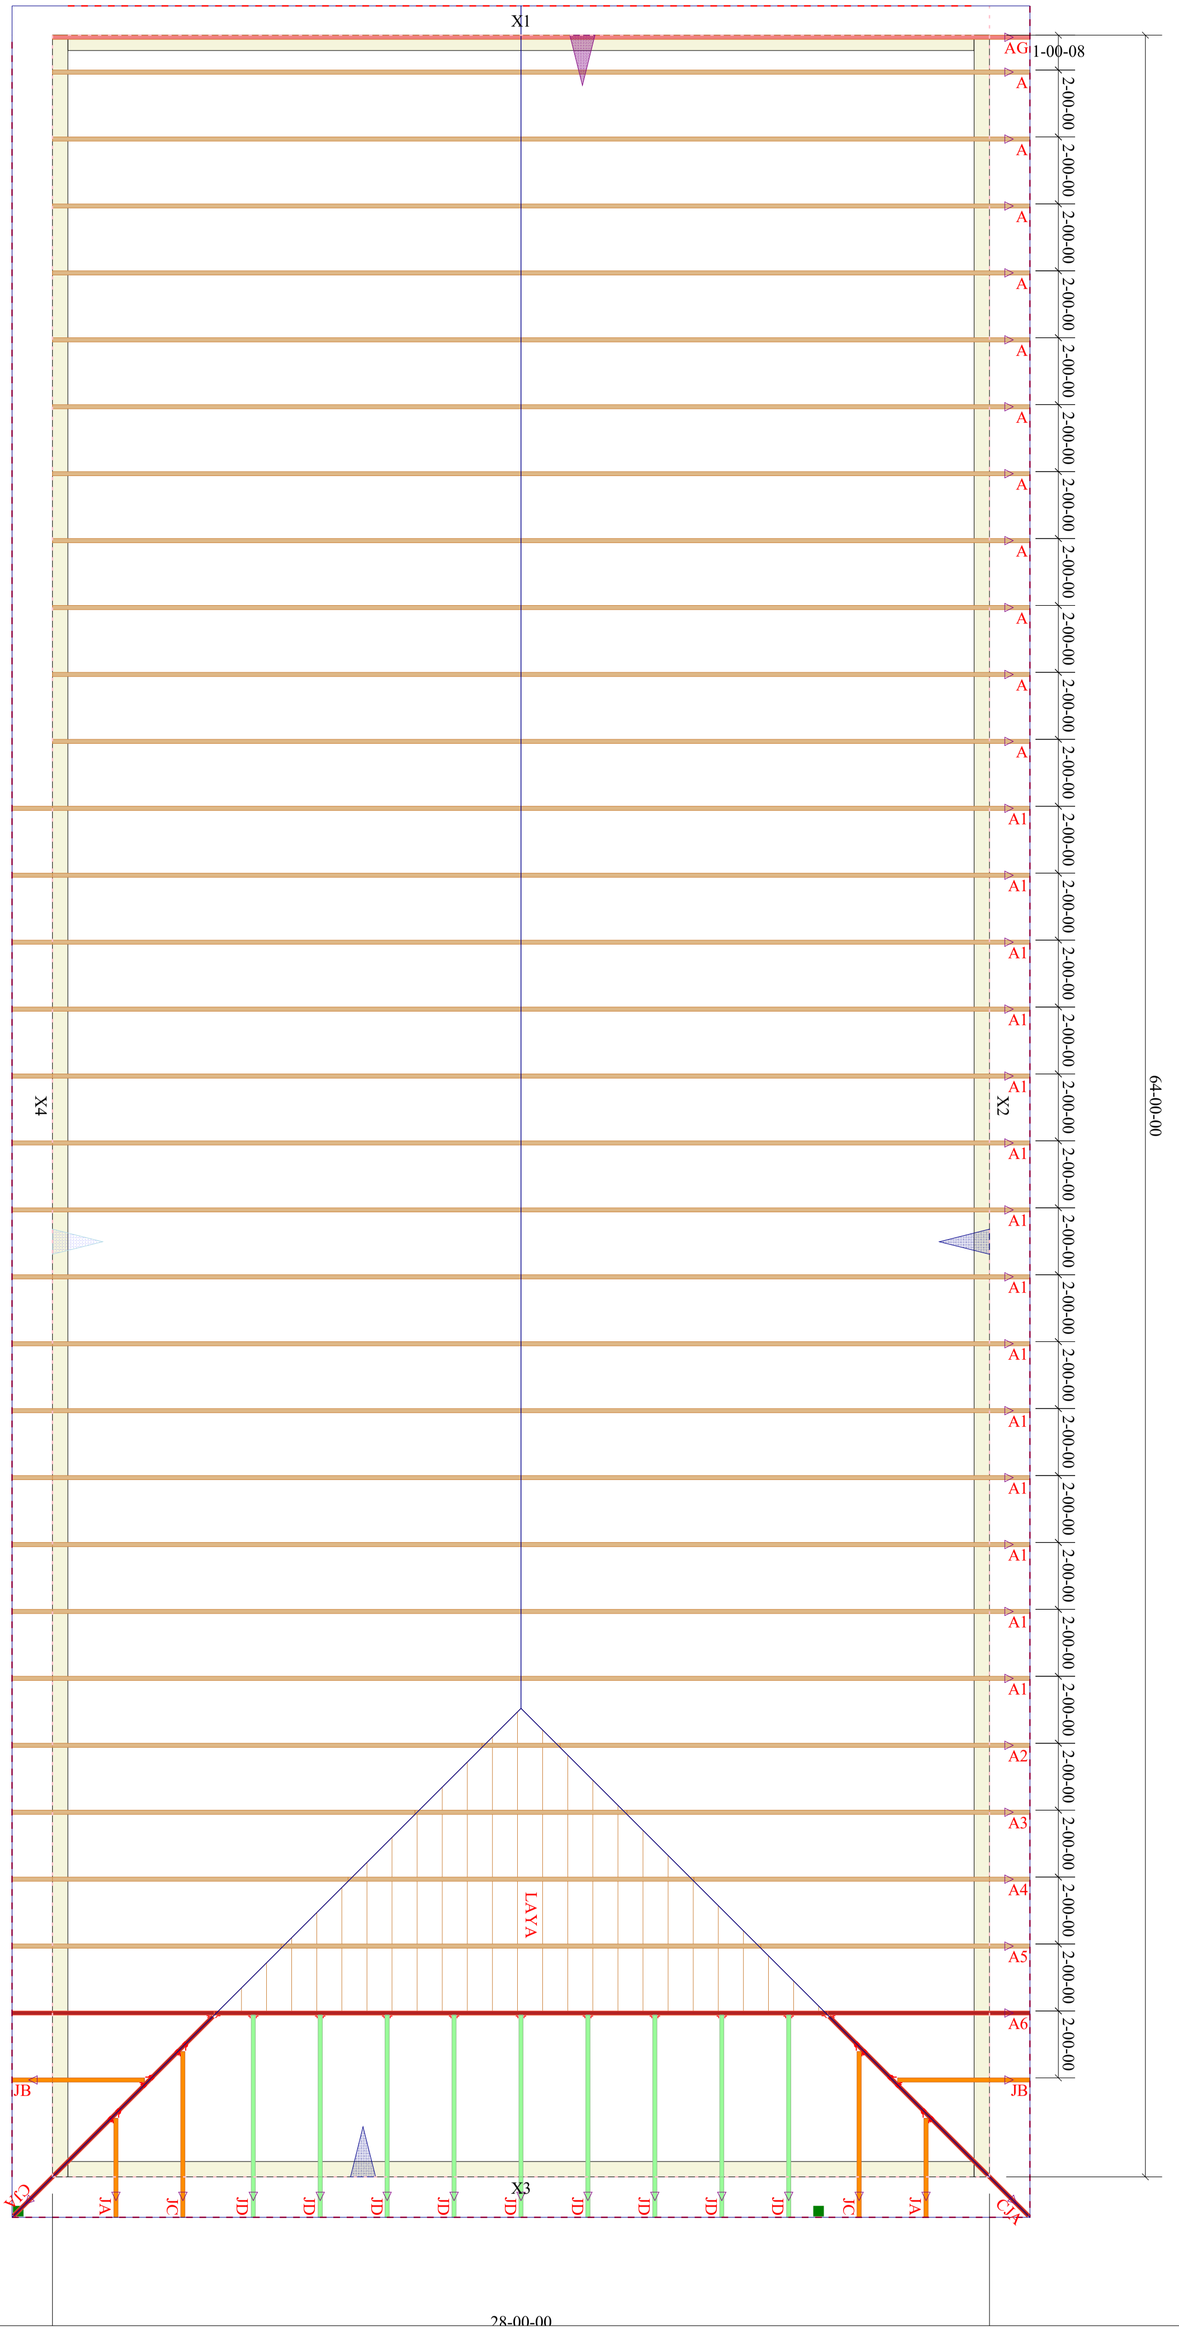

1

2302 East Wilson
Ottawa KS 66067
785-242-2558 Off.
785-242-2505 Fax

PCS
Pinnacle Component Systems
Building dreams one component at a time

84 Lumber

Name: Jim Hubbard Insurance	
Address: 111 SW Raintree Plaza Drive	Job # 240113-84-JH-240113-84-JH
CSZ: Lee's Summit, MO 64082	

ROOF TRUSS LAYOUT

SCALE: NTS