RELEASE FOR CONSTRUCTION
AS NOTED ON PLANS REVIEW
DEVELOPMENT SERVICES
LEE'S SUMMIT, MISSOURI
11/26/2024 9:37:09

3230 SW PERGOLA PARK DR
LEE'S SUMMIT MO 64081

826 SQFT BASEMENT FINISH
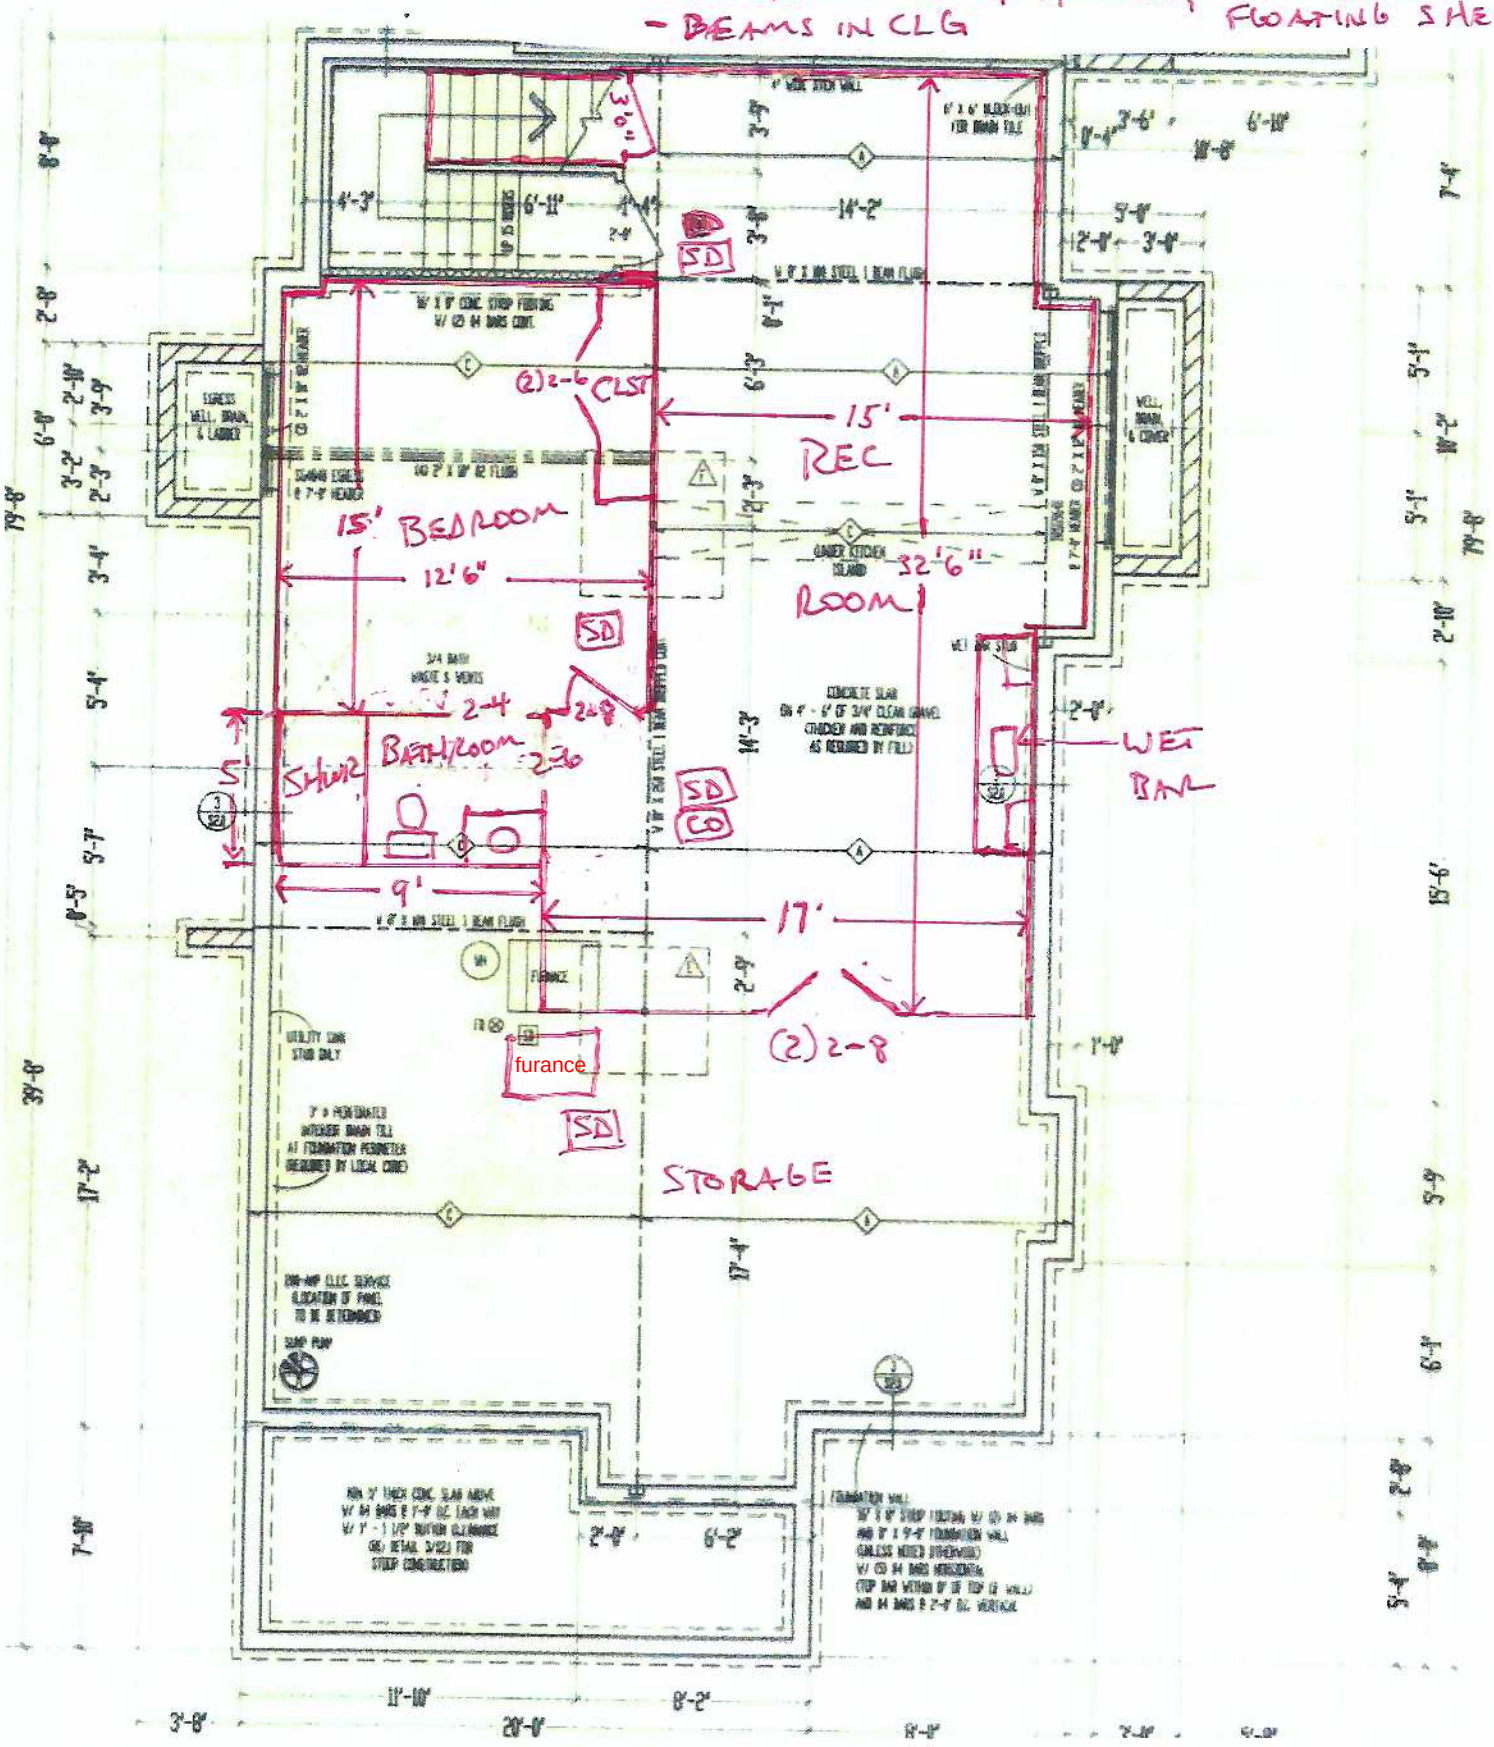
- TILE SHOWER W/ MUD BASE
- LVP FLOORING
- WETBAR: GRANITE, UPPERCABS, UNDERCAB LIGHTING, FLOATING SHELVES
- BEAMS IN CLG