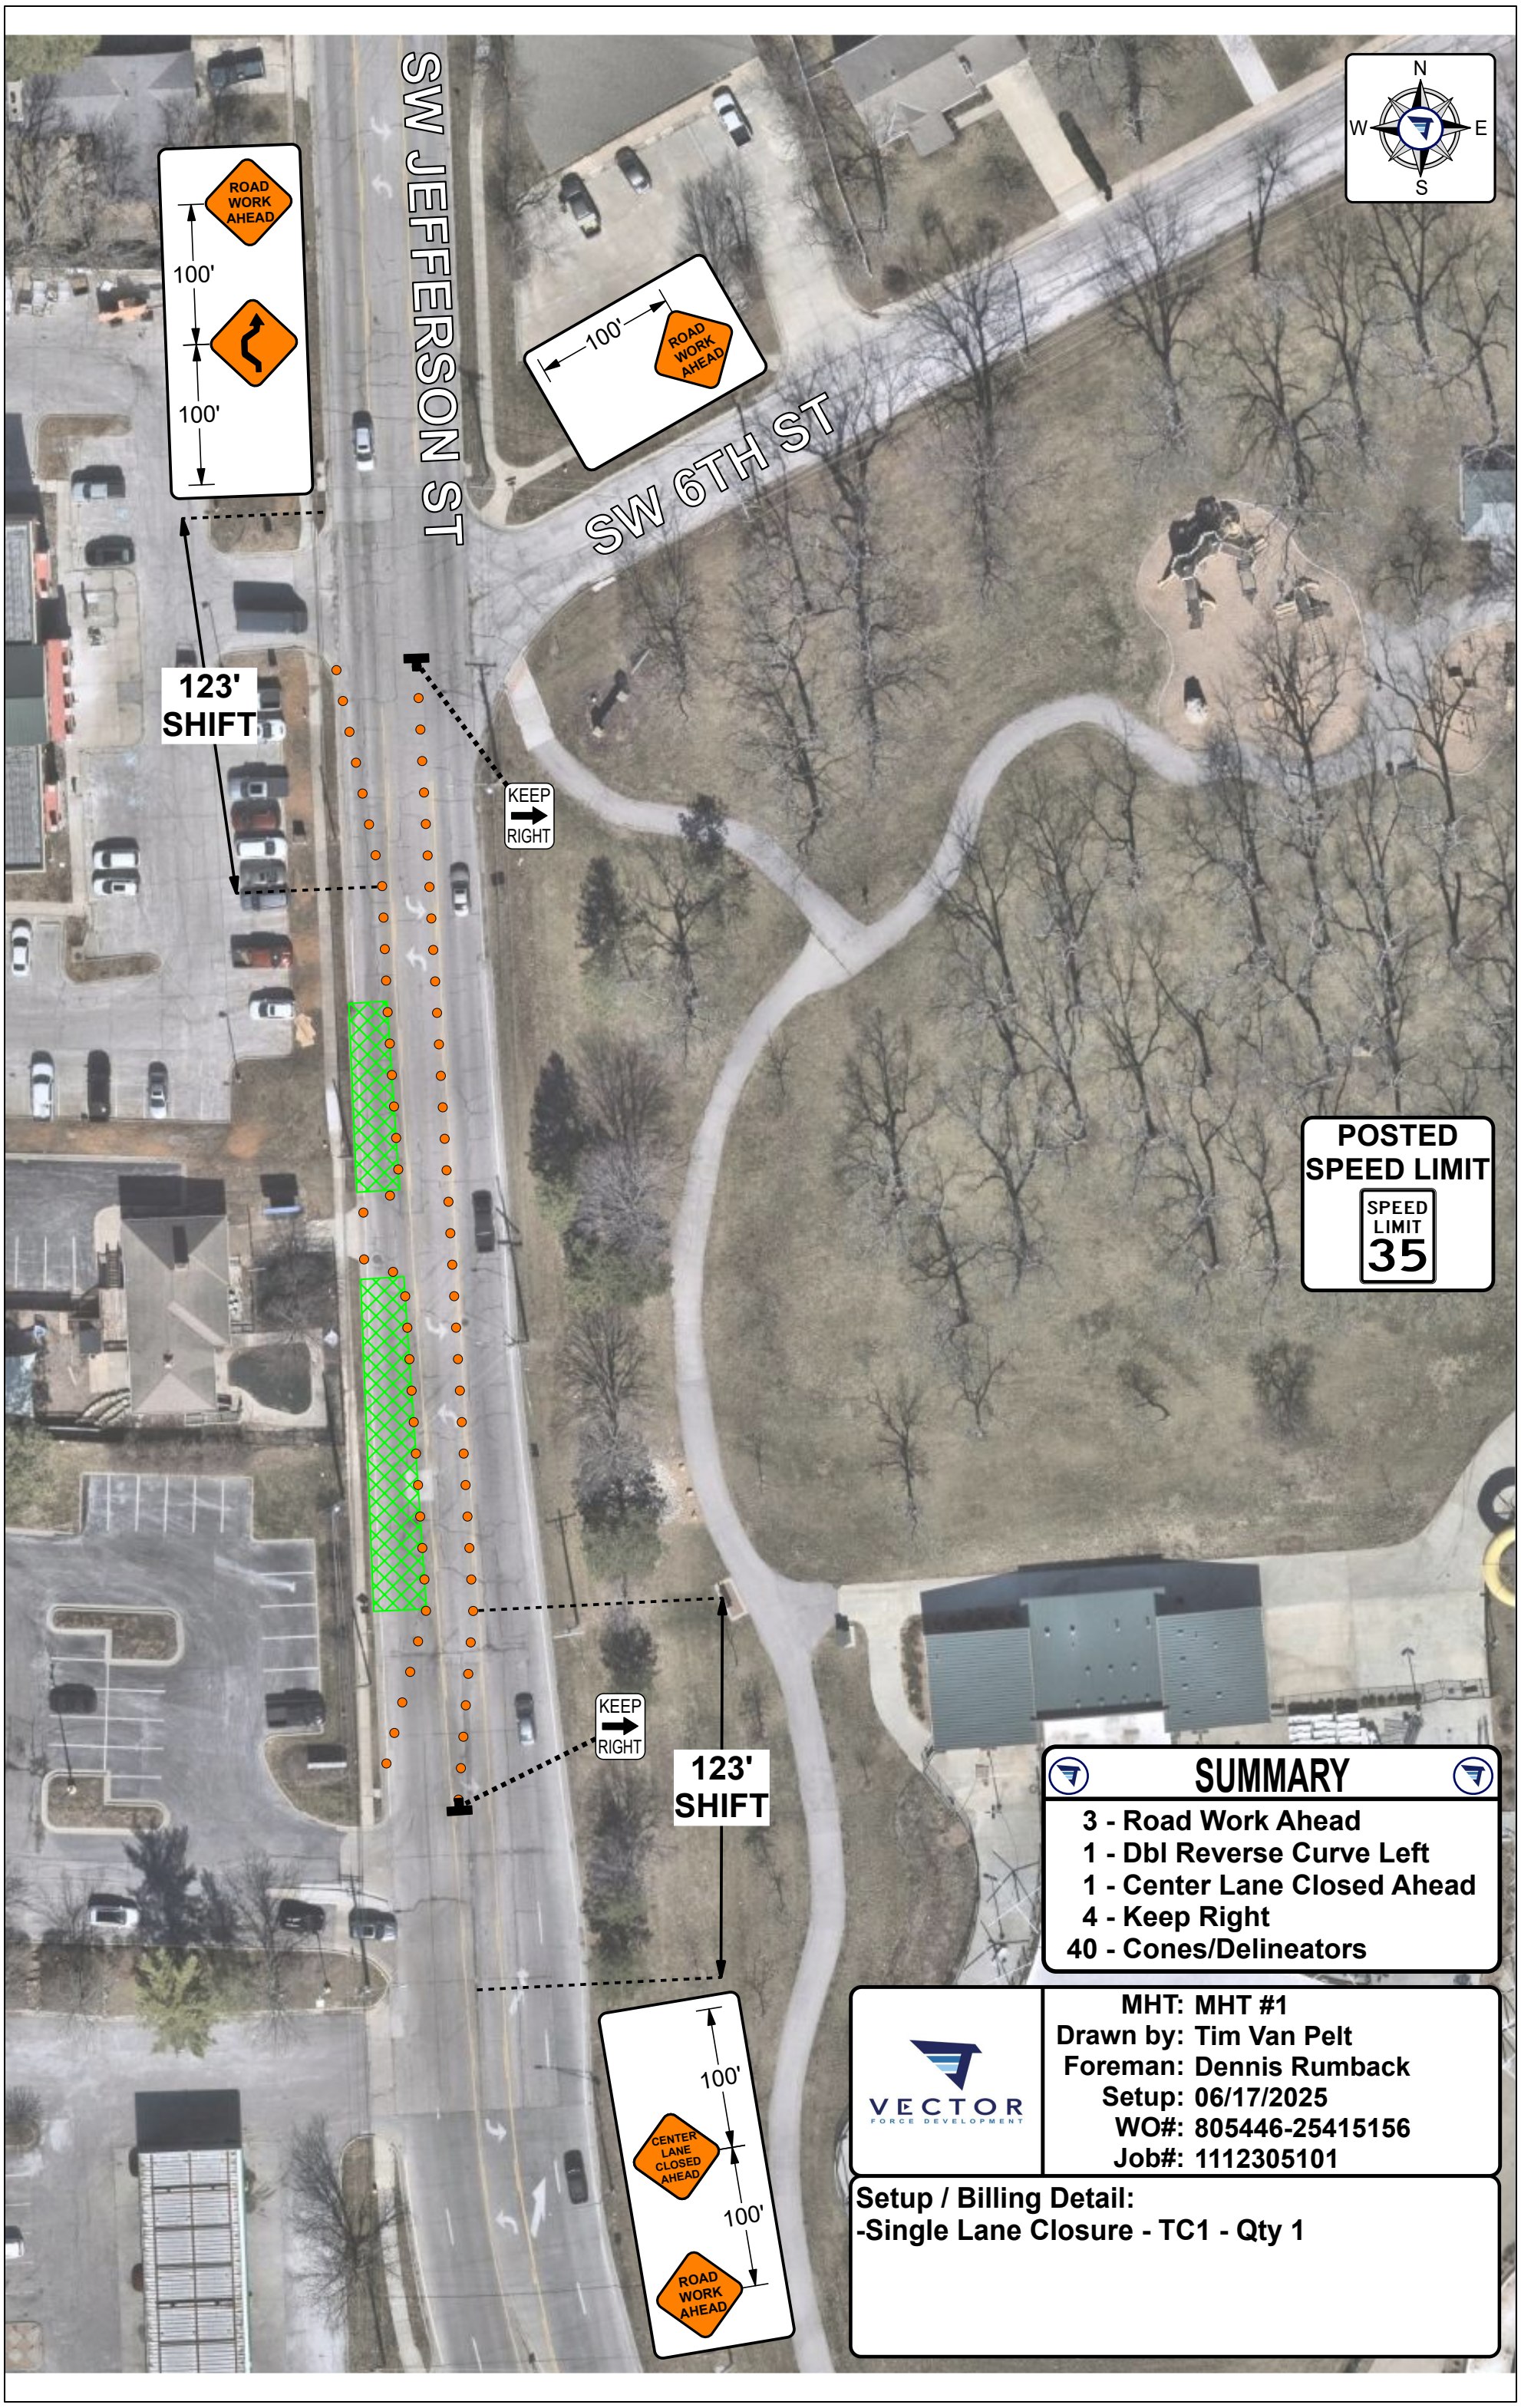

SUMMARY

3 - Road Work Ahead
1 - Dbl Reverse Curve Left
1 - Center Lane Closed Ahead
4 - Keep Right
40 - Cones/Delineators

VECTOR FORCE DEVELOPMENT

MHT: MHT #1
Drawn by: Tim Van Pelt
Foreman: Dennis Rumback
Setup: 06/17/2025
WO#: 805446-25415156
Job#: 1112305101

Setup / Billing Detail:
-Single Lane Closure - TC1 - Qty 1