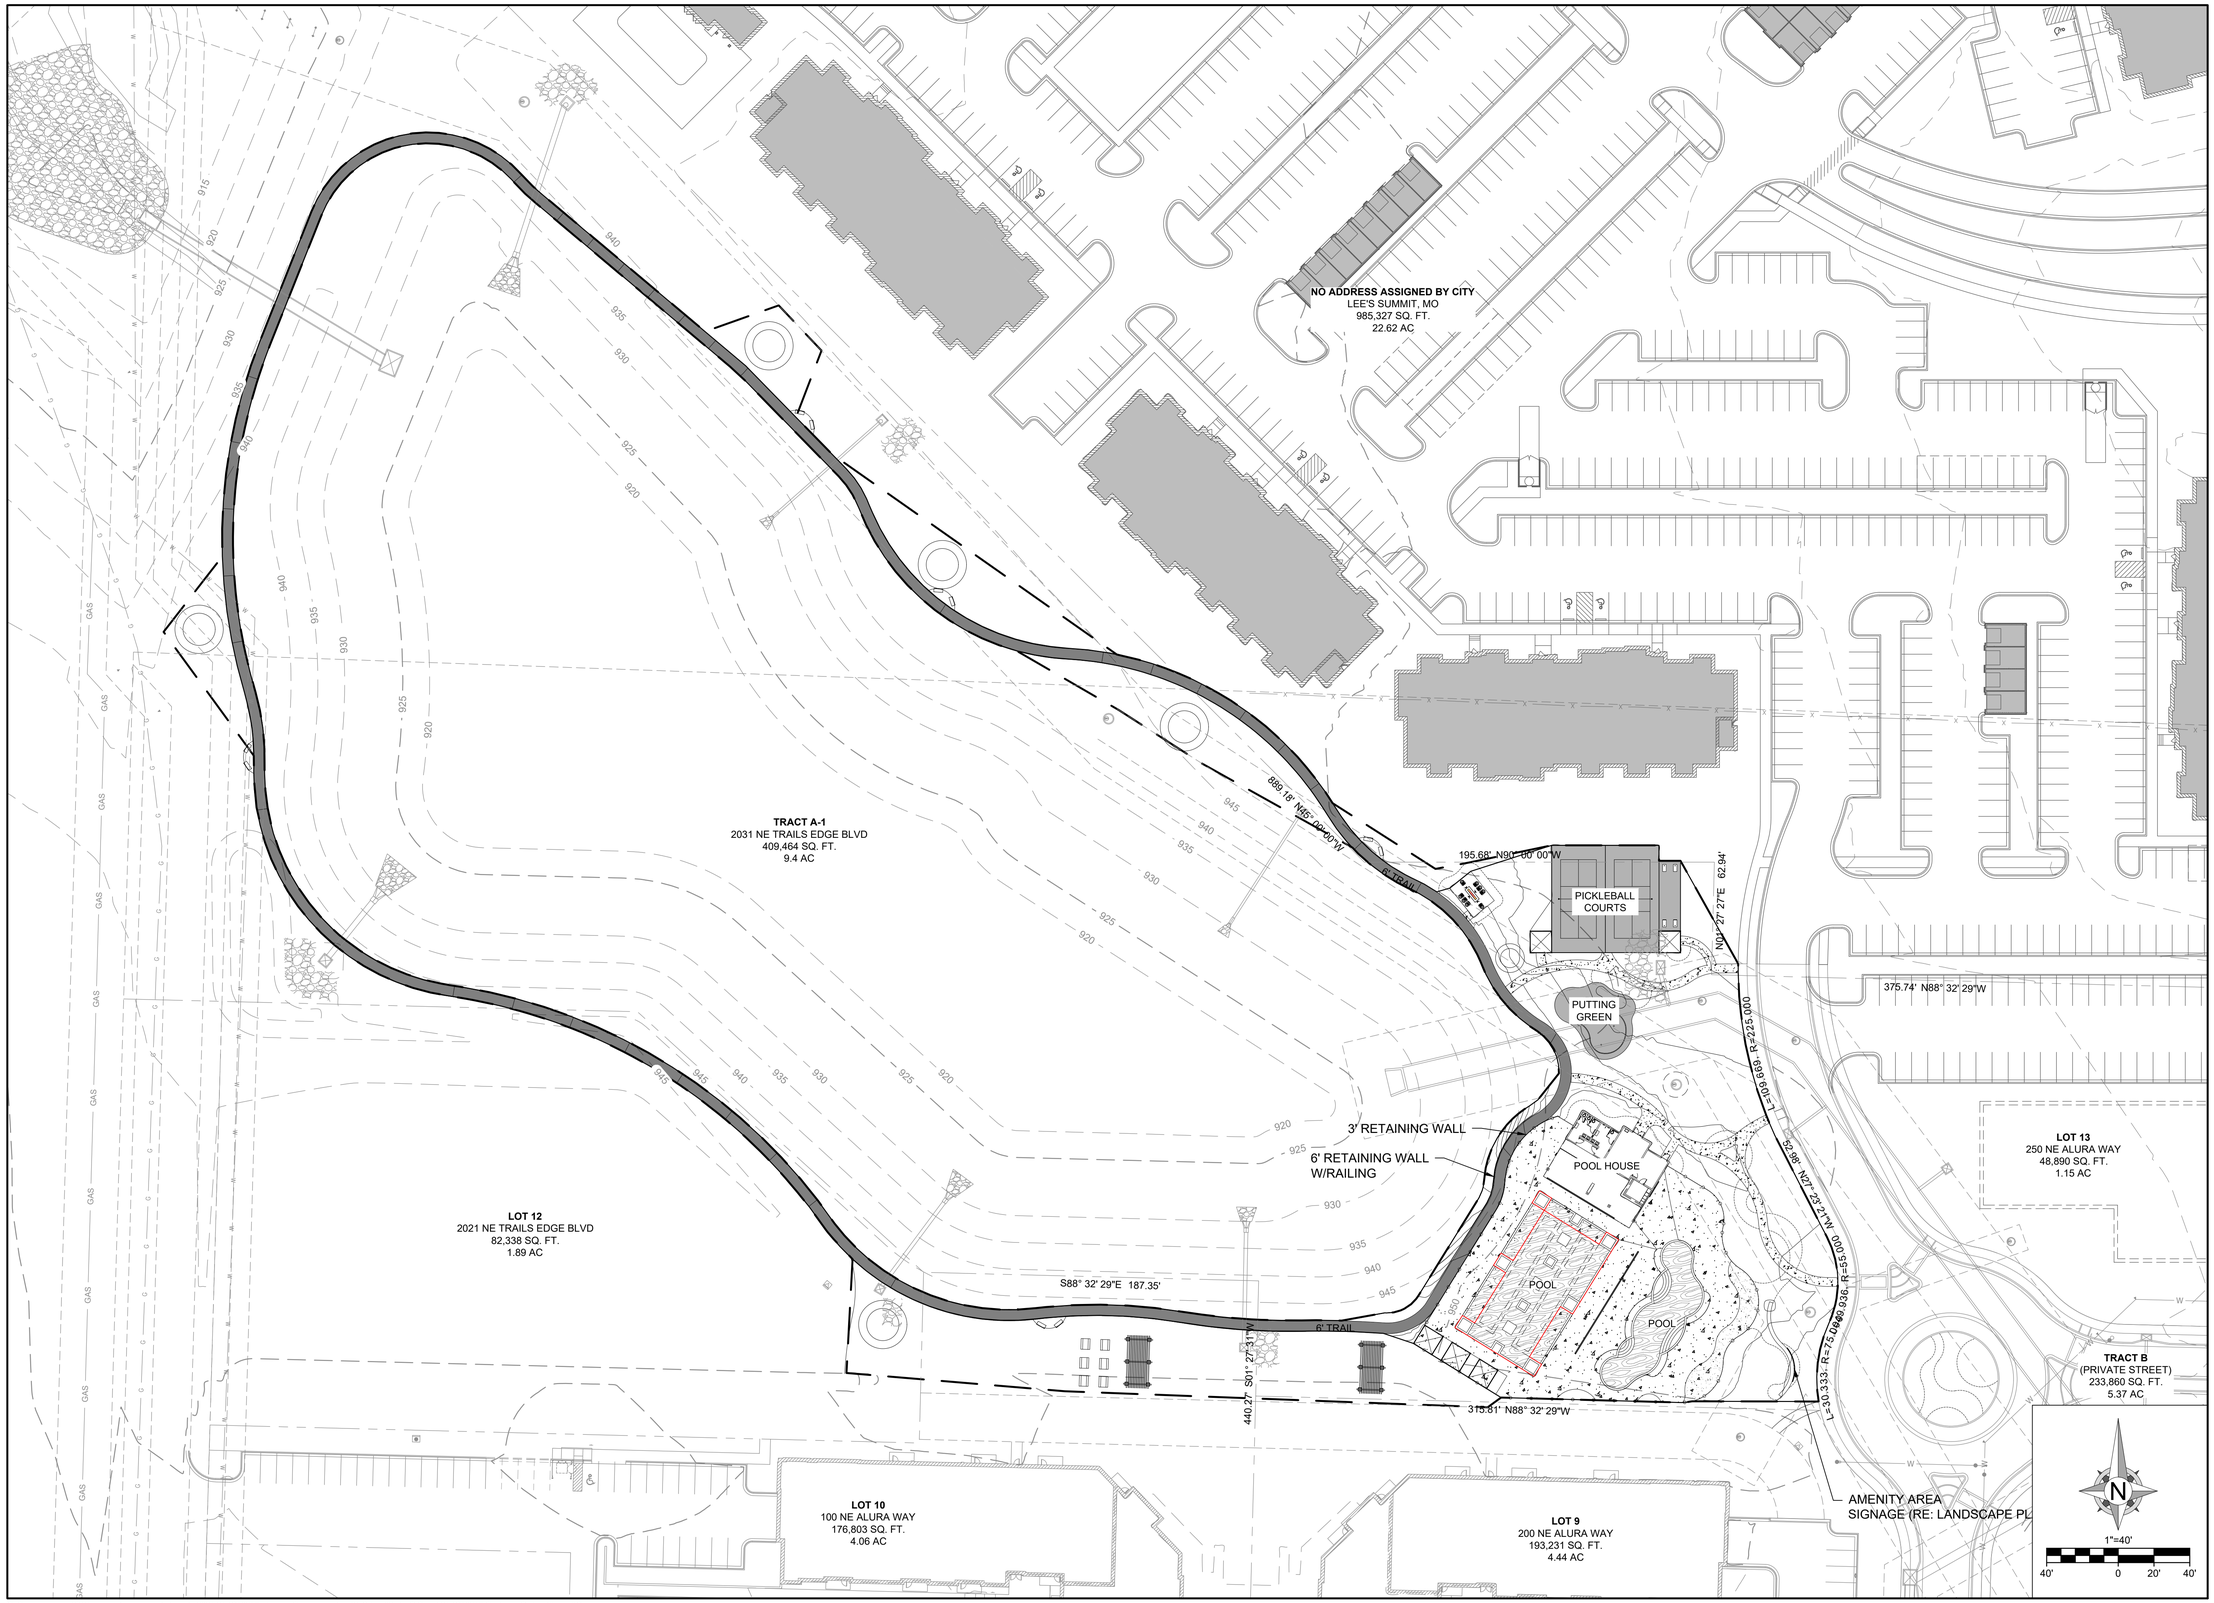

OWN
Engineering beyond.
8455 College Boulevard
Overland Park, KS 66210
816.777.0400
weareown.com
FORMERLY ANDERSON ENGINEERING

A licensed Kansas Engineering Corporation COA# E-137

Discovery Beach Club The Village at Discovery Park

W OF THE INTERSECTION OF ALURA WAY AND NE DOUGLAS ST, NW OF THE INTERSECTION OF NW COLBERN RD AND NE DOUGLAS ST

LEE'S SUMMIT, MISSOURI

REVISIONS

NO.	DESCRIPTION	DATE

DRAWING INFORMATION

PROJECT NO: 24KC10017
DRAWN BY: PJB & BJF
CHECK BY: JWB
ISSUED DATE:
FIELD BOOK:

ISSUED BY: JEFFREY BARTZ, PE
LICENSE NO: MO #2012022594

SHEET TITLE

GENERAL LAYOUT

SHEET NUMBER

C101

5 OF 10

G:\Shared drives\KC10 - Land Development\Projects\2024\24KC10017 - Village Clubhouse Pool\01 CIVIL\03-DWG\Sheet\24KC10017-STP.dwg GENERAL LAYOUT
Dec 30, 2025 - 4:28pm Plotted by: jbartz_weareown