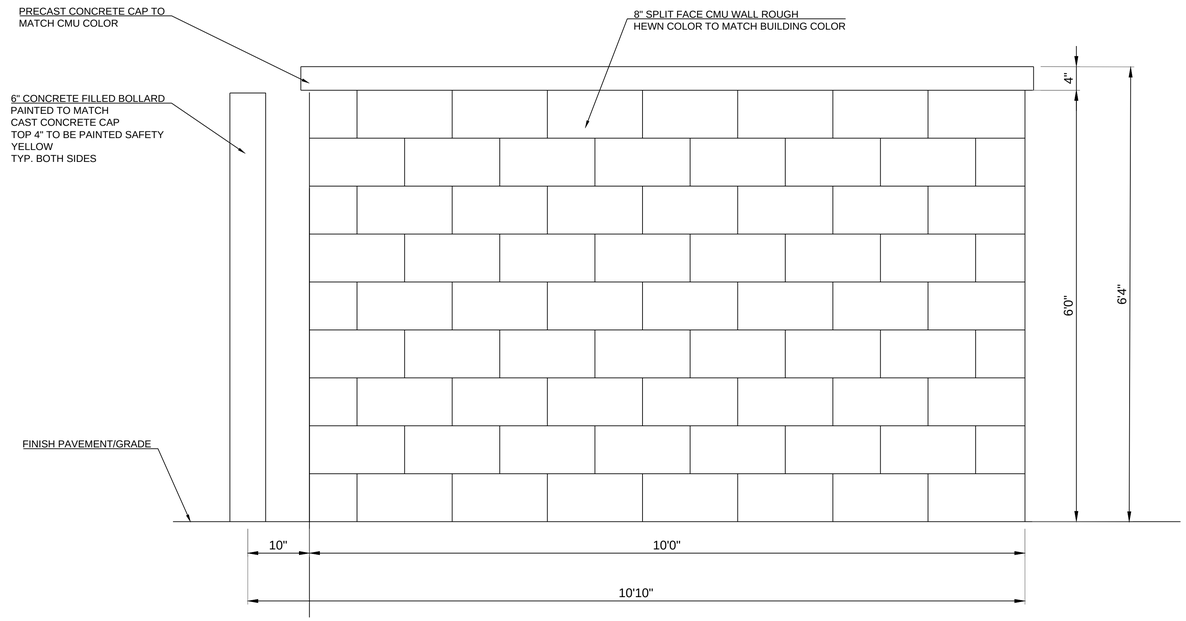

1 **TYPICAL TRASH ENCLOSURE**

NOT TO SCALE

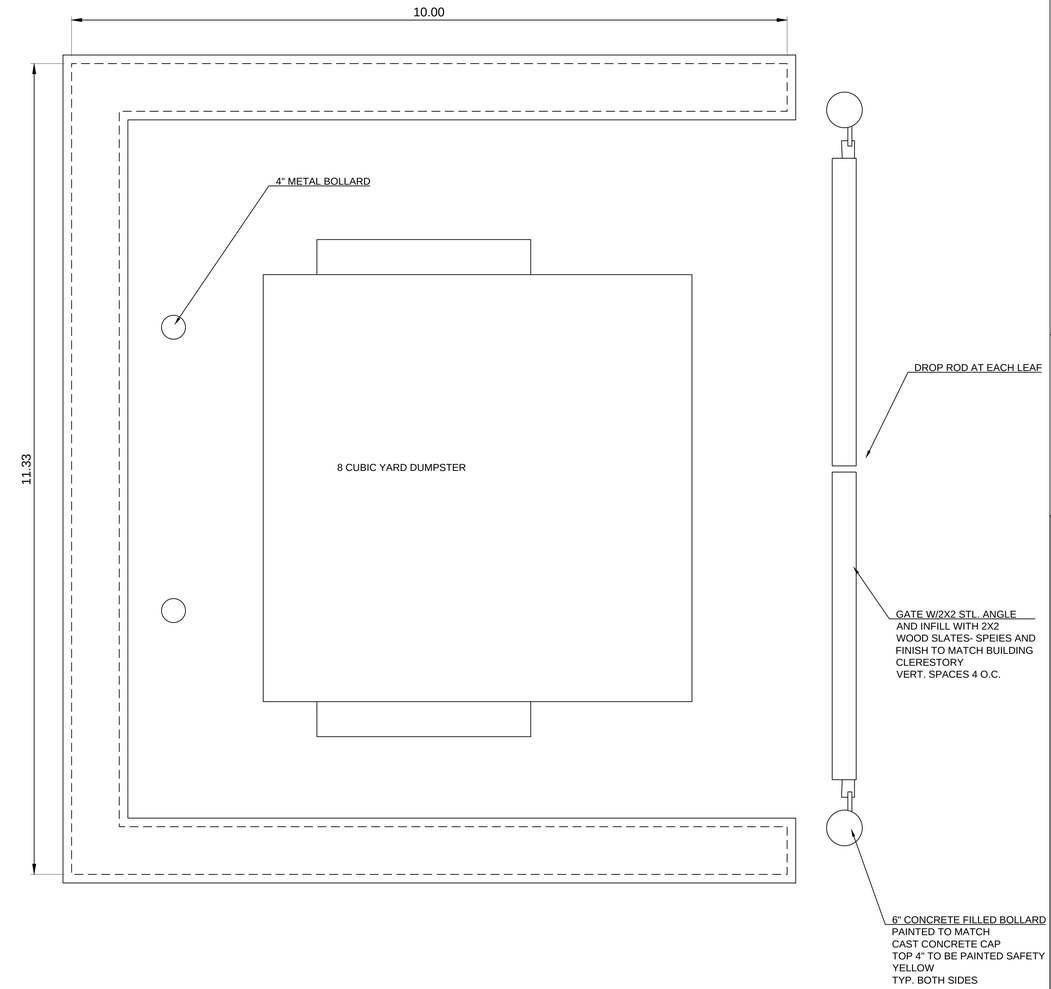

SCHLAGEL & ASSOCIATES, P.A.
Engineers • Planners • Surveyors • Landscape Architects
14920 West 107th Street • Lenexa, Kansas 66215
(913) 492-5158 • Fax: (913) 492-8400
WWW.SCHLAGELASSOCIATES.COM

ANDY'S FROZEN CUSTARD
SITE PLAN
10816 SHAWNEE MISSION PARKWAY
SHAWNEE, KANSAS

REVISION DATE	DESCRIPTION
1.	
2.	
3.	
4.	
5.	
6.	
7.	
8.	
9.	
10.	

DRAWN BY: ####
CHECKED BY: ####
DATE PREPARED: 1-18-17
PROJ. NUMBER: 16-233

SITE DETAILS

SHEET
C-4

PLAN REVIEW/BID SET

I:\PROJECTS\2017\17-135\3.0 Design\3.0 DWG Plans\2.0 PDP\17-135-PDP-DETAILS.dwg, ARCH full bleed D (36.00 x 24.00 inches), 1:1