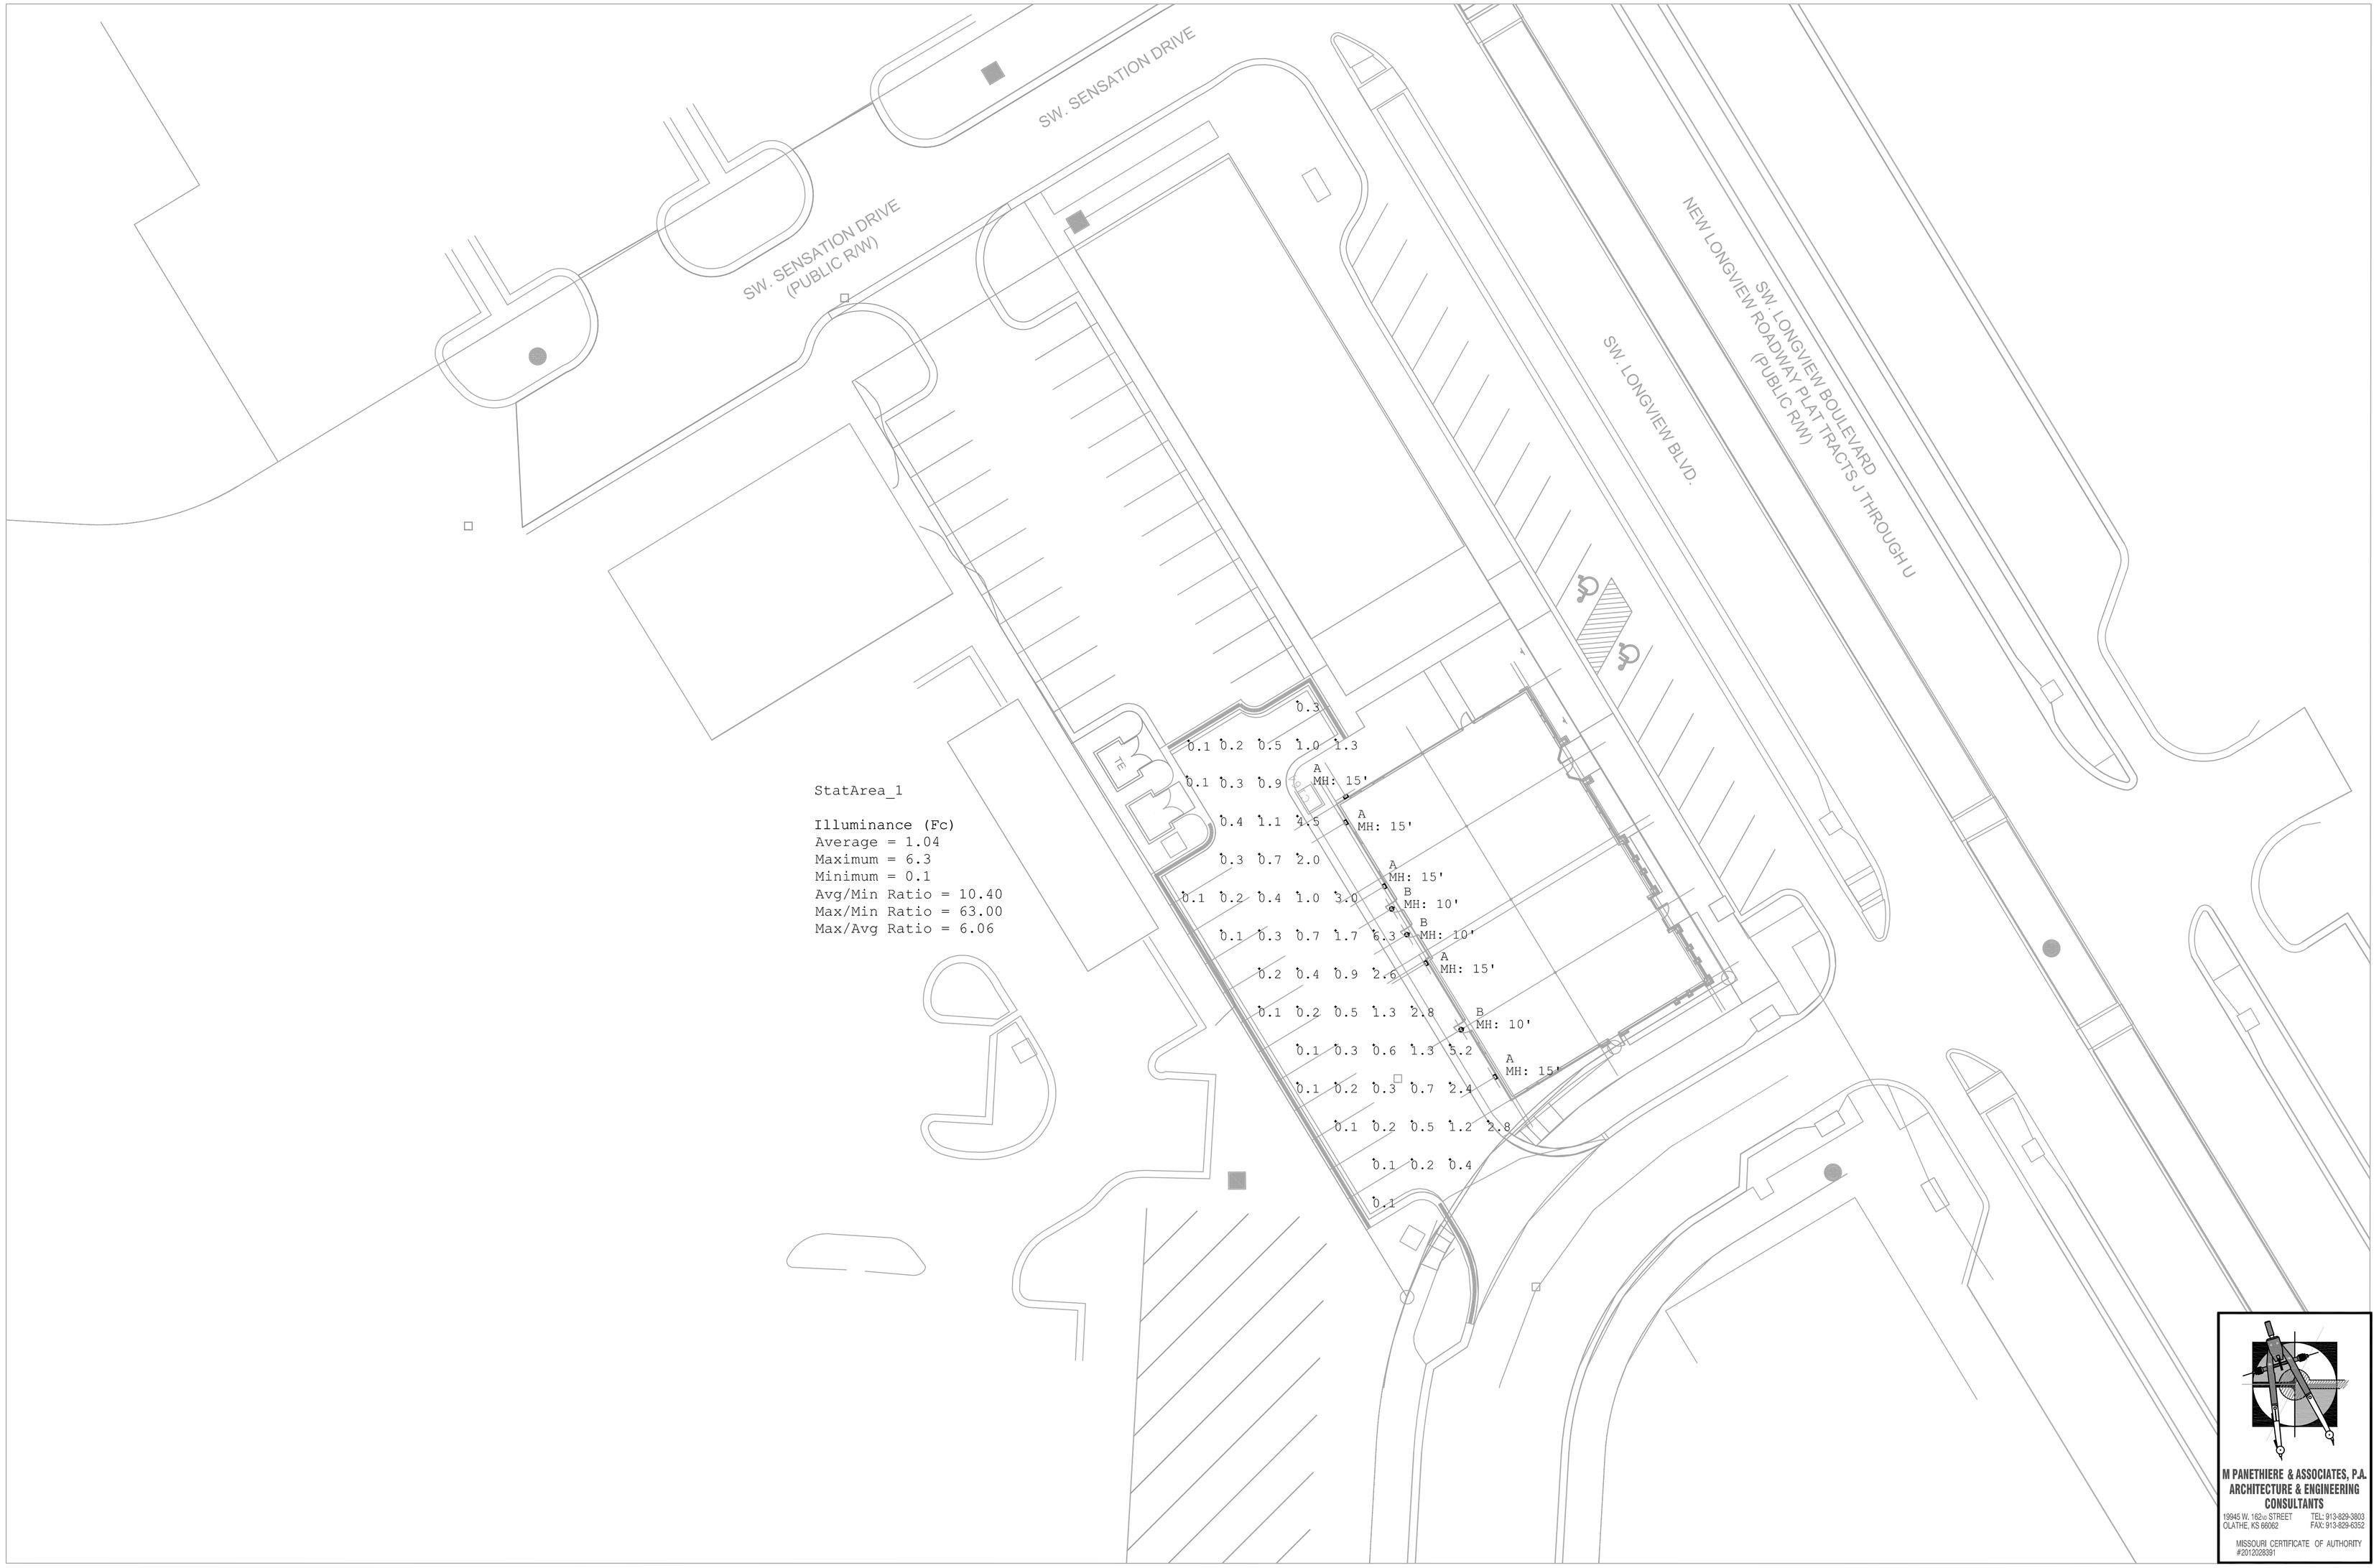

StatArea_1

Illuminance (Fc)
Average = 1.04
Maximum = 6.3
Minimum = 0.1
Avg/Min Ratio = 10.40
Max/Min Ratio = 63.00
Max/Avg Ratio = 6.06

Luminaire Schedule				
Symbol	Qty	Label	Description	Tag
	5	LDWP-FC-6B-ED-7040	SECURITY WALL PAK-LED	A
	3	RD150-10-WW-LED-UE	DECORATIVE WALL MOUNTED	B

0 20' 40'
SCALE: 1" = 20'

SCHLAGEL & ASSOCIATES, P.A.
Engineers • Planners • Surveyors • Landscape Architects
14920 West 107th Street • Lenexa, Kansas 66215
(913) 492-5158 • Fax: (913) 492-8400
WWW.SCHLAGELASSOCIATES.COM
Missouri State Certificates of Authority
#E2002000380-F #LAC2001005237 #LS2002008859-F

STATE OF MISSOURI
MICHAEL A. PANETHIERE
NUMBER E-29944
REGISTERED PROFESSIONAL ENGINEER
8/27/18

NEW LONGVIEW LOT 7
FINAL DEVELOPMENT PLANS
420 SW LONGVIEW LEE'S SUMMIT, MISSOURI

REVISION DATE	DESCRIPTION
1	
2	
3	
4	
5	
6	
7	
8	
9	

DRAWN BY: CWH
CHECKED BY: MPA
DATE PREPARED: 08/27/18
PROJ. NUMBER: 18-084

PHOTOMETRIC PLAN

SHEET
PE1
OF 1