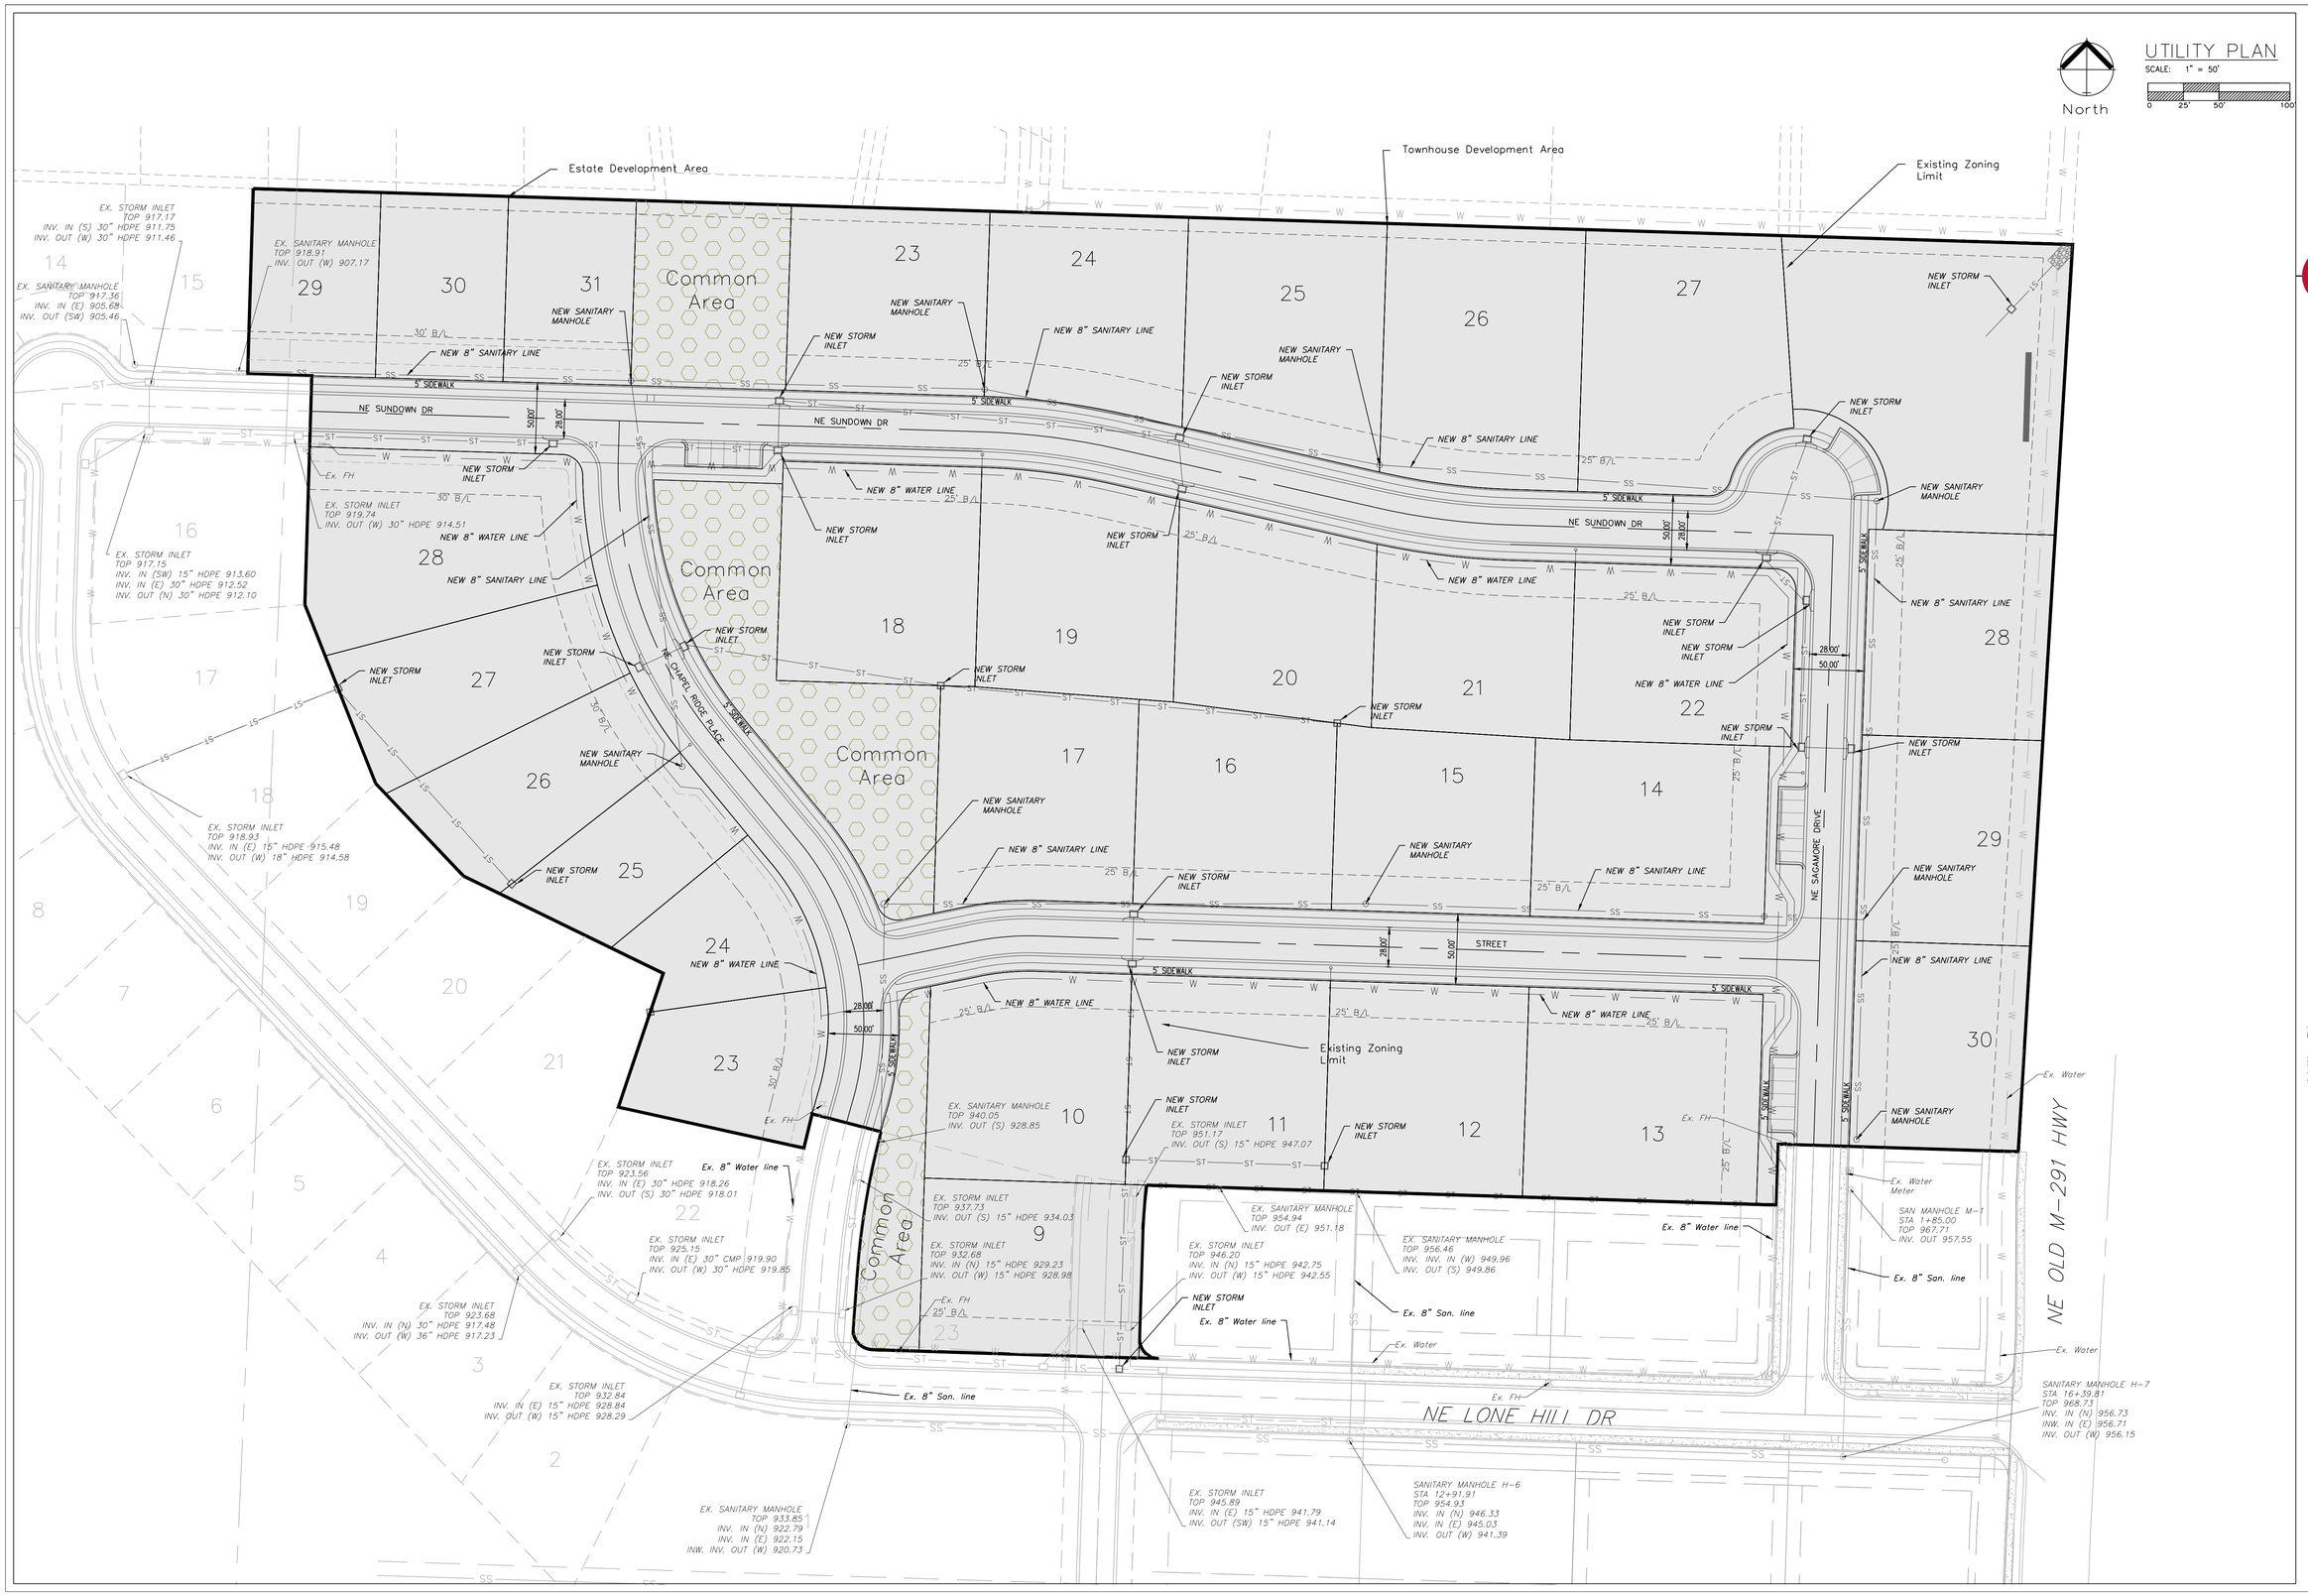

ENGINEERING SOLUTIONS
ENGINEERING & SURVEYING
50 SE 30TH STREET
LEE'S SUMMIT, MO 64082
P:(816) 623-9888 F:(816)623-9849

Professional Registration
Missouri
Engineering 2005002186-D
Surveying 2005008319-D
Kansas
Engineering E-1695
Surveying LS-218
Oklahoma
Engineering 6254
Nebraska
Engineering CA2821

THE ESTATES OF CHAPEL RIDGE -2ND PLAT
LOTS 23 THRU 31 & TRACTS A-C
THE TOWNHOMES OF CHAPEL RIDGE -2ND PLAT
LOTS 9 THRU 30
Section 8, Township 48 North, Range 31 West
Lee's Summit, Jackson County, Missouri

Project: VILLAS OF CHAPEL RIDGE, LSMO
Issue Date: October 12, 2019

Utility Plan
Preliminary Development Plans for:
THE ESTATES OF CHAPEL RIDGE -2ND PLAT
LOTS 23 THRU 31 & TRACTS A-C
THE TOWNHOMES OF CHAPEL RIDGE -2ND PLAT
LOTS 9 THRU 30
Lee's Summit, Jackson County, Missouri

Matthew J. Schlicht
MO PE 2006019708
KS PE 19071
OK PE 25226
NE PE E-14335

REVISIONS

C.300