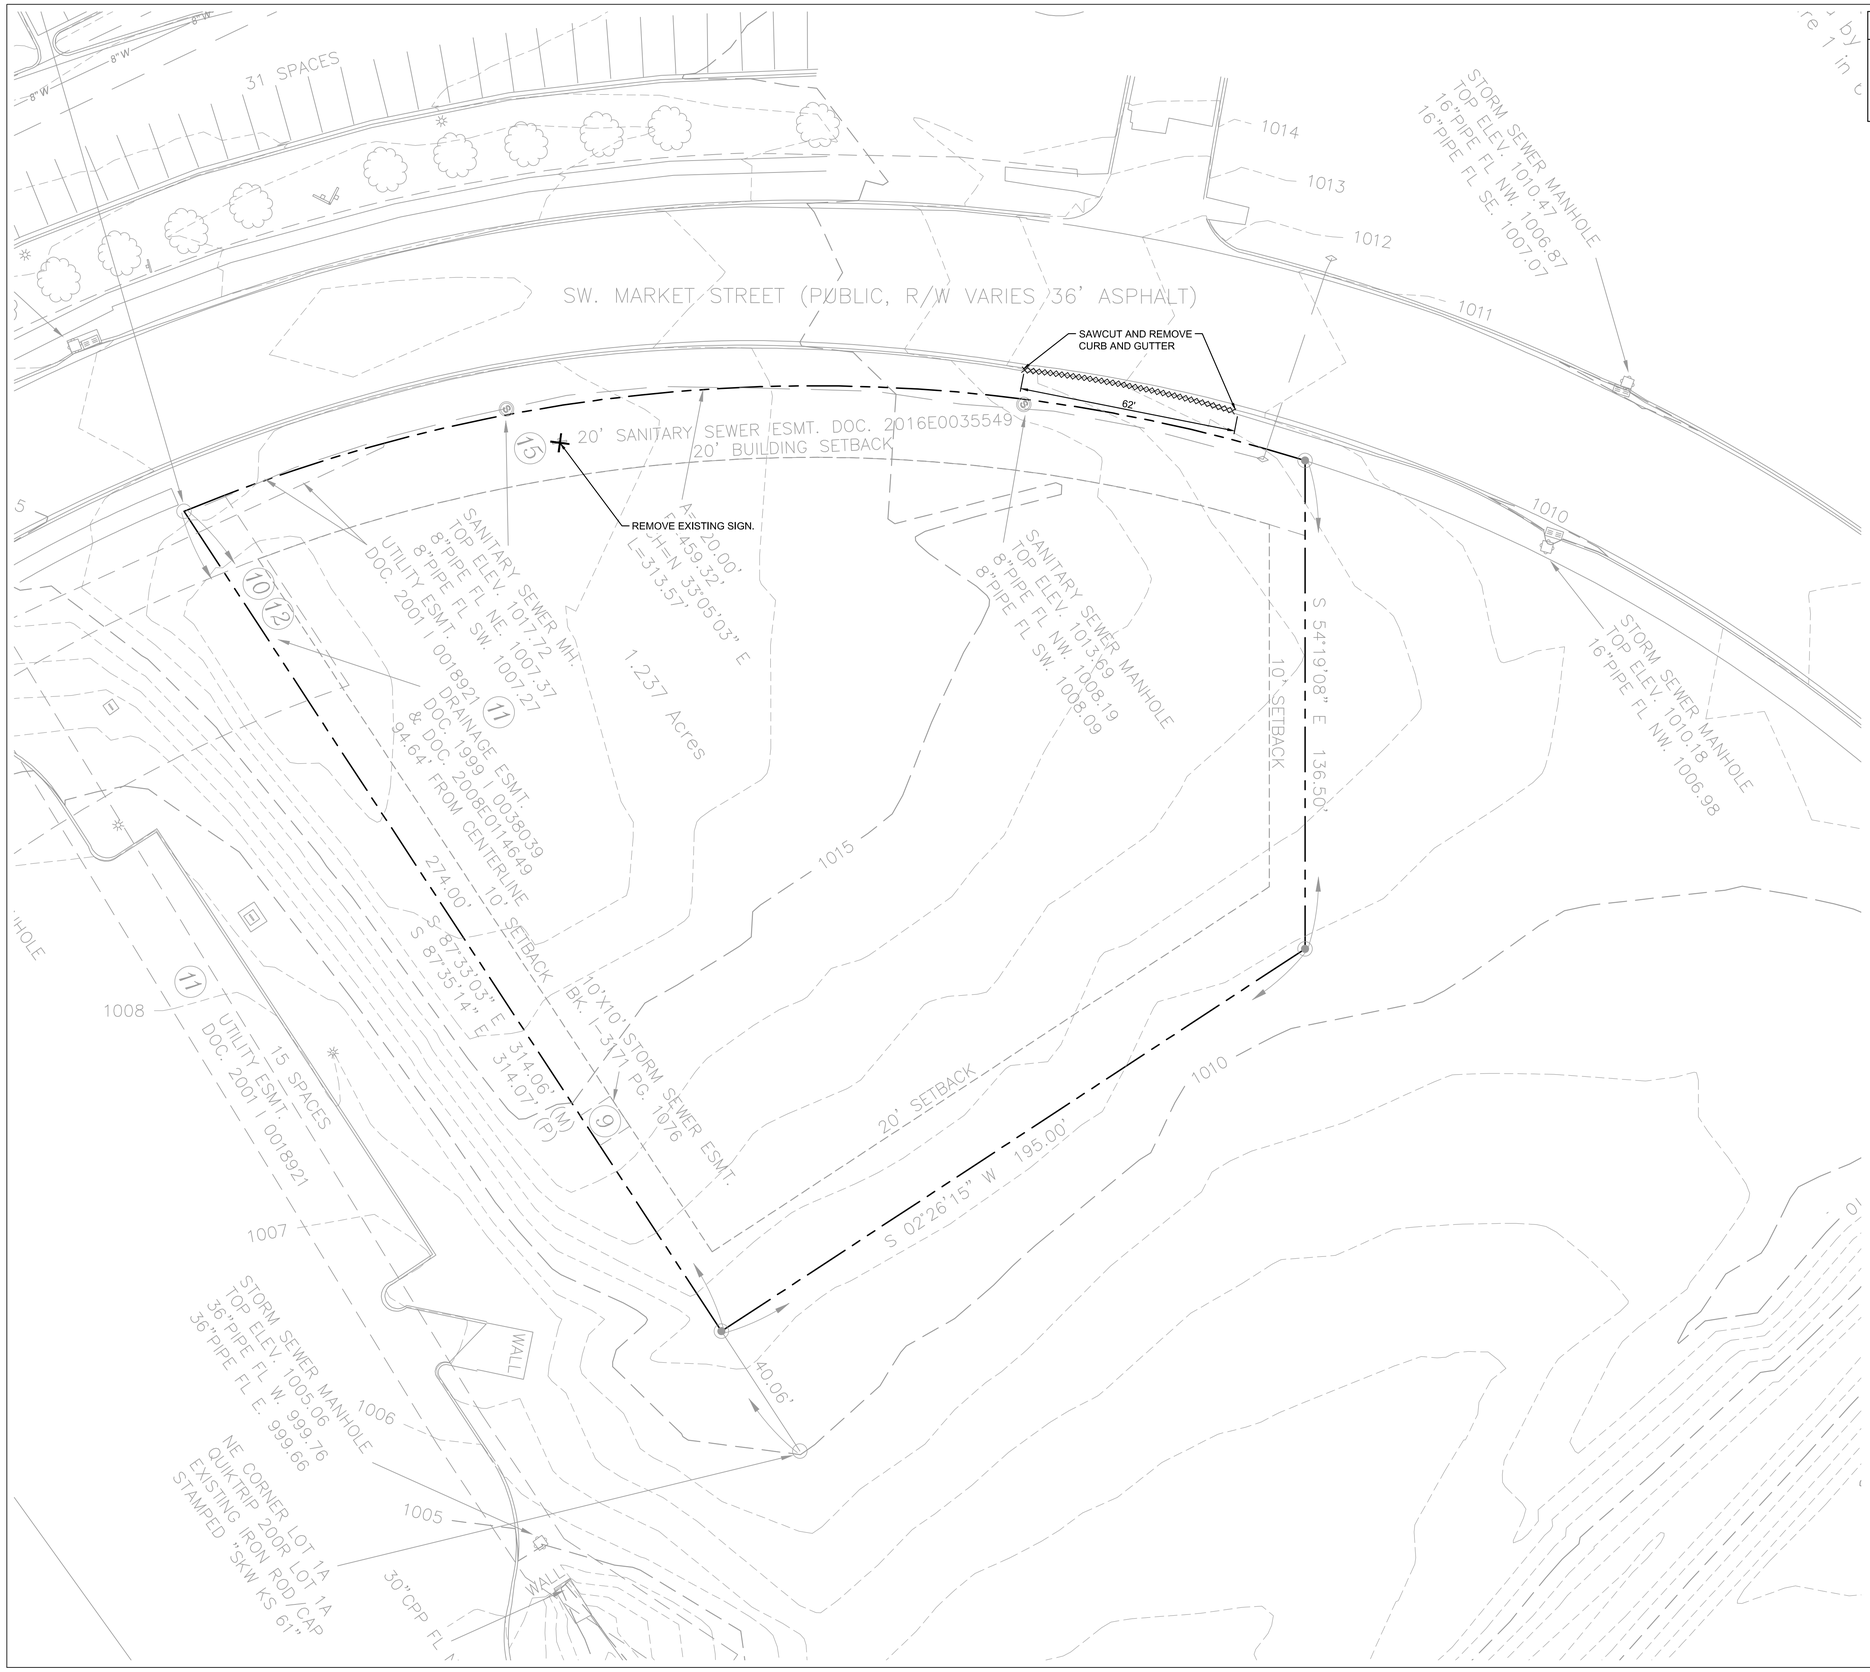

LEGEND

— · — · —	PROPERTY LINE
⟋⟋⟋⟋⟋⟋	EXISTING CURB DEMOLITION
×	MISC. DEMOLITION

NORTH

20' 0 20' 40'
GRAPHIC SCALE

Gresham Smith

GreshamSmith.com

222 Second Avenue South
Suite 1400
Nashville, TN 37201

615.770.8100

Firestone COMPLETE AUTO CARE

3501 SW MARKET STREET
LEE'S SUMMIT, MISSOURI 64082

THIS DRAWING IS THE PROPERTY OF BRIDGESTONE RETAIL OPERATIONS, LLC AND IS LOANED ON THE EXPRESS CONDITION THAT IT IS NOT TO BE USED IN ANY WAY DELETERIOUS TO THE INTERESTS OF BRIDGESTONE RETAIL OPERATIONS, LLC. THE ARCHITECT OF RECORD HAS PREPARED THIS DRAWING FOR USE ON THE PROJECT FOREGOING CONDITION AND AS ADMISSION TO THE EXCLUSIVE OWNERSHIP IN AND TO THE DRAWING BY BRIDGESTONE RETAIL OPERATIONS, LLC.

STATE OF MISSOURI
MICHAEL DUANE HUDSON
NUMBER
E-28840
REGISTERED PROFESSIONAL ENGINEER

2020.02.21
06:58:07
-06'00'

Revision

No.	Date	Description
1	02.21.2020	CITY COMMENTS

DEMOLITION PLAN

C101

40831.45
JANUARY 8, 2020

This Line Is 3 Inches When Printed Full Size

N:\40831451\Work\01CAD\06LP\4083145-C100.dwg - Michael, JP - 2/20/2020 2:55:50 PM