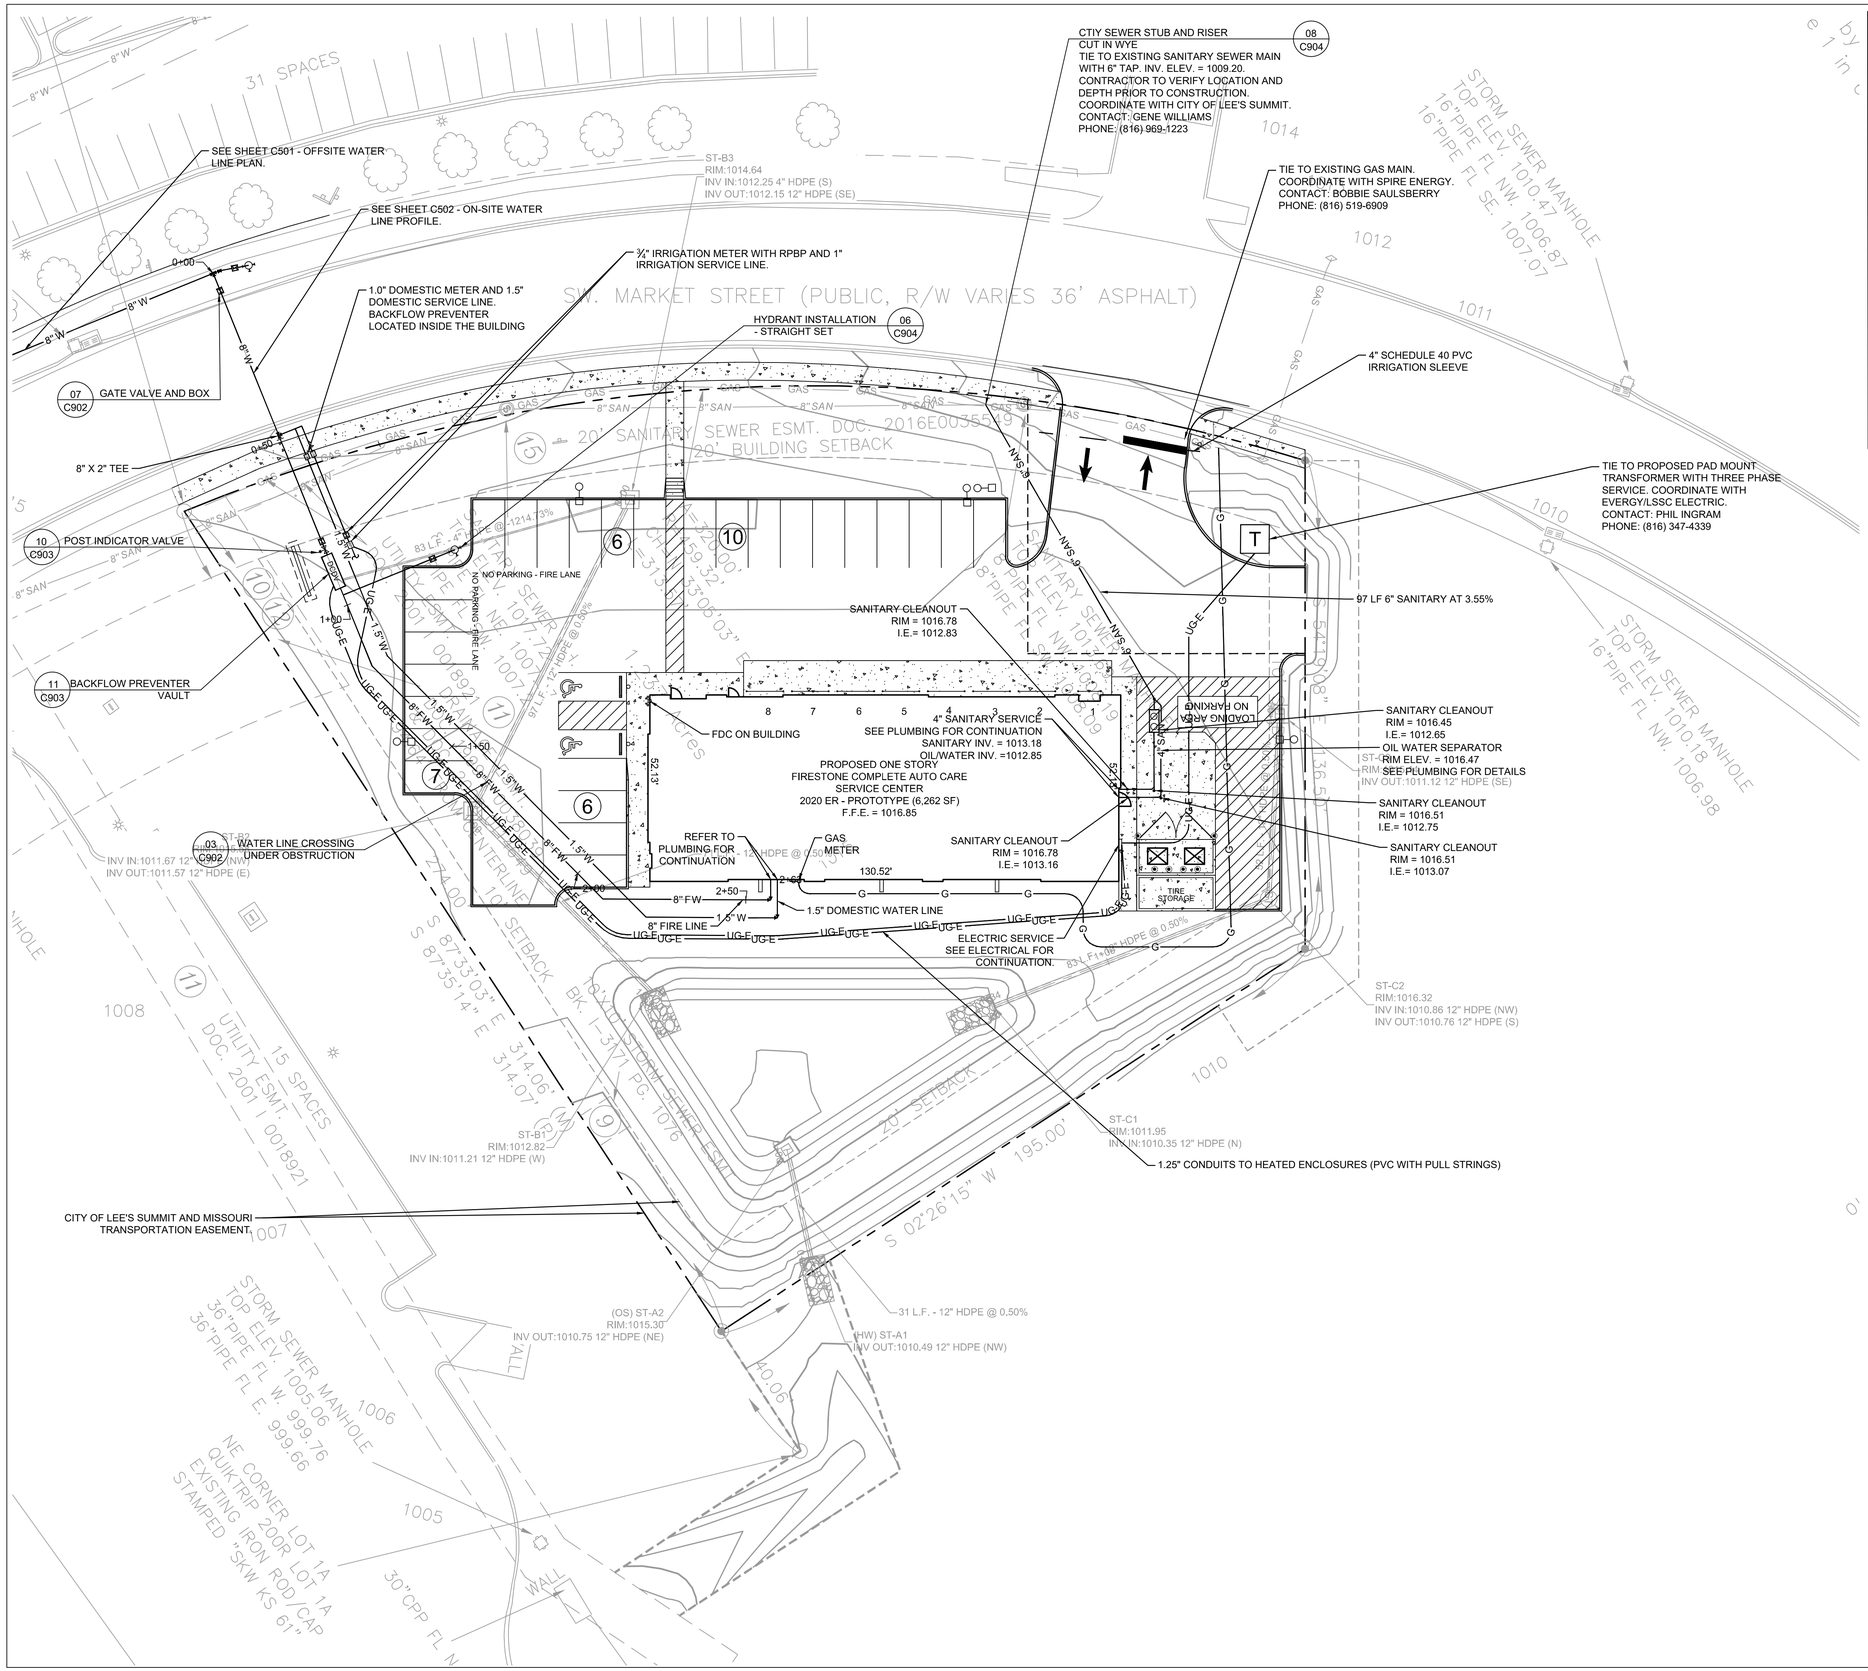

LEGEND

	PROPERTY LINE
	BUILDING LINE
W W	WATER LINE
SAN	SANITARY SEWER
	STORM SEWER
UG-E	UNDERGROUND ELECTRIC
G G	NATURAL GAS
	UTILITY EASEMENT
WM	WATER METER
BP	BACKFLOW PREVENTER
	WATER VALVE & BOX
S	SANITARY MANHOLE
	SANITARY CLEANOUT
T	TRANSFORMER
	LIGHT POLE

APPROXIMATE LOCATION OF EXISTING WATER LINE BASED UPON AVAILABLE GIS DATA. CONTRACTOR TO FIELD VERIFY SIZE, LOCATION AND DEPTH OF EXISTING WATER LINE BEFORE ORDERING DOMESTIC AND FIRE SERVICE LINE AND COMPONENTS.

Gresham Smith

GreshamSmith.com

222 Second Avenue South
Suite 1400
Nashville, TN 37201

615.770.8100

Firestone COMPLETE AUTO CARE

3561 SW MARKET STREET
LEE'S SUMMIT, MISSOURI 64082

THIS DRAWING IS THE PROPERTY OF BRIDGESTONE RETAIL OPERATIONS, LLC AND IS LOANED ON THE EXPRESS CONDITION THAT IT IS NOT TO BE USED IN ANY WAY ADVERSE TO THE INTERESTS OF BRIDGESTONE RETAIL OPERATIONS, LLC. THE ALTERATION OF THIS DRAWING IS PROHIBITED. ACCEPTANCE OF THE FOREGOING CONDITION AND AS ADMISSION TO THE EXCLUSIVE OWNERSHIP IN AND TO THE DRAWING BY BRIDGESTONE RETAIL OPERATIONS, LLC.

Revision

No.	Date	Description
1	02.07.2020	CITY COMMENTS
2	02.21.2020	CITY COMMENTS
3	03.27.2020	CITY COMMENTS
4	04.28.2020	CITY COMMENTS

NORTH

20' 0 20' 40'
GRAPHIC SCALE

UTILITY PLAN

C500

40831.45
JANUARY 8, 2020

This Line Is 3 Inches When Printed Full Size

\\global.gsp\data\nf\na_nf05\40831451\01Work\01CAD\06LP\40831451-C500.dwg - Michael, JP - 5/6/2020 8:05:07 AM