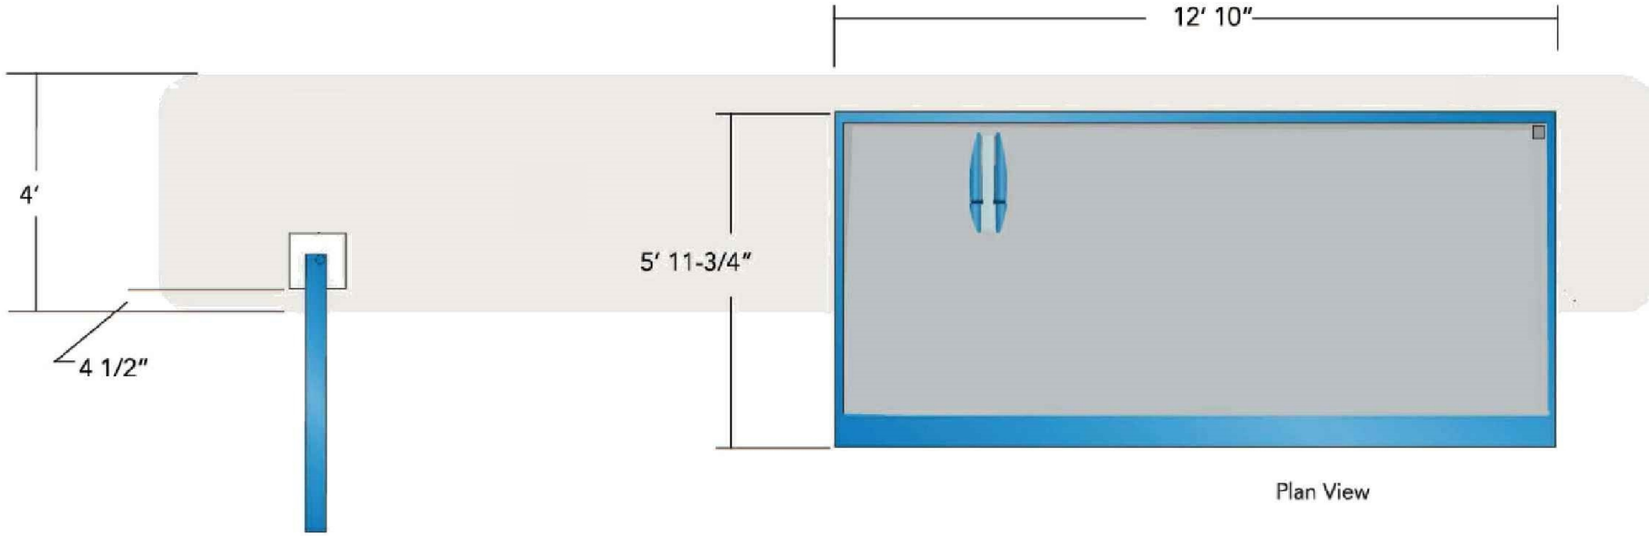

Plan View

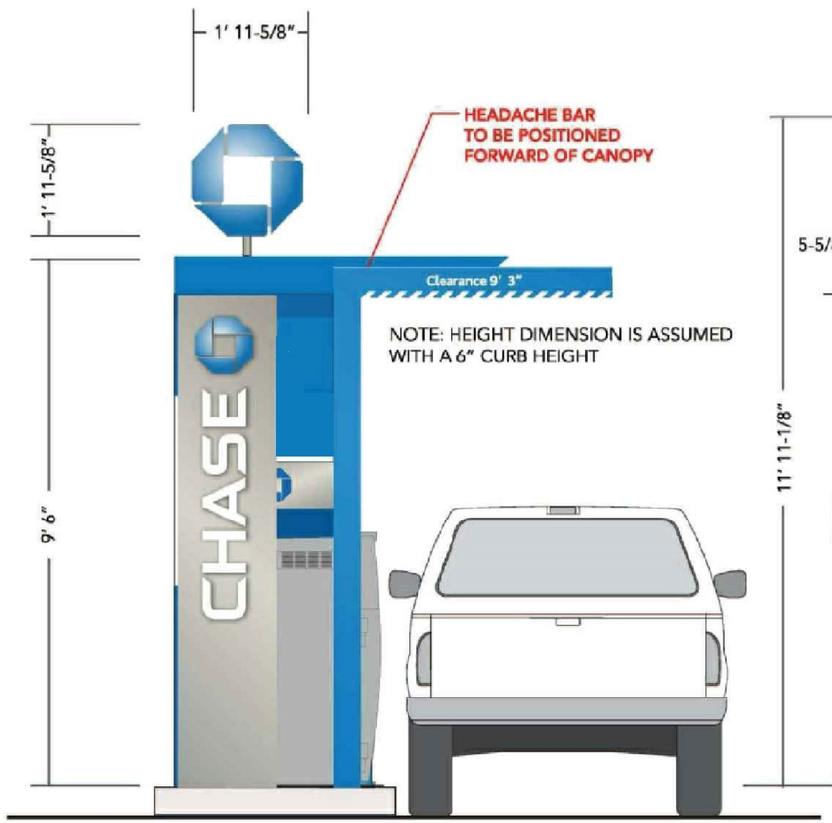

Approach Side

FS_Canopy_b_s

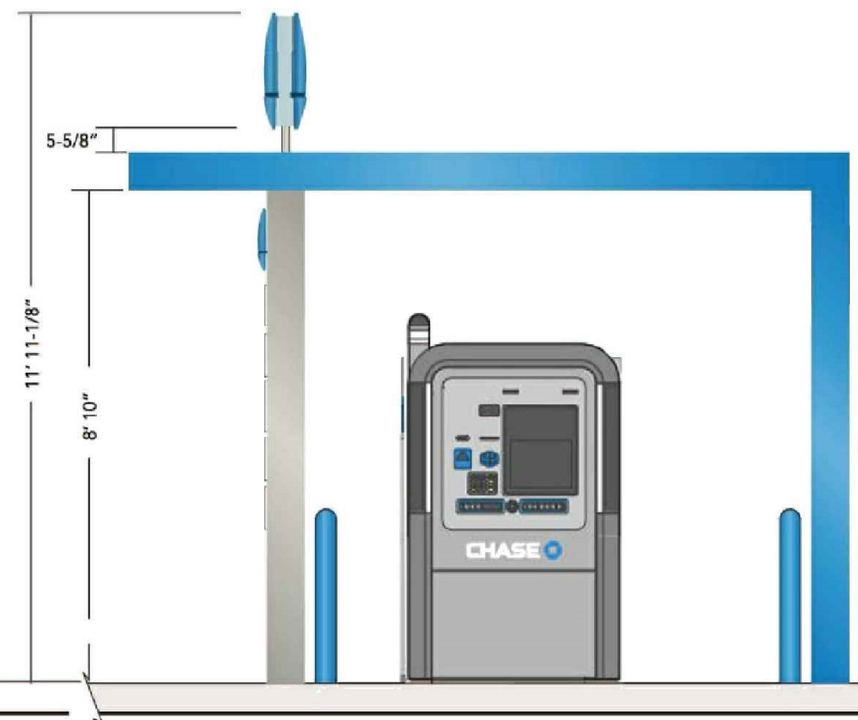

Front View

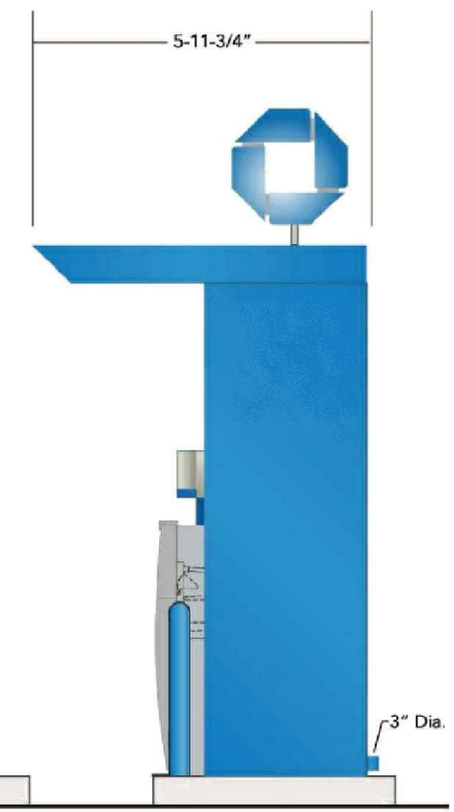

Exit Side

Chase blue Metallic
Matthews paints 49353

Chase ATM Nickel
Matthews paints 18101