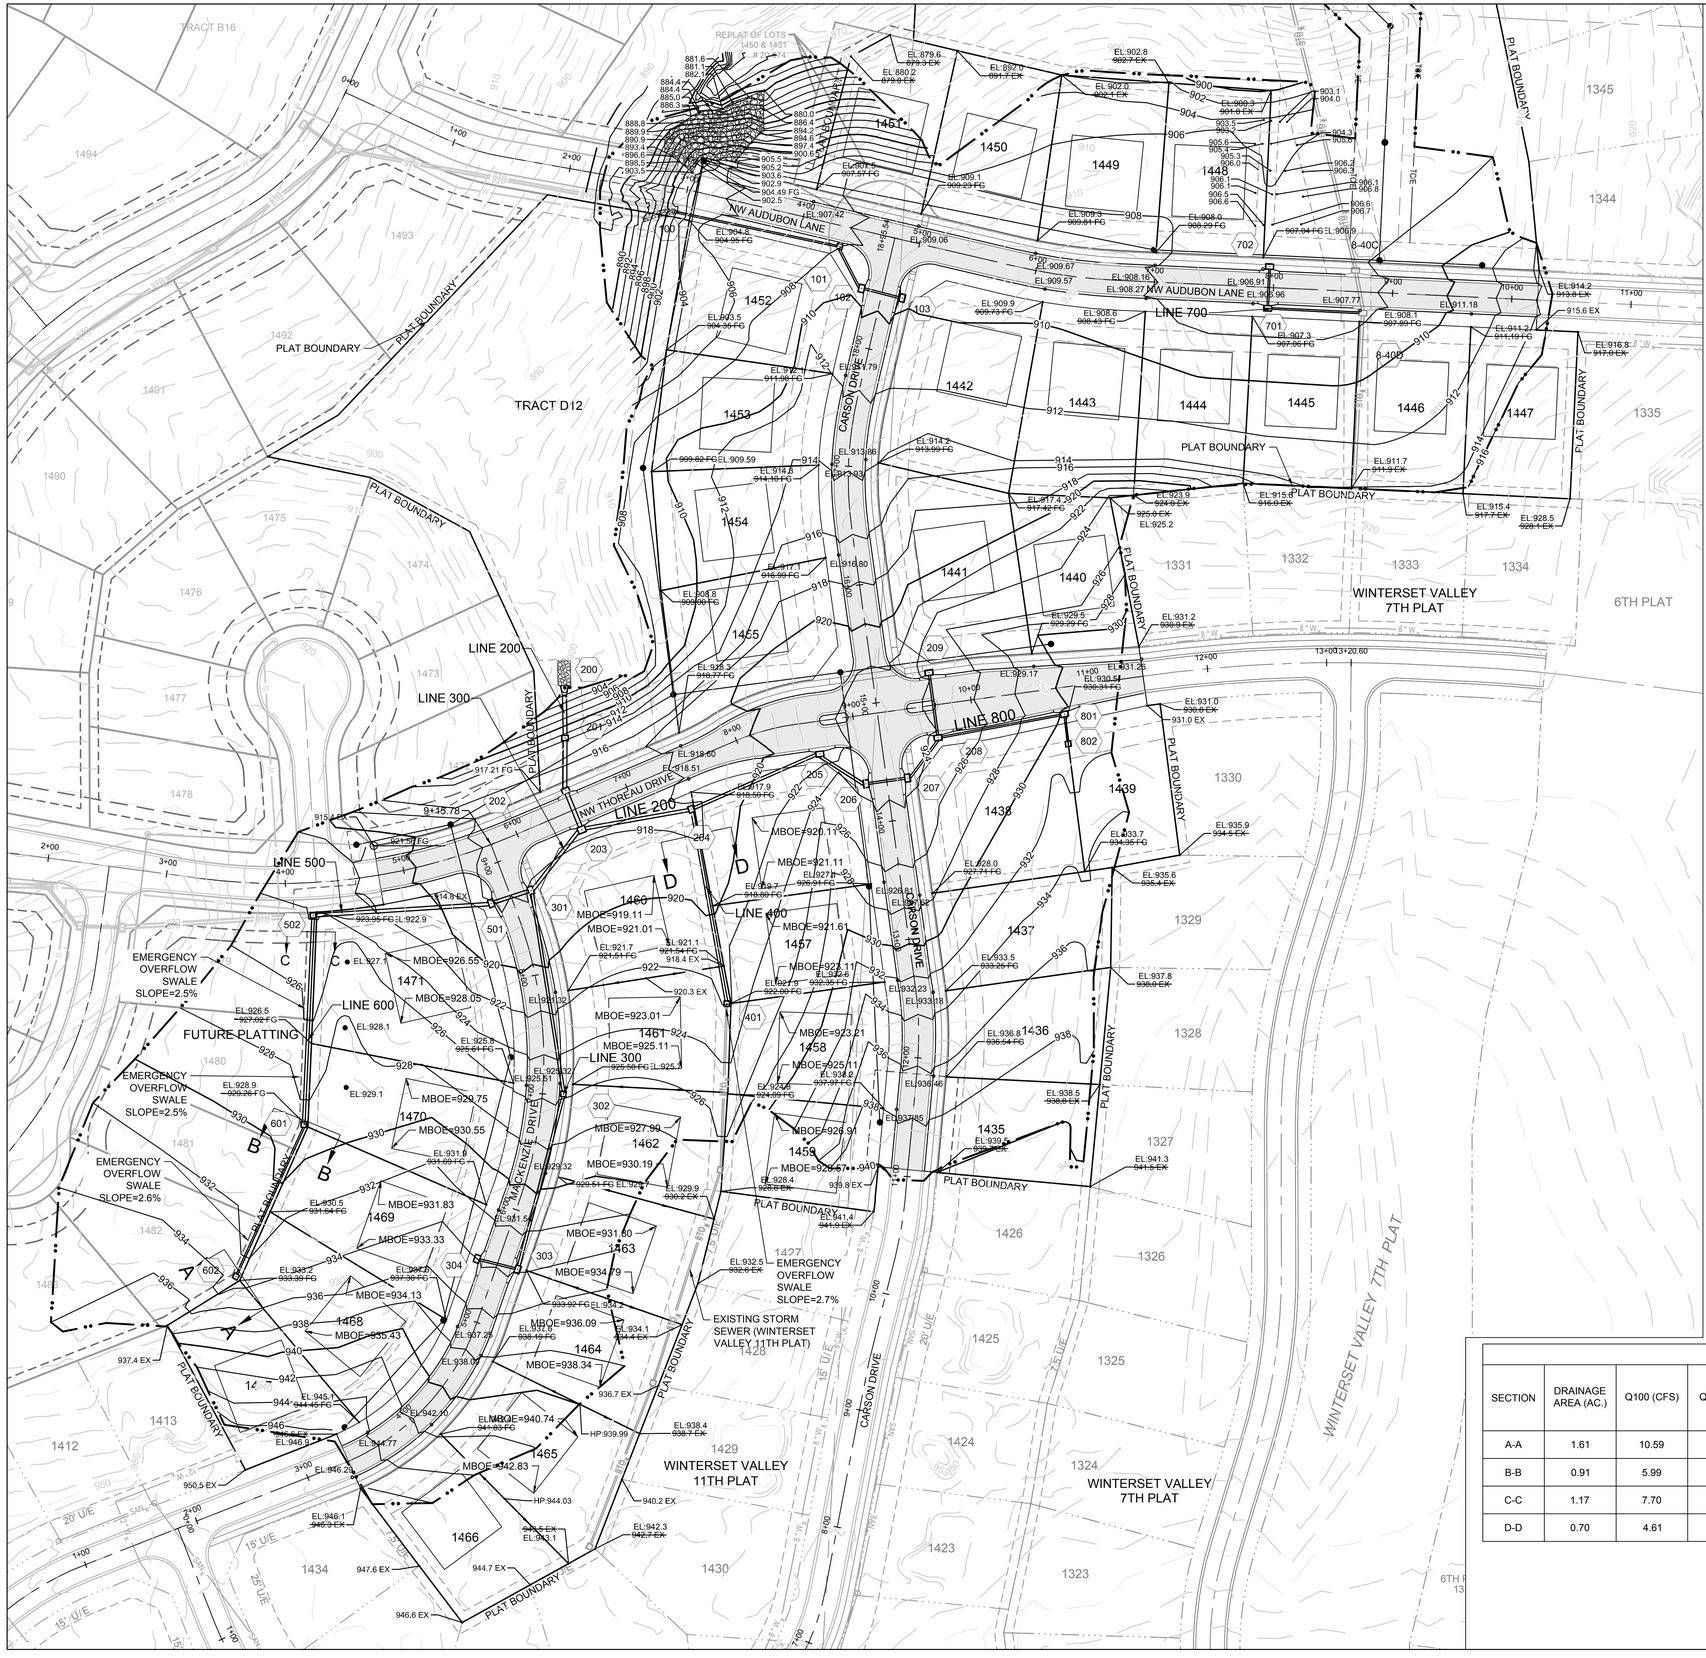
NW AUDUBON LANE
LINE 700
CARSON DRIVE
NW THOREAU DRIVE
LINE 200
LINE 300
LINE 500
LINE 600
LINE 800
MACKENZIE DRIVE
PLAT BOUNDARY
TRACT D12
TRACT B16
REPLAT OF LOTS 1450 & 1451
WINTERSET VALLEY 7TH PLAT
WINTERSET VALLEY 11TH PLAT
WINTERSET VALLEY 7TH PLAT
6TH PLAT
EMERGENCY OVERFLOW SWALE SLOPE=2.5%
EMERGENCY OVERFLOW SWALE SLOPE=2.6%
EMERGENCY OVERFLOW SWALE SLOPE=2.7%
FUTURE PLATTING
EXISTING STORM SEWER (WINTERSET VALLEY 11TH PLAT)
MBOE=920.11
MBOE=921.11
MBOE=921.61
MBOE=923.21
MBOE=925.11
MBOE=926.91
MBOE=928.67
MBOE=930.19
MBOE=930.75
MBOE=930.55
MBOE=931.83
MBOE=933.33
MBOE=934.13
MBOE=935.43
MBOE=936.09
MBOE=937.25
MBOE=938.34
MBOE=940.74
MBOE=942.83
MBOE=926.55
MBOE=928.05
MBOE=923.01
MBOE=927.99
MBOE=931.80
MBOE=934.79
MBOE=919.11
MBOE=921.01
MBOE=925.11
MBOE=927.91
MBOE=929.75
