



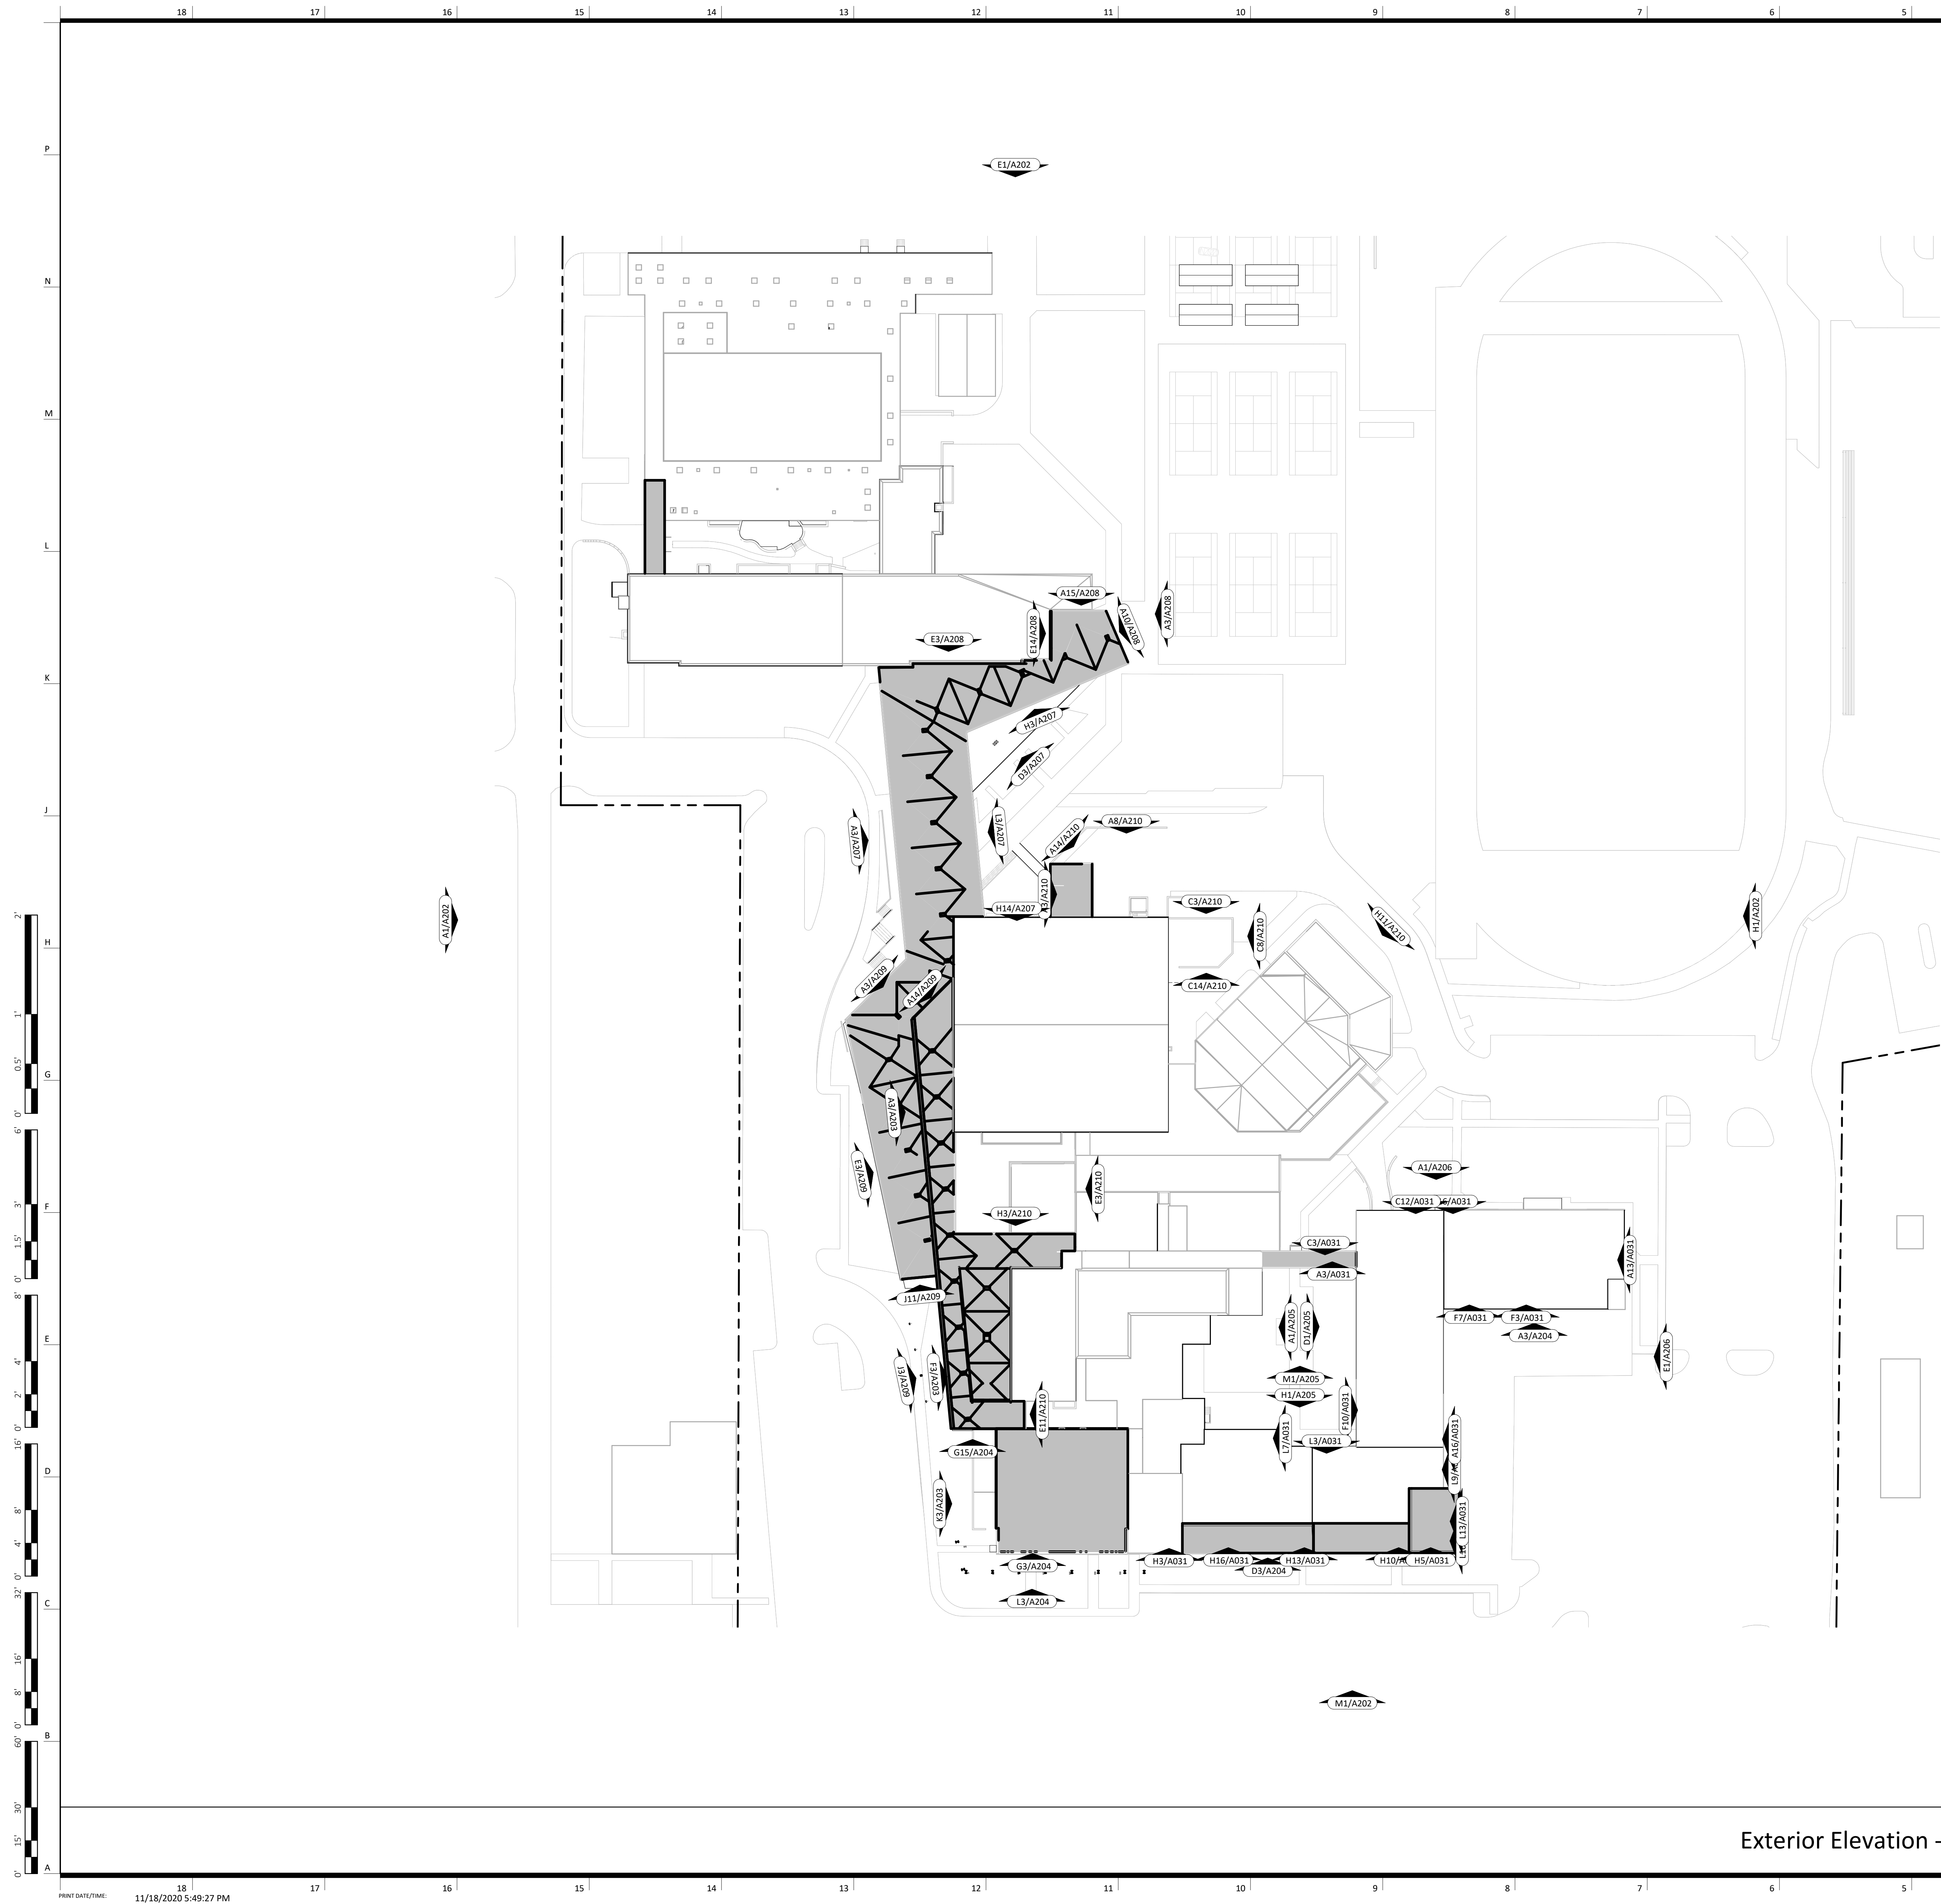

General Notes (Exterior Elevations):

- COORDINATE EXTERIOR LIGHTING FIXTURE TYPES
AND LOCATIONS WITH ELECTRICAL DRAWINGS.

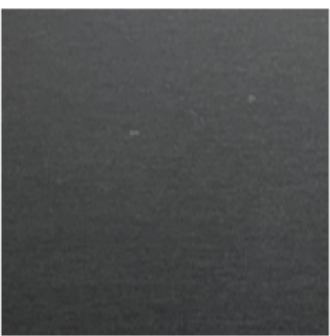

dark grey metal

red brick to
match existing



glass

goulddevans

kansas city • lawrence • new orleans
phoenix • san francisco

© 2020 Gould Evans, Inc.

Lee's Summit
High School

00 SE Blue Pkwy
ee's Summit, MO 64063

Owner:
Lee's Summit R-7 School District
101 NE Tudor Road
Lee's Summit, MO 64086

Architect:
Gould Evans
200 Pennsylvania Avenue
Kansas City, MO 64111
16.931.6655 voice
www.goulddevans.com

structural engineer:
Rob D. Campbell & Company, Inc.
338 Belleview
Kansas City, MO 64111
16.531.4144

Civil engineer:
Law Valley Engineering
 4700 West 114th Terrace
 Lenexa, KS 66215
 913.485.0318

MEPFT/Code:
Henderson Engineers
345 Lenexa Drive, Suite 300
Lenexa, KS 66214
16.742.5000

UNLESS A PROFESSIONAL SEAL WITH SIGNATURE AND DATE IS
 AFFIXED, THIS DOCUMENT IS PRELIMINARY AND IS NOT INTENDED FOR
 CONSTRUCTION, RECORDING PURPOSES OR IMPLEMENTATION



Missouri License No.: 2018022991
 Date: 11/3/2020
 License No. A-200502907

REVISIONS

Number	DESCRIPTION	DATE
--------	-------------	------

PROJECT NO: 0119-0100
DATE: November 3, 2020


Package 2

Exterior Elevations - Reference Plan

A201

FINAL DEVELOPMENT SET

Exterior Elevation - Reference Plan **A3**
1" = 50'-0"

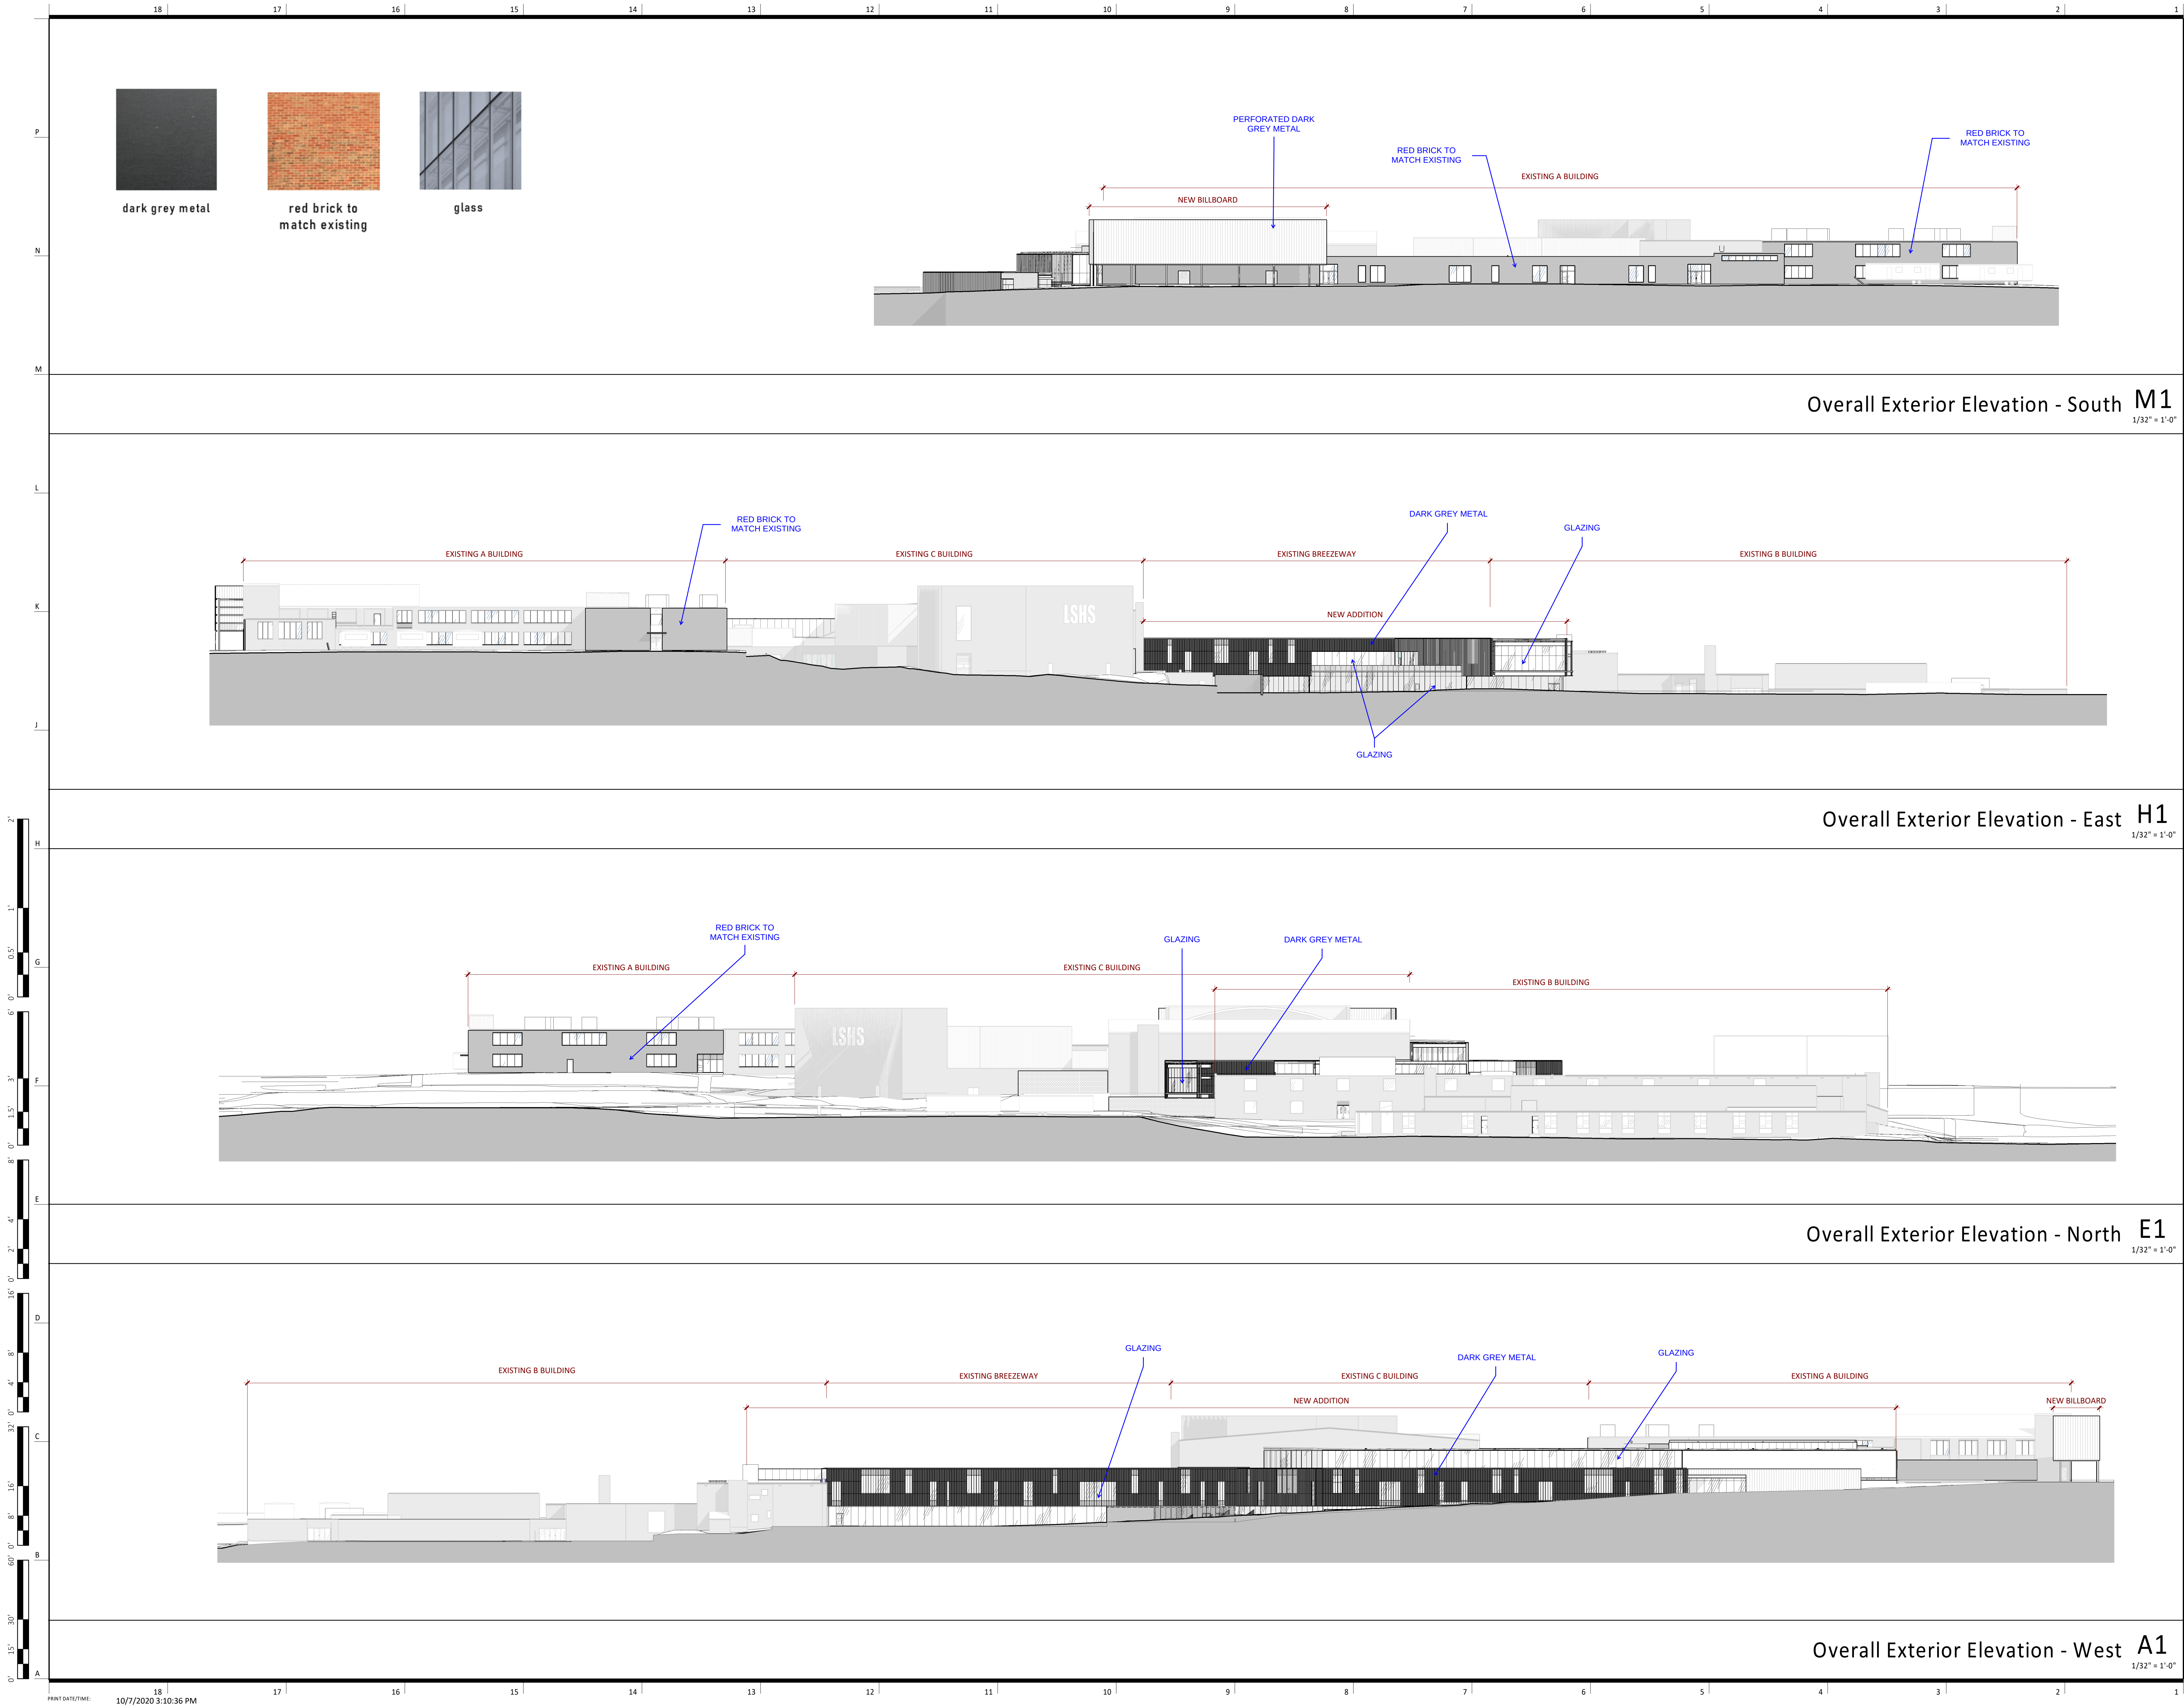

Lee's Summit High School

400 SE Blue Pkwy
Lee's Summit, MO 64063

owner:
Lee's Summit R-7 School District
301 NE Tudor Road
Lee's Summit, MO 64086

architect:
Gould Evans
4200 Pennsylvania Avenue
Kansas City, MO 64111
816.931.6655 voice
www.gould-evans.com

structural engineer:
Bob D. Campbell & Company, Inc.
4338 Bellevue
Kansas City, MO 64111
816.331.4144

civil engineer:
Kaw Valley Engineering
14700 West 114th Terrace
Lenexa, KS 66215
913.485.0318

MEP/PT/Code:
Henderson Engineers
8345 Lenexa Drive, Suite 300
Lenexa, KS 66214
816.742.5000

UNLESS A PROFESSIONAL SEAL WITH SIGNATURE AND DATE IS AFFIXED, THIS DOCUMENT IS PRELIMINARY AND IS NOT INTENDED FOR CONSTRUCTION, RECORDING PURPOSES OR REPLICATION.



Architectural Corporation
Missouri License No.: 2018022991
Jane Doe
Date: MM/DD/2018
License No. A-0000000

REVISIONS


Number	DESCRIPTION	DATE
--------	-------------	------


PROJECT NO: 0119-0100
DATE: September 4, 2020

Overall Exterior Elevations

A202

FINAL DEVELOPMENT SET

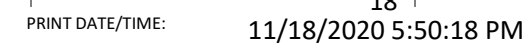


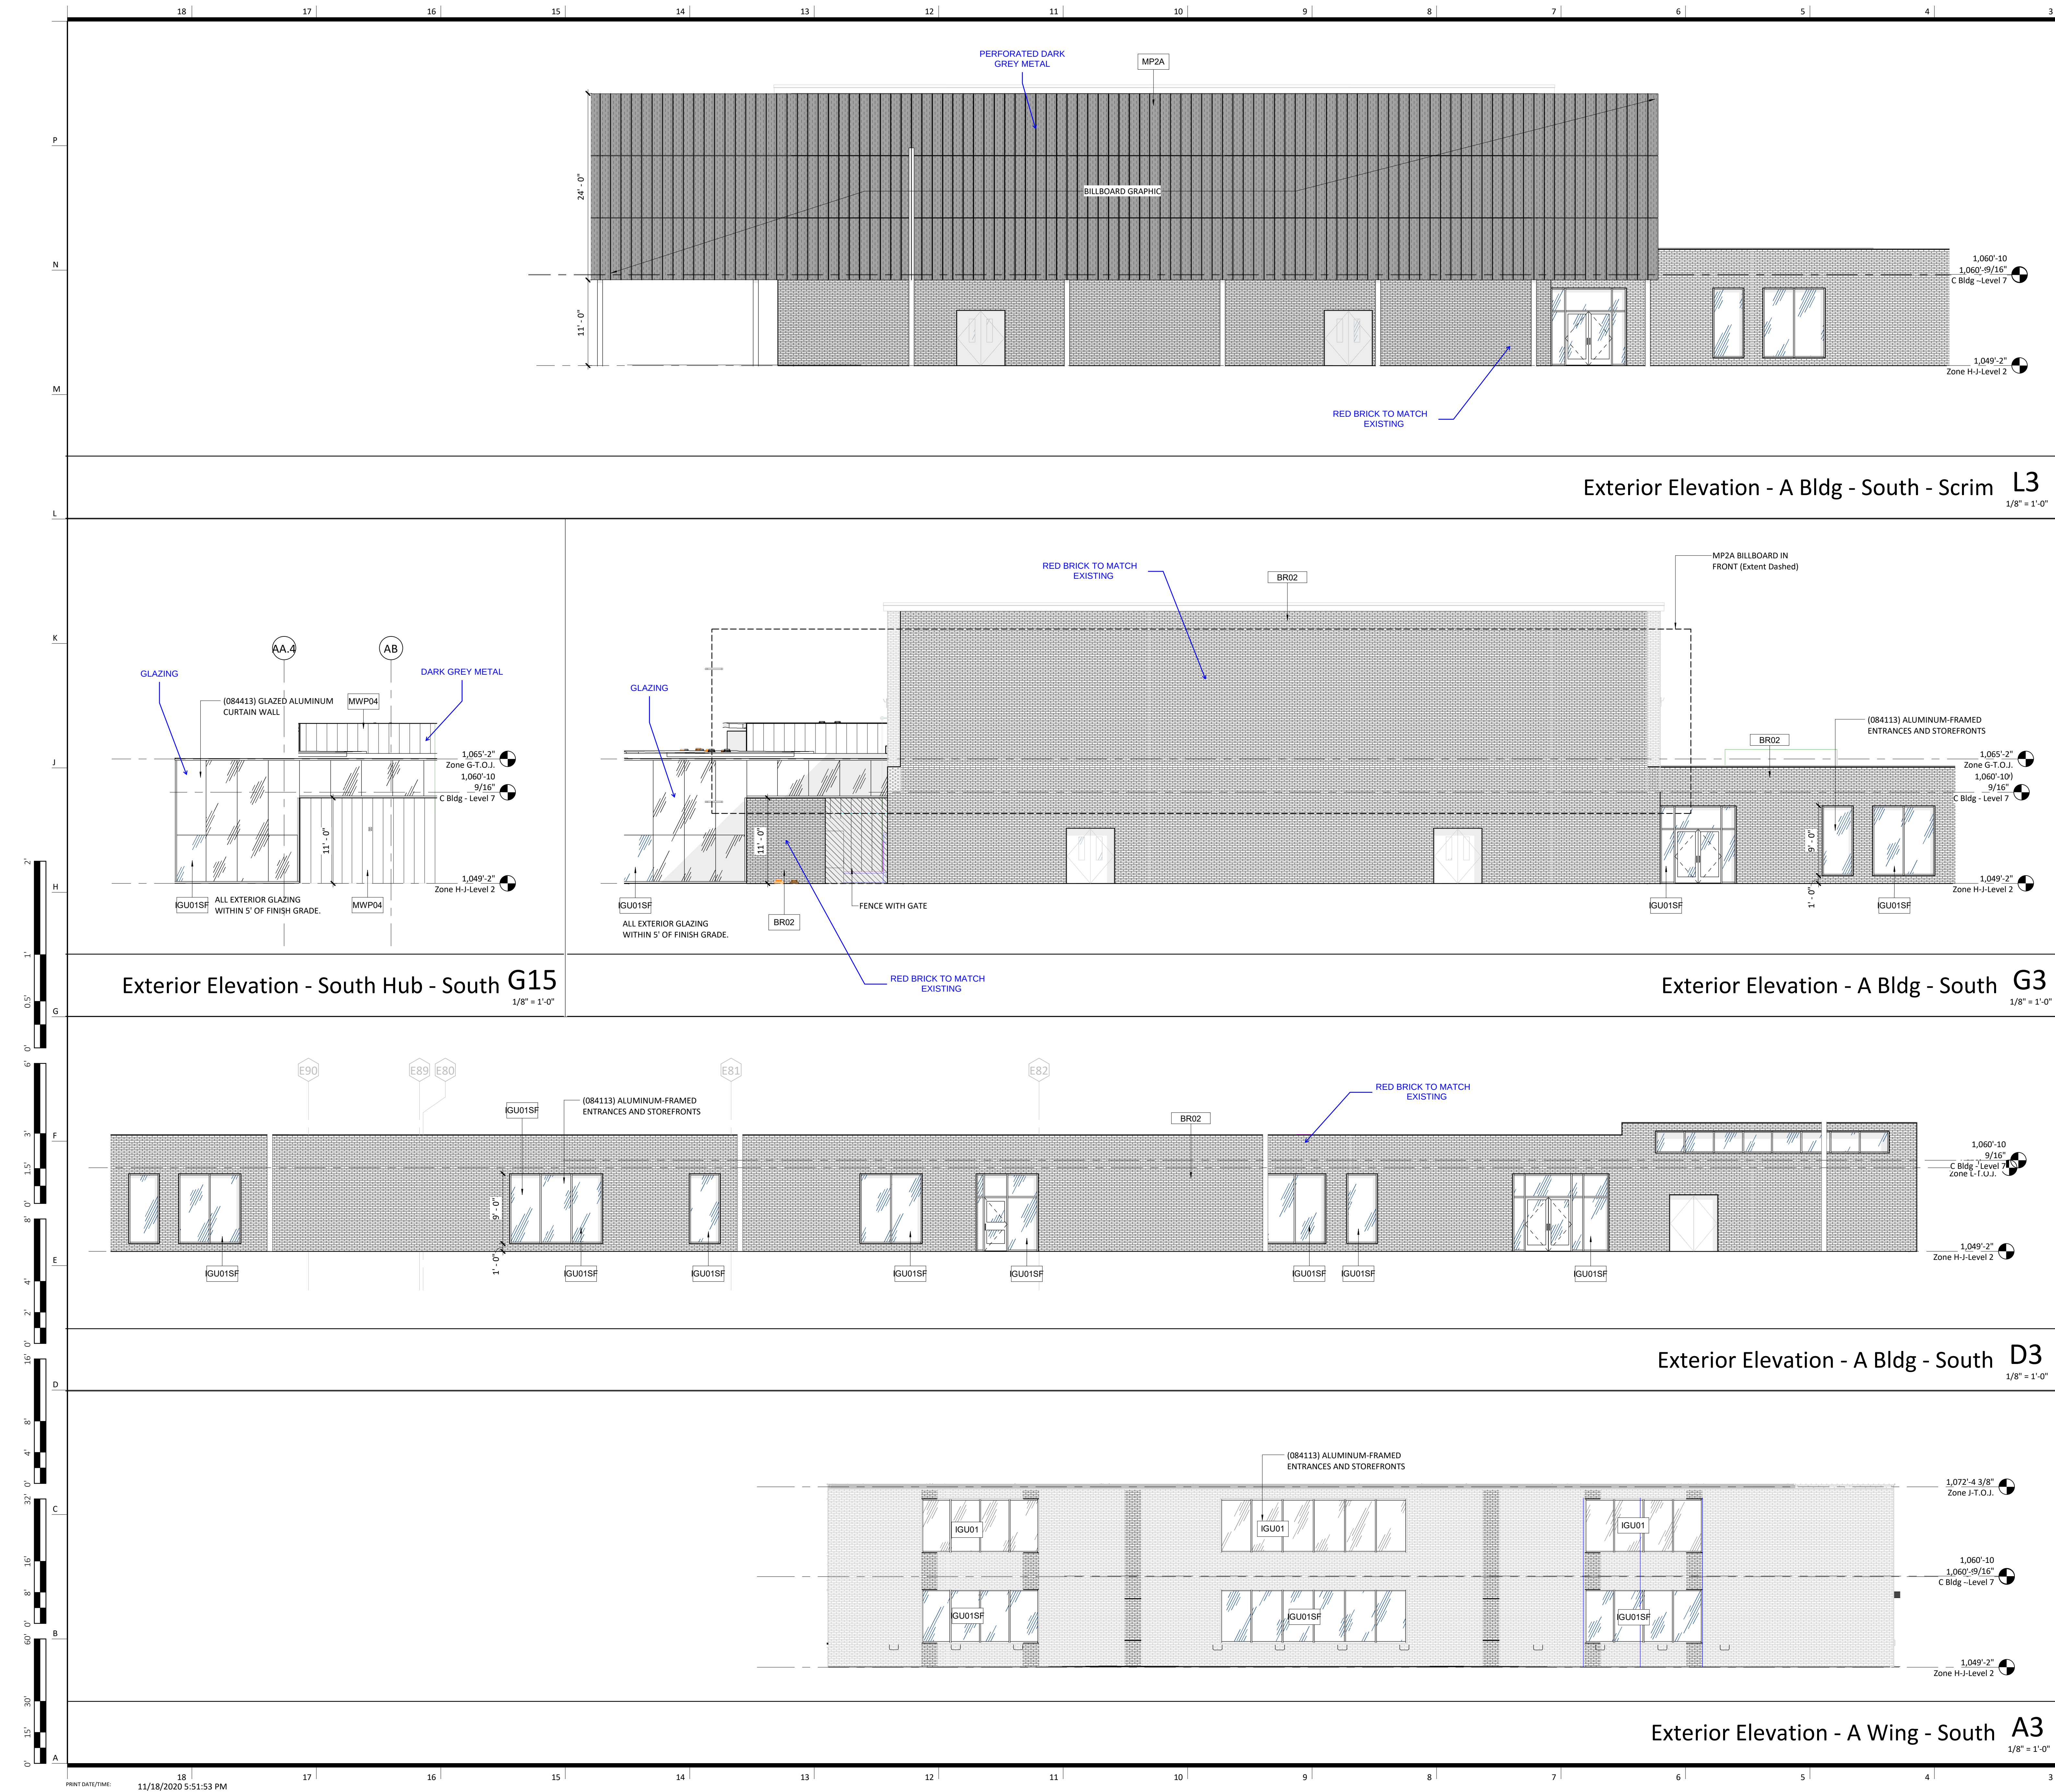


General Notes (Exterior Elevations):

- MATERIALS AND FINISHES INDICATED APPLY TO ALL SIMILAR ELEMENTS
- COORDINATE EXTERIOR LIGHTING FIXTURE TYPES AND LOCATIONS WITH ELECTRICAL DRAWINGS.

Finish Legend - Exterior	
MATERIAL	DESCRIPTION
MP2A	Metal Panel System - Perforated
MP2B	Metal Panel System - Perforated
MWP01	Metal Rainscreen System - Solid
MWP04	Metal Rainscreen System - Generic

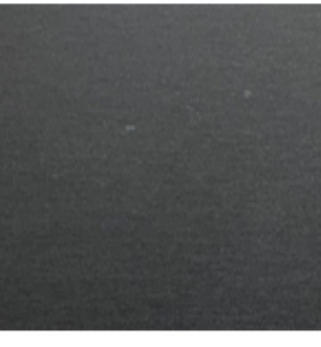

dark grey metal

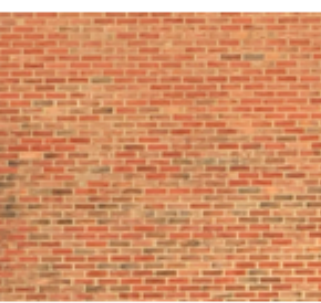

red brick to match existing



glass

Lee's Summit High School

400 SE Blue Pkwy
Lee's Summit, MO 64063

owner:
Lee's Summit R-7 School District
301 NE Tudor Road
Lee's Summit, MO 64086

architect:
Gould Evans
4200 Pennsylvania Avenue
Kansas City, MO 64111
816.931.6655 voice
www.gould-evans.com
structural engineer:
Bob D. Campbell & Company, Inc.
4338 Belleview
Kansas City, MO 64111
816.331.4144

civil engineer:
Kaw Valley Engineering
14700 West 134th Terrace
Lenexa, KS 66215
913.485.0318

MEPTJ/Code:
Henderson Engineers
8345 Lenexa Drive, Suite 300
Lenexa, KS 66214
816.742.5000

UNLESS A PROFESSIONAL SEAL WITH SIGNATURE AND DATE IS AFFIXED, THIS DOCUMENT IS PRELIMINARY AND IS NOT INTENDED FOR CONSTRUCTION, RECORDING PURPOSES OR REPRESENTATION.



Architectural Corporation
Missouri License No. - 2018022991
Todd Ault Date: 11/3/2020
Architect License No. A-2005029072

REVISIONS

Number	DESCRIPTION	DATE
--------	-------------	------


PROJECT NO: 0119-0100
DATE: November 3, 2020

Package 2

Exterior Elevations - A Building

A204


FINAL DEVELOPMENT SET

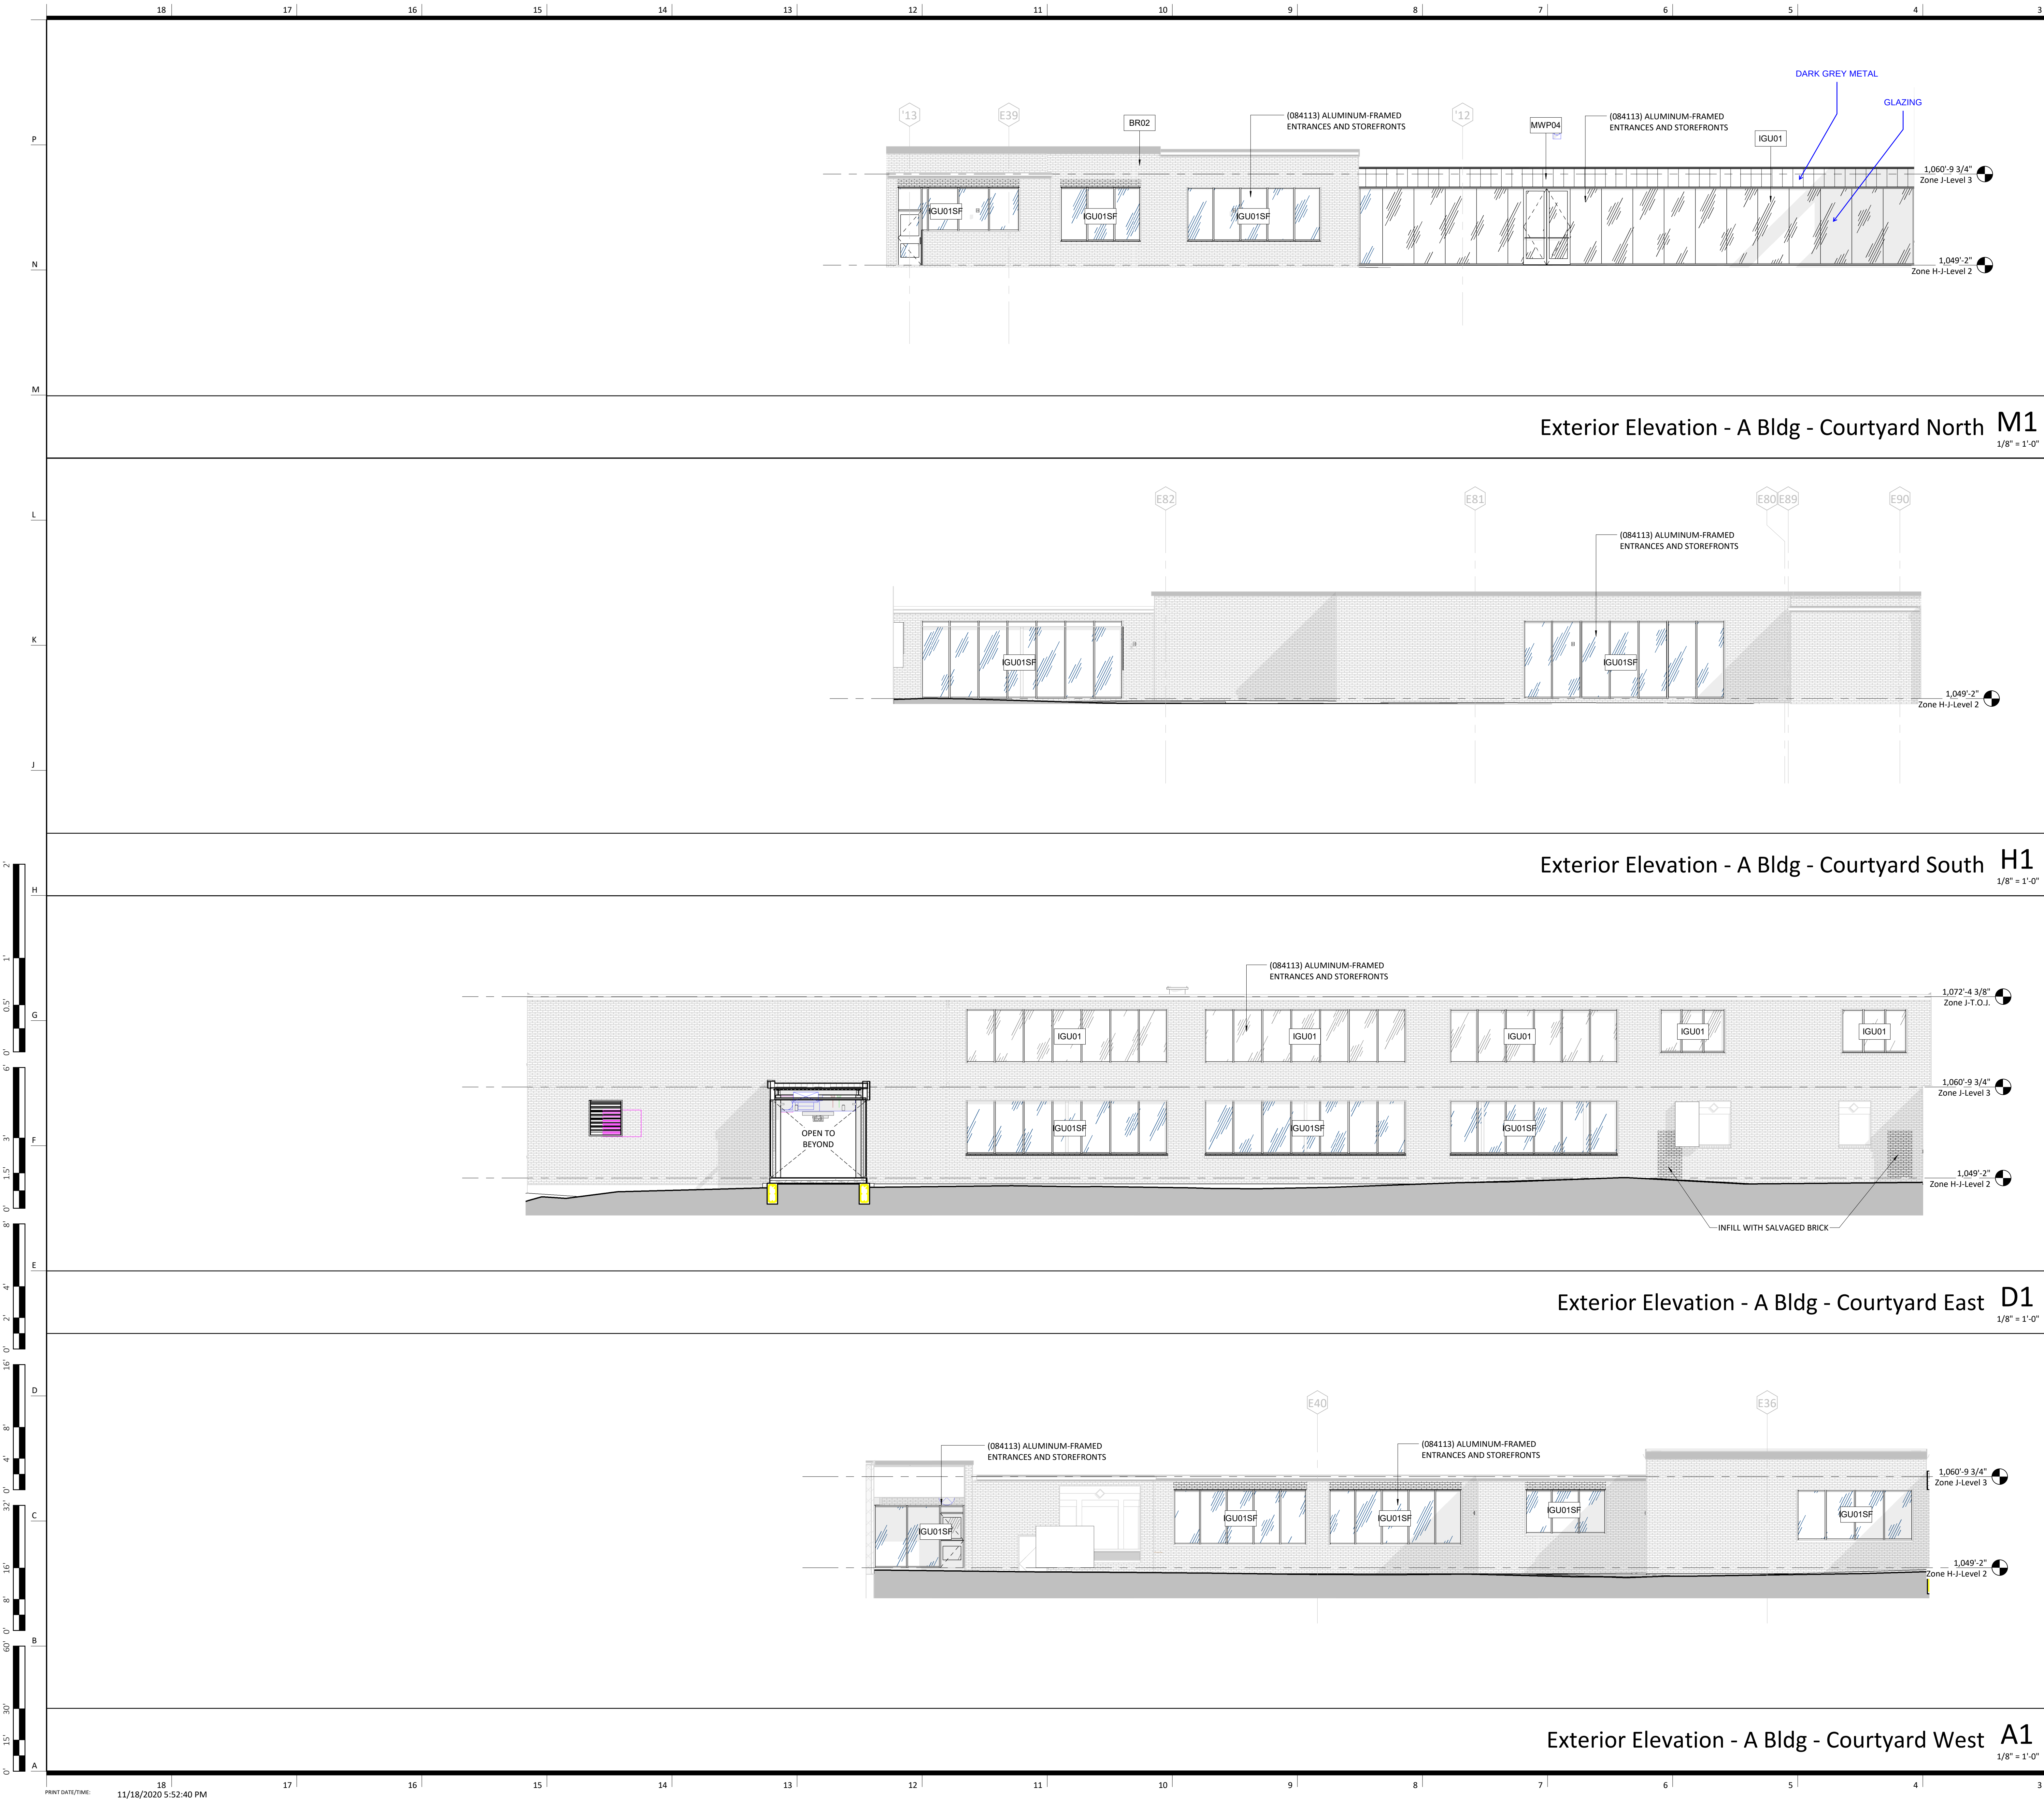


- General Notes (Exterior Elevations):
1. MATERIALS AND FINISHES INDICATED APPLY TO ALL SIMILAR ELEMENTS.
 2. COORDINATE EXTERIOR LIGHTING FIXTURE TYPES AND LOCATIONS WITH ELECTRICAL DRAWINGS.



dark grey metal

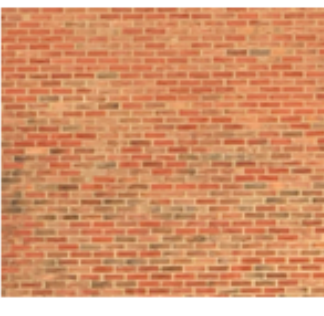

red brick to match existing

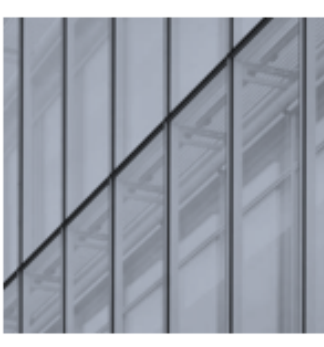

glass

gould evans

kansas city • lawrence • new orleans
phoenix • san francisco

© 2020 Gould Evans, Inc.

Lee's Summit High School

400 SE Blue Pkwy
Lee's Summit, MO 64063

owner:
Lee's Summit R-7 School District
301 NE Tudor Road
Lee's Summit, MO 64086

architect:
Gould Evans
4200 Pennsylvania Avenue
Kansas City, MO 64111
816.931.6655 voice
www.gould-evans.com

structural engineer:
Bob D. Campbell & Company, Inc.
4338 Belleview
Kansas City, MO 64111
816.331.4144

civil engineer:
Kaw Valley Engineering
14700 West 134th Terrace
Lenexa, KS 66215
913.485.0318

MEPT/J Code:
Henderson Engineers
8345 Lenexa Drive, Suite 300
Lenexa, KS 66214
816.742.5000

UNLESS A PROFESSIONAL SEAL WITH SIGNATURE AND DATE IS AFFIXED, THIS DOCUMENT IS PRELIMINARY AND IS NOT INTENDED FOR CONSTRUCTION, RECORDING PURPOSES OR REPLENISHMENT.



Architectural Corporation
Missouri License No. - 2018022991
Todd Ault Date: 11/3/2020
Architect License No. A-2005029072

REVISIONS

Number	DESCRIPTION	DATE
--------	-------------	------

PROJECT NO: 0119-0100
DATE: November 3, 2020

Package 2

Exterior Elevations - A Building

A205

FINAL DEVELOPMENT SET

Lee's Summit High School

400 SE Blue Pkwy
Lee's Summit, MO 64063

owner:
Lee's Summit R-7 School District
301 NE Tudor Road
Lee's Summit, MO 64086

architect:
Gould Evans
4200 Pennsylvania Avenue
Kansas City, MO 64111
816.931.6655 voice
www.gouldevans.com


structural engineer:
Bob D. Campbell & Company, Inc.
4338 Belleview
Kansas City, MO 64111
816.331.4144

civil engineer:
Kaw Valley Engineering
14700 West 134th Terrace
Lenexa, KS 66215
913.485.0318

MEP/TJ Code:
Henderson Engineers
8345 Lenexa Drive, Suite 300
Lenexa, KS 66214
816.742.5000




dark grey metal

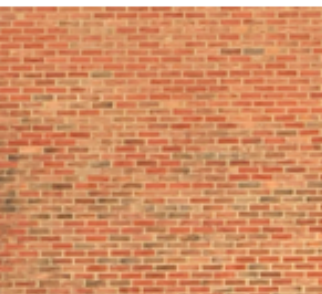

red brick to match existing



glass

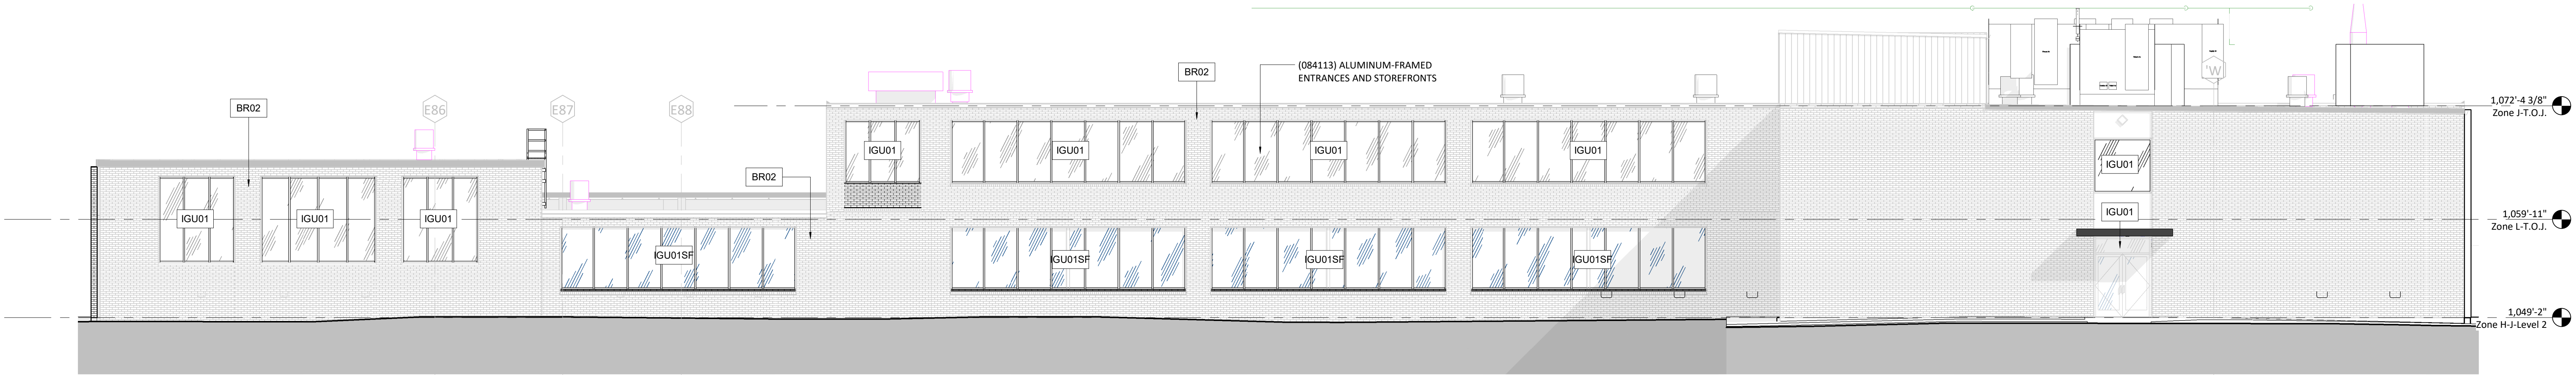

Exterior Elevation - A Wing - East E1

1/8" = 1'-0"



Exterior Elevation - A Wing - North A1

1/8" = 1'-0"

UNLESS A PROFESSIONAL SEAL WITH SIGNATURE AND DATE IS AFFIXED, THIS DOCUMENT IS PRELIMINARY AND IS NOT INTENDED FOR CONSTRUCTION, RECORDING PURPOSES OR BIDDING.



Architectural Corporation
Missouri License No. - 2018022991
Todd Ault Date: 11/3/2020
Architect License No. A-2005029072

REVISIONS

Number	DESCRIPTION	DATE
--------	-------------	------


PROJECT NO: 0119-0100
DATE: November 3, 2020

Package 2

Exterior Elevations - A Building

A206

FINAL DEVELOPMENT SET

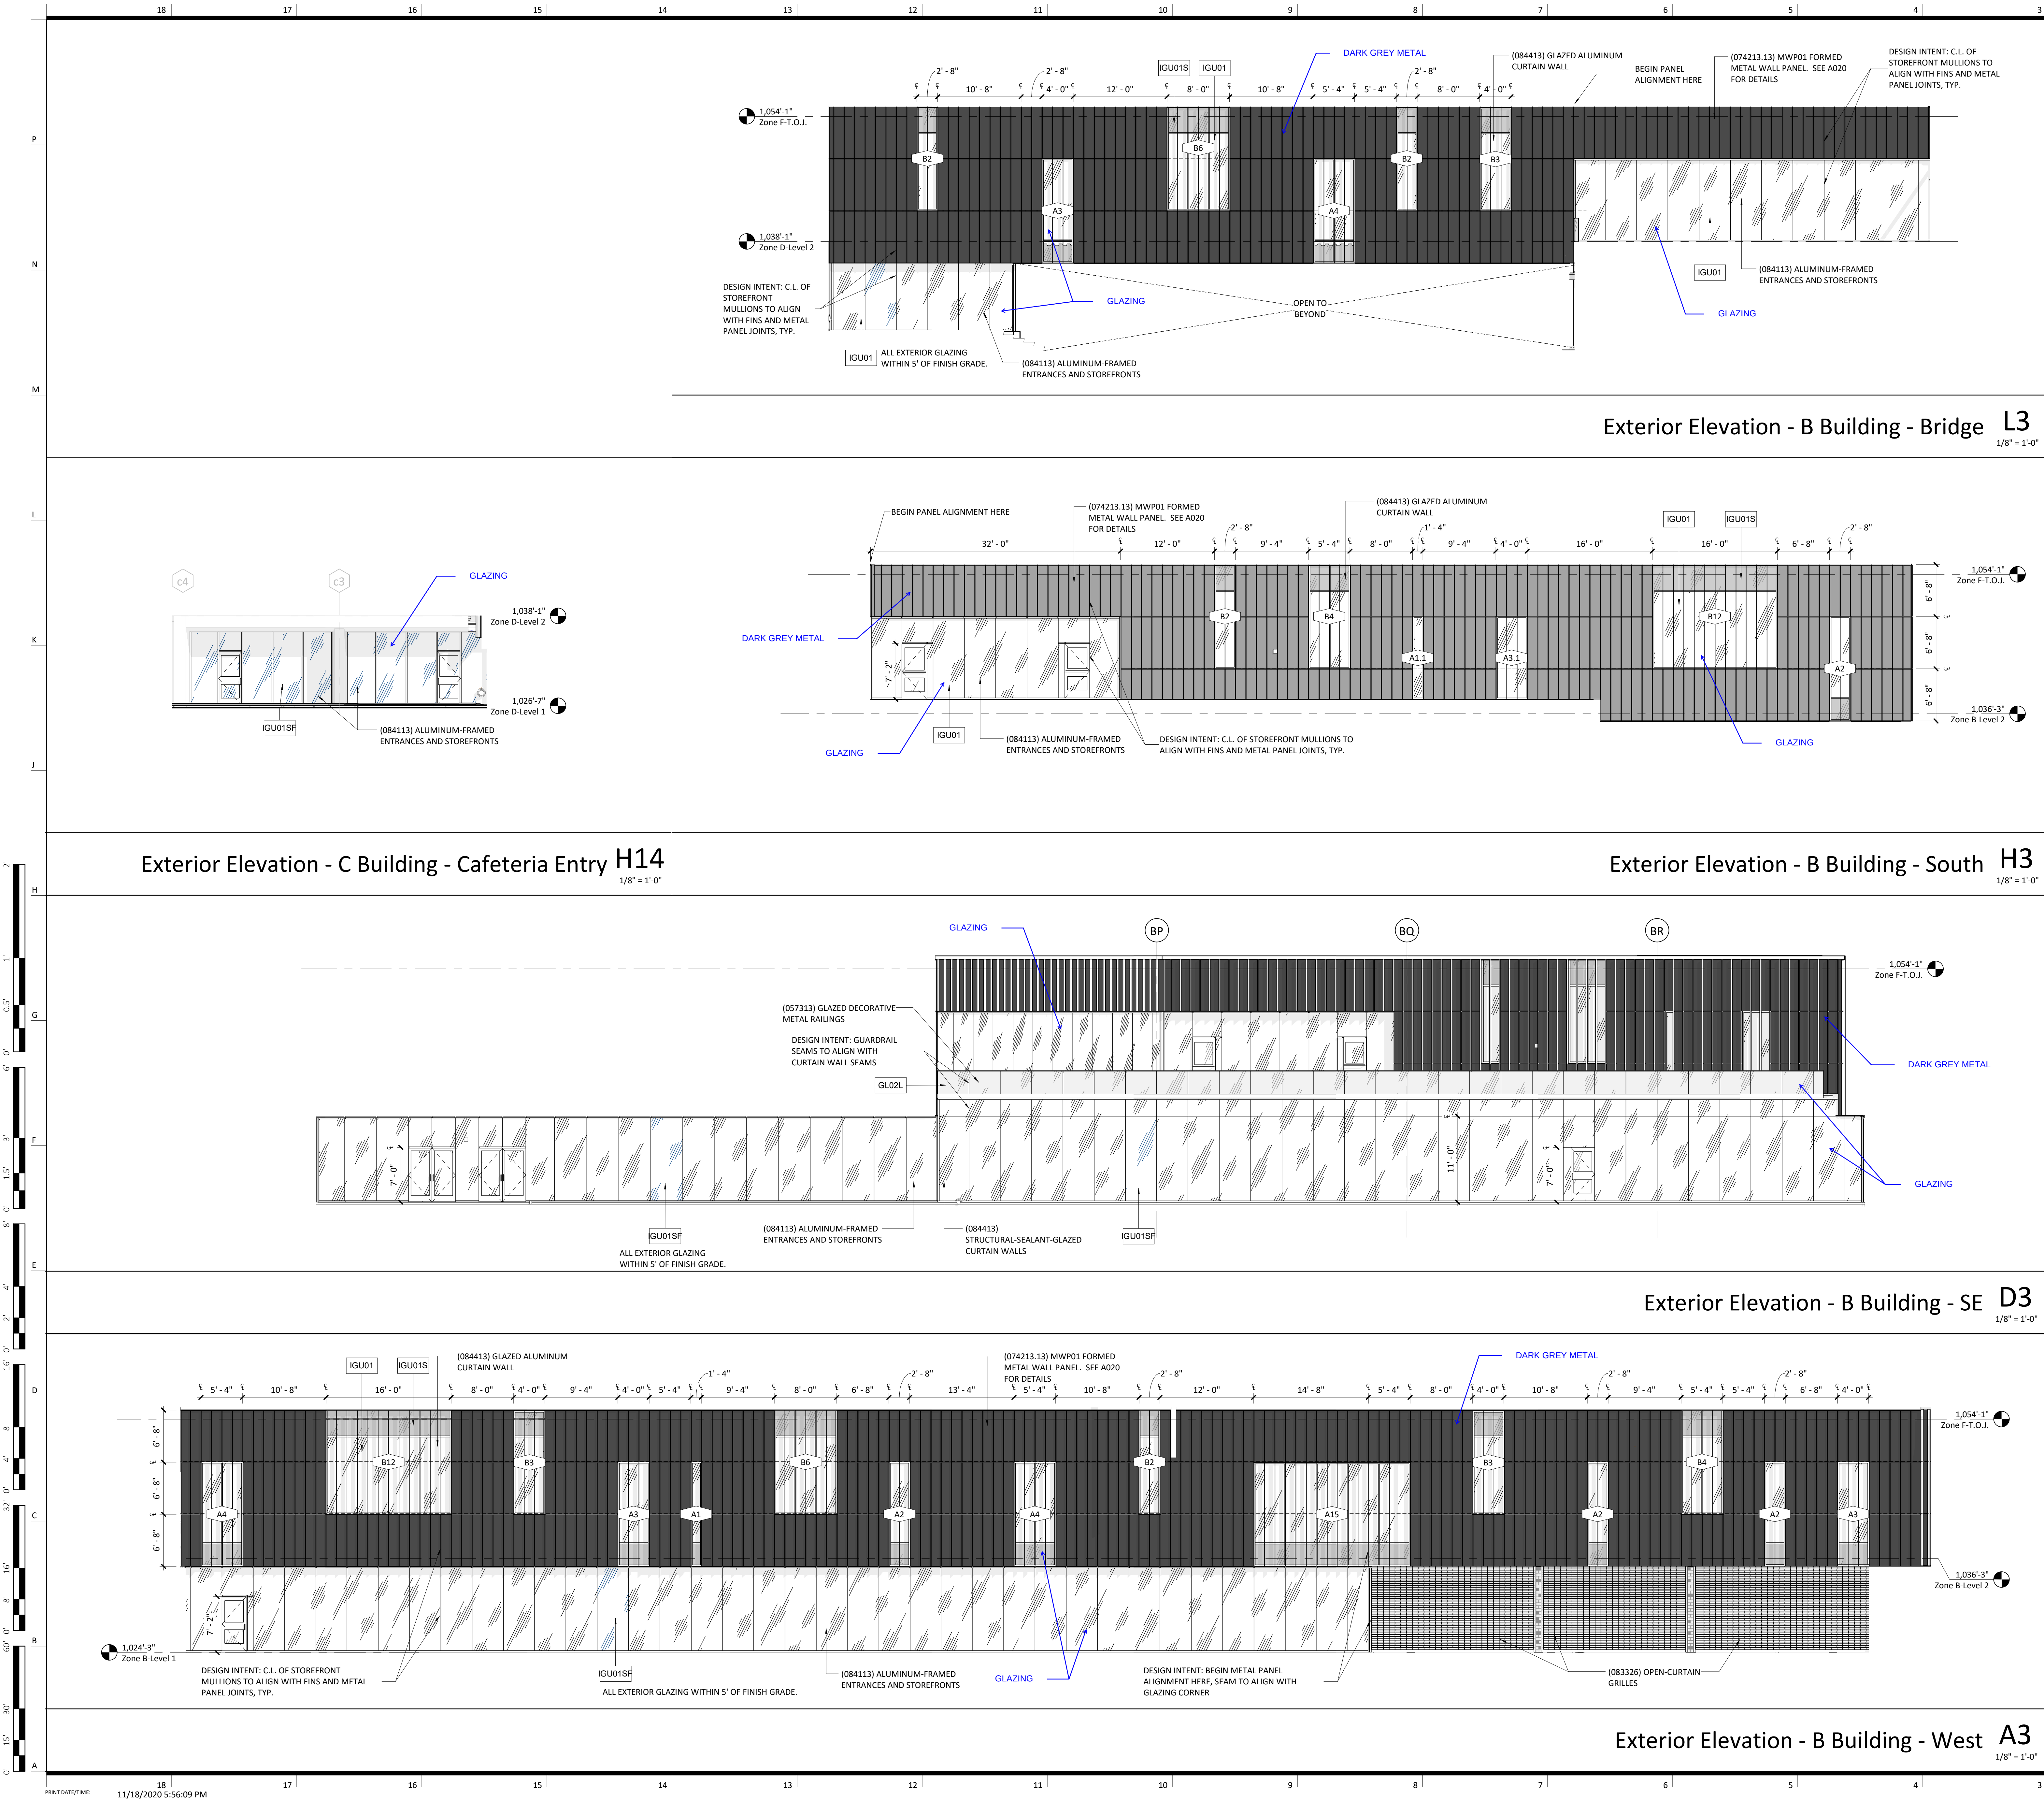


General Notes (Exterior Elevations):

1. MATERIALS AND FINISHES INDICATED APPLY TO ALL SIMILAR ELEMENTS
2. COORDINATE EXTERIOR LIGHTING FIXTURE TYPES AND LOCATIONS WITH ELECTRICAL DRAWINGS.


Finish Legend - Exterior	
MATERIAL	DESCRIPTION
MP2A	Metal Panel System - Perforated
MP2B	Metal Panel System - Perforated
MWP01	Metal Rainscreen System - Solid
MWP04	Metal Rainscreen System - Generic



dark grey metal

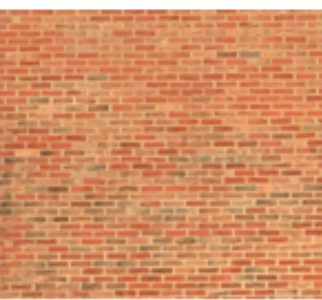

red brick to match existing

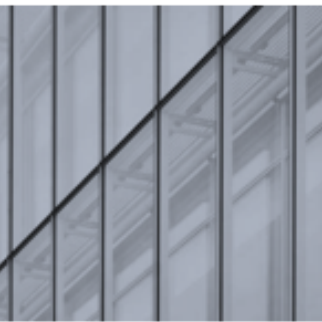

glass

Lee's Summit High School

400 SE Blue Pkwy
Lee's Summit, MO 64063

owner:
Lee's Summit R-7 School District
301 NE Tudor Road
Lee's Summit, MO 64086

architect:
Gould Evans
4200 Pennsylvania Avenue
Kansas City, MO 64111
816.931.6655 voice
www.gould-evans.com

structural engineer:
Bob D. Campbell & Company, Inc.
4338 Bellevue
Kansas City, MO 64111
816.331.4144

civil engineer:
Kaw Valley Engineering
14700 West 134th Terrace
Lenexa, KS 66215
913.485.0318

MEPT/Coder:
Henderson Engineers
8345 Lenexa Drive, Suite 300
Lenexa, KS 66214
816.742.5000

UNLESS A PROFESSIONAL SEAL WITH SIGNATURE AND DATE IS AFFIXED, THIS DOCUMENT IS PRELIMINARY AND IS NOT INTENDED FOR CONSTRUCTION, RECORDING PURPOSES OR REPRISANTATION



Architectural Corporation
Missouri License No. - 2018022991
Todd Ault Date: 11/3/2020
Architect License No. A-2005029072

REVISIONS

Number	DESCRIPTION	DATE
--------	-------------	------


PROJECT NO: 0119-0100
DATE: November 3, 2020

Package 2

Exterior Elevations - B Building

A207

FINAL DEVELOPMENT SET

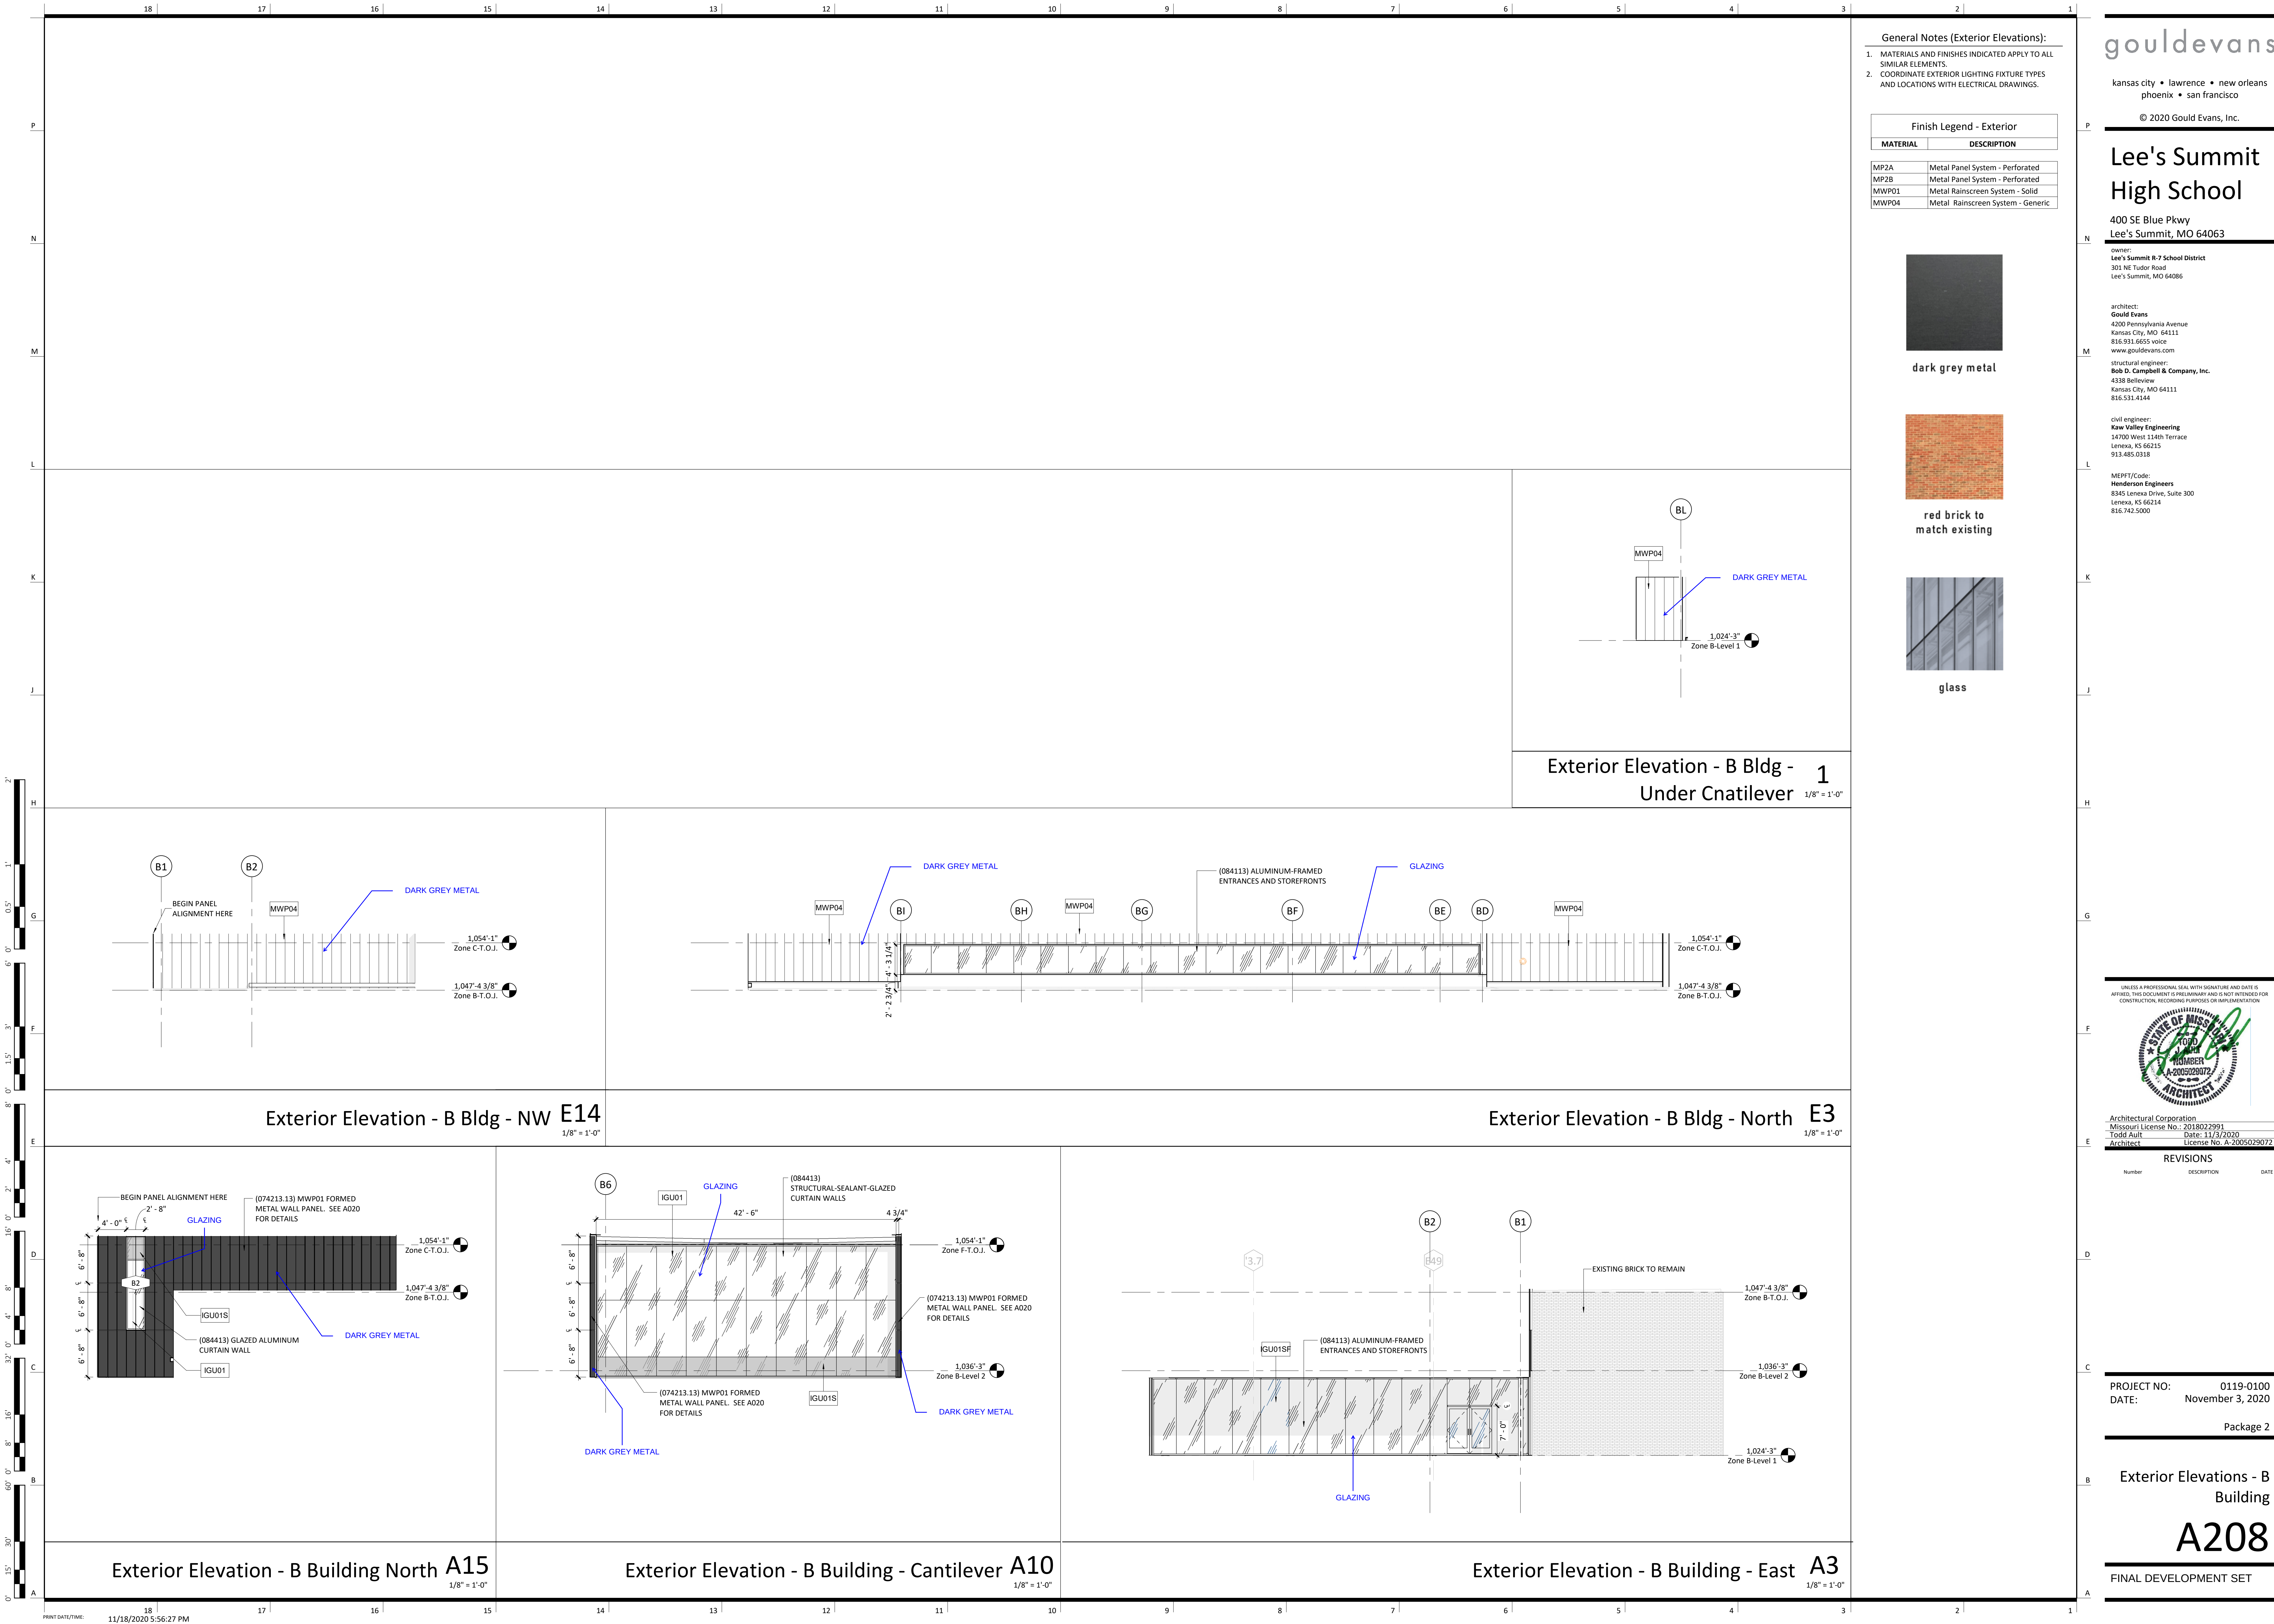

Lee's Summit High School

400 SE Blue Pkwy
Lee's Summit, MO 64063

owner:
Lee's Summit R-7 School District
301 NE Tudor Road
Lee's Summit, MO 64086


architect:
Gould Evans
4200 Pennsylvania Avenue
Kansas City, MO 64111
816.931.6655 voice
www.gould-evans.com

structural engineer:
Bob D. Campbell & Company, Inc.
4338 Bellevue
Kansas City, MO 64111
816.331.4144

civil engineer:
Kaw Valley Engineering
14700 West 134th Terrace
Lenexa, KS 66215
913.485.0318

MEPT/JC code:
Henderson Engineers
8345 Lenexa Drive, Suite 300
Lenexa, KS 66214
816.742.5000

UNLESS A PROFESSIONAL SEAL WITH SIGNATURE AND DATE IS AFFIXED, THIS DOCUMENT IS PRELIMINARY AND IS NOT INTENDED FOR CONSTRUCTION, RECORDING PURPOSES OR REPLICATION.

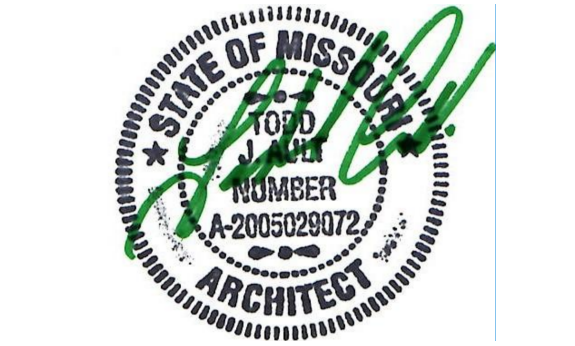

Architectural Corporation
Missouri License No.: 2018022991
Todd Ault Date: 11/3/2020
Architect License No. A-2005029072

REVISIONS

Number	DESCRIPTION	DATE
--------	-------------	------


PROJECT NO: 0119-0100
DATE: November 3, 2020

Package 2

Exterior Elevations - B
Building

A208


FINAL DEVELOPMENT SET

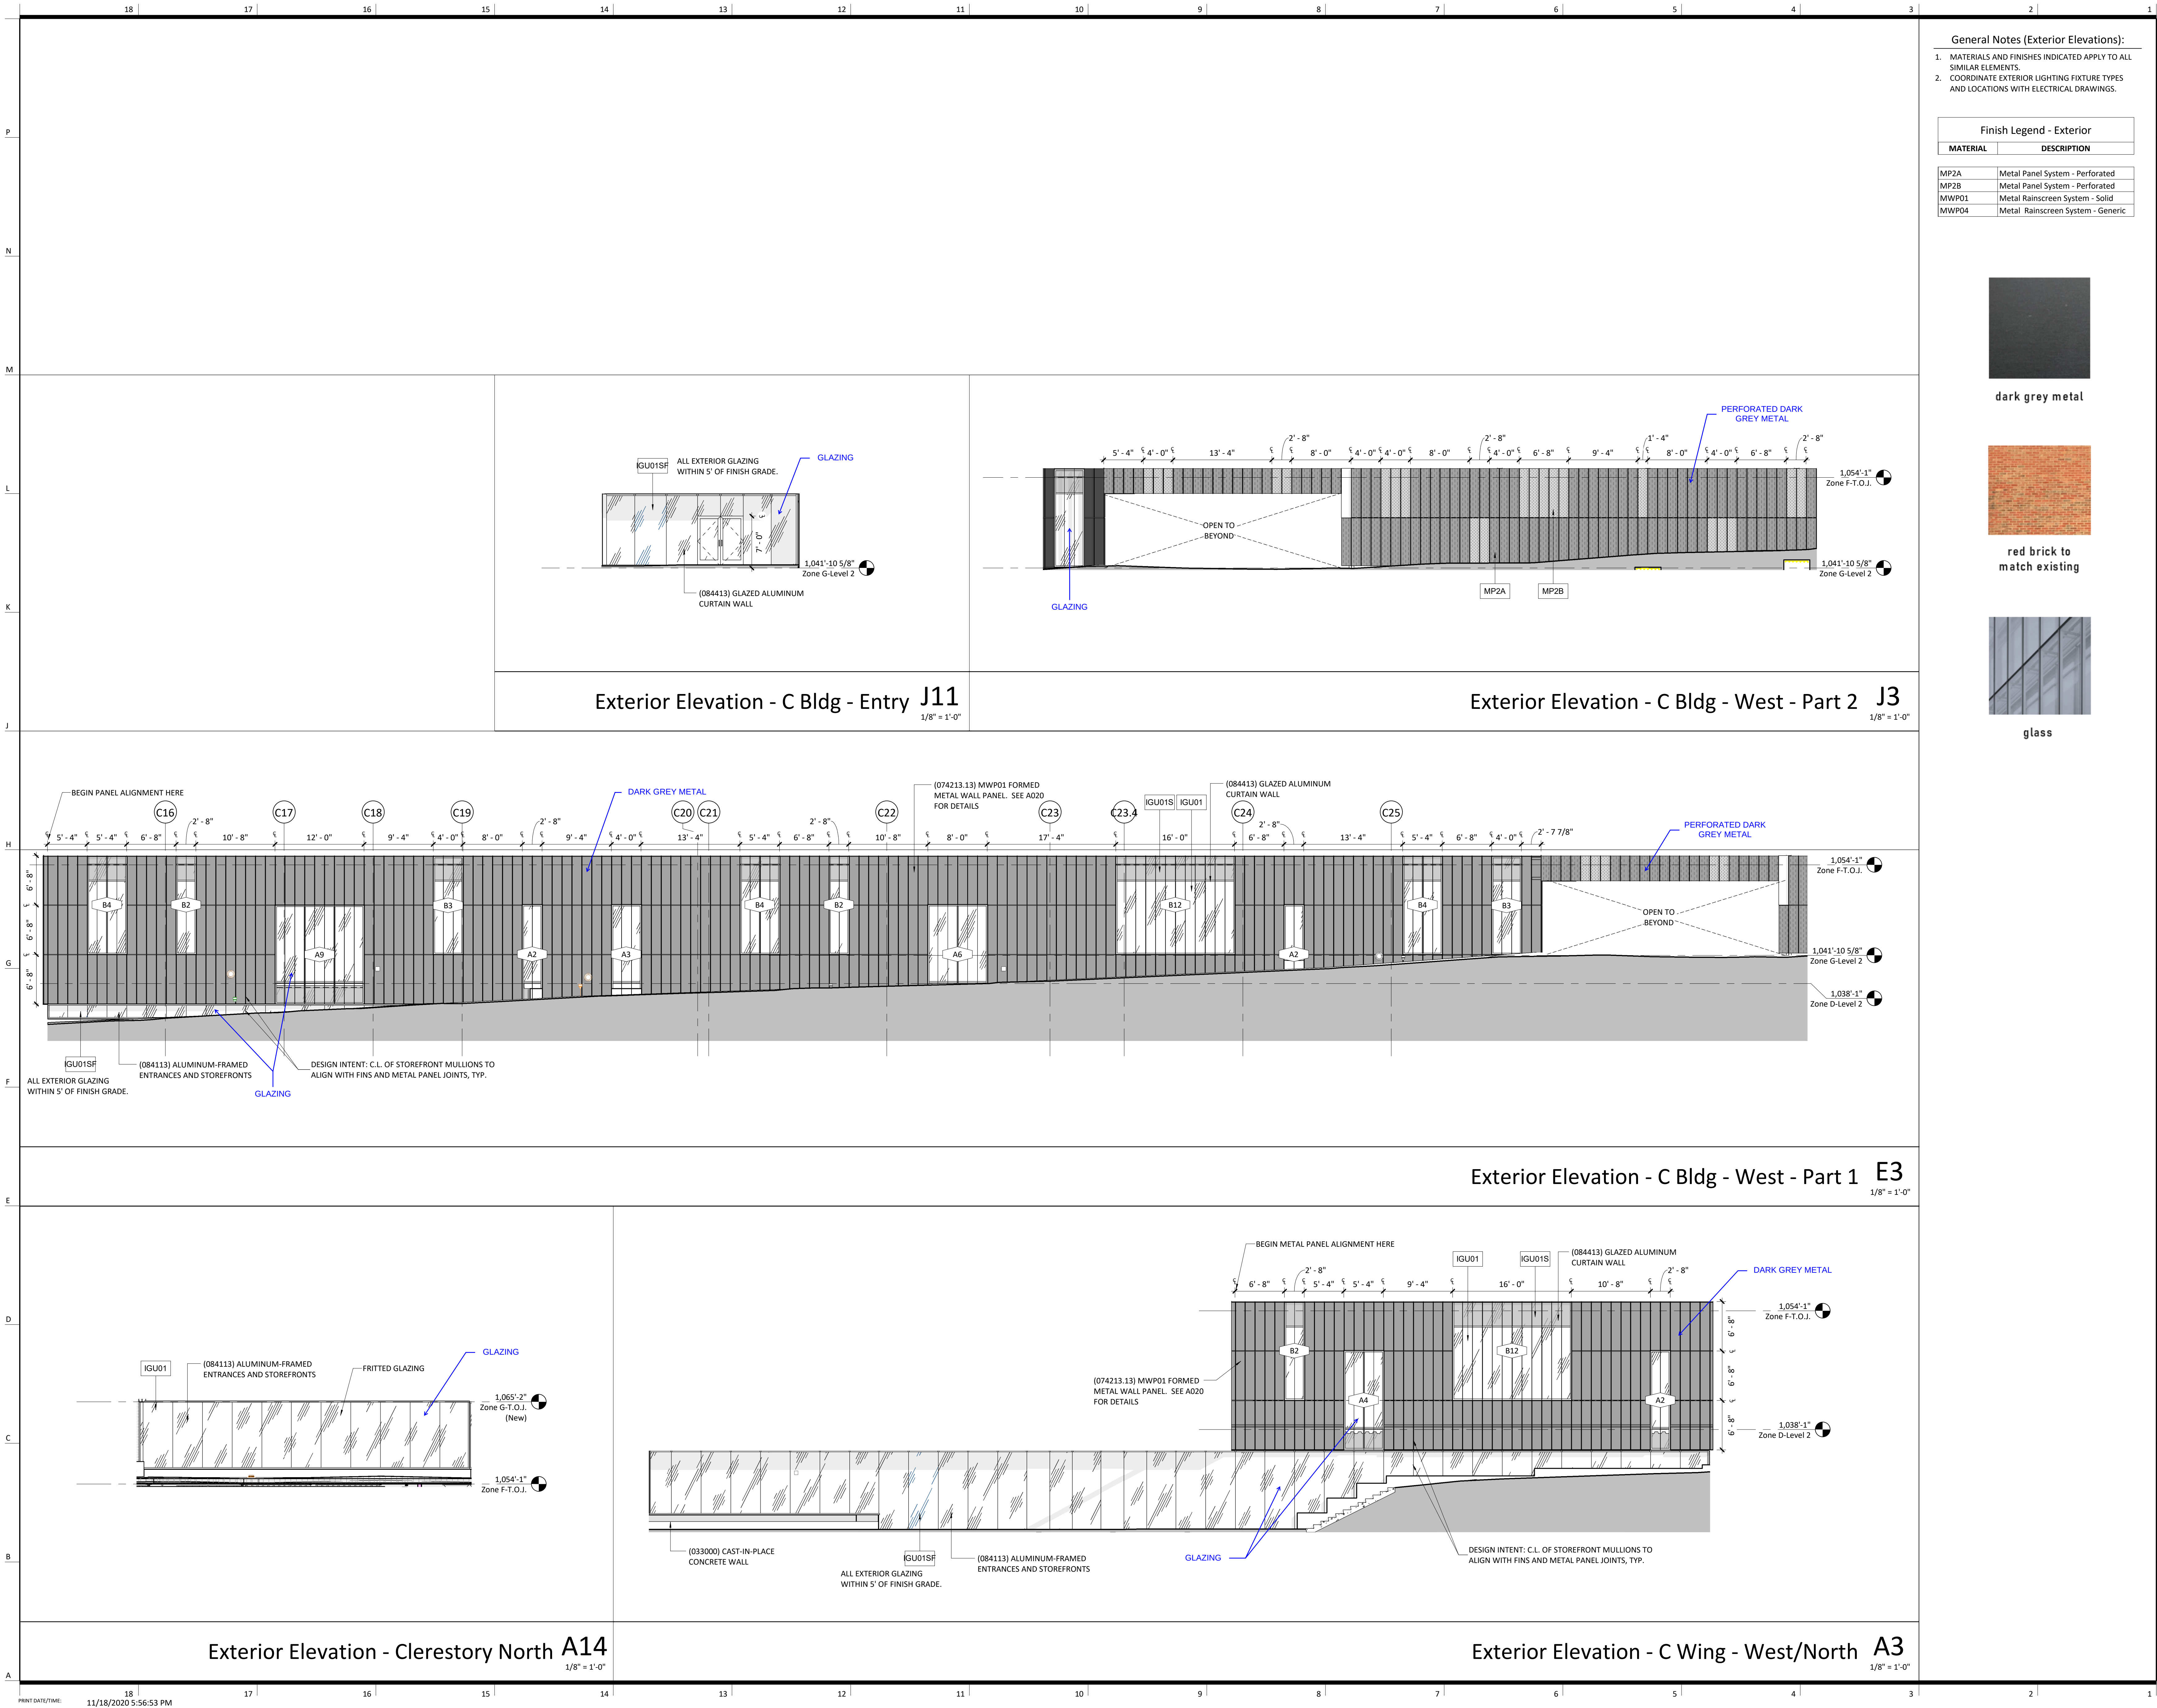


General Notes (Exterior Elevations):

- MATERIALS AND FINISHES INDICATED APPLY TO ALL SIMILAR ELEMENTS
- COORDINATE EXTERIOR LIGHTING FIXTURE TYPES AND LOCATIONS WITH ELECTRICAL DRAWINGS.


Finish Legend - Exterior	
MATERIAL	DESCRIPTION
MP2A	Metal Panel System - Perforated
MP2B	Metal Panel System - Perforated
MWP01	Metal Rainscreen System - Solid
MWP04	Metal Rainscreen System - Generic

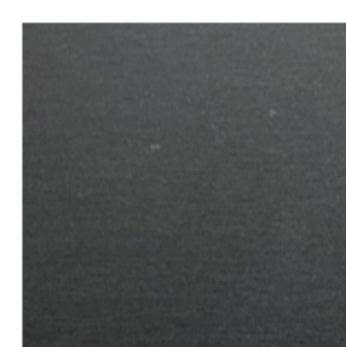

dark grey metal

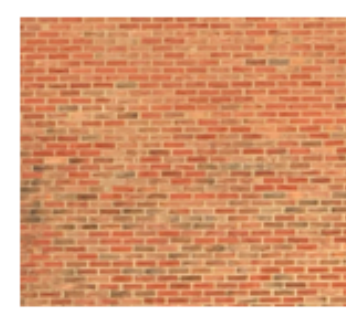

red brick to match existing

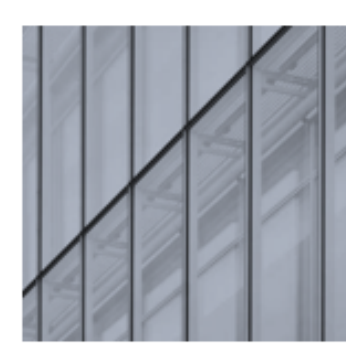

glass

gould evans

kansas city • lawrence • new orleans
phoenix • san francisco

© 2020 Gould Evans, Inc.

Lee's Summit High School

400 SE Blue Pkwy
Lee's Summit, MO 64063

owner:
Lee's Summit R-7 School District
301 NE Tudor Road
Lee's Summit, MO 64086

architect:
Gould Evans
4200 Pennsylvania Avenue
Kansas City, MO 64111
816.931.6655 voice
www.gould-evans.com

structural engineer:
Bob D. Campbell & Company, Inc.
4338 Bellevue
Kansas City, MO 64111
816.331.4144

civil engineer:
Kaw Valley Engineering
14700 West 114th Terrace
Lenexa, KS 66215
913.485.0318

MEP/T/Code:
Henderson Engineers
8345 Lenexa Drive, Suite 300
Lenexa, KS 66214
816.742.5000

UNLESS A PROFESSIONAL SEAL WITH SIGNATURE AND DATE IS AFFORDED, THIS DOCUMENT IS PRELIMINARY AND IS NOT INTENDED FOR CONSTRUCTION, RECORDING PURPOSES OR REPLICATION.

Architectural Corporation
Missouri License No.: 2018022991
Todd Ault Date: 11/3/2020
Architect License No. A-2005029072

REVISIONS		
Number	DESCRIPTION	DATE

PROJECT NO: 0119-0100
DATE: November 3, 2020

Package 2

Exterior Elevations - C Building

A209

FINAL DEVELOPMENT SET

