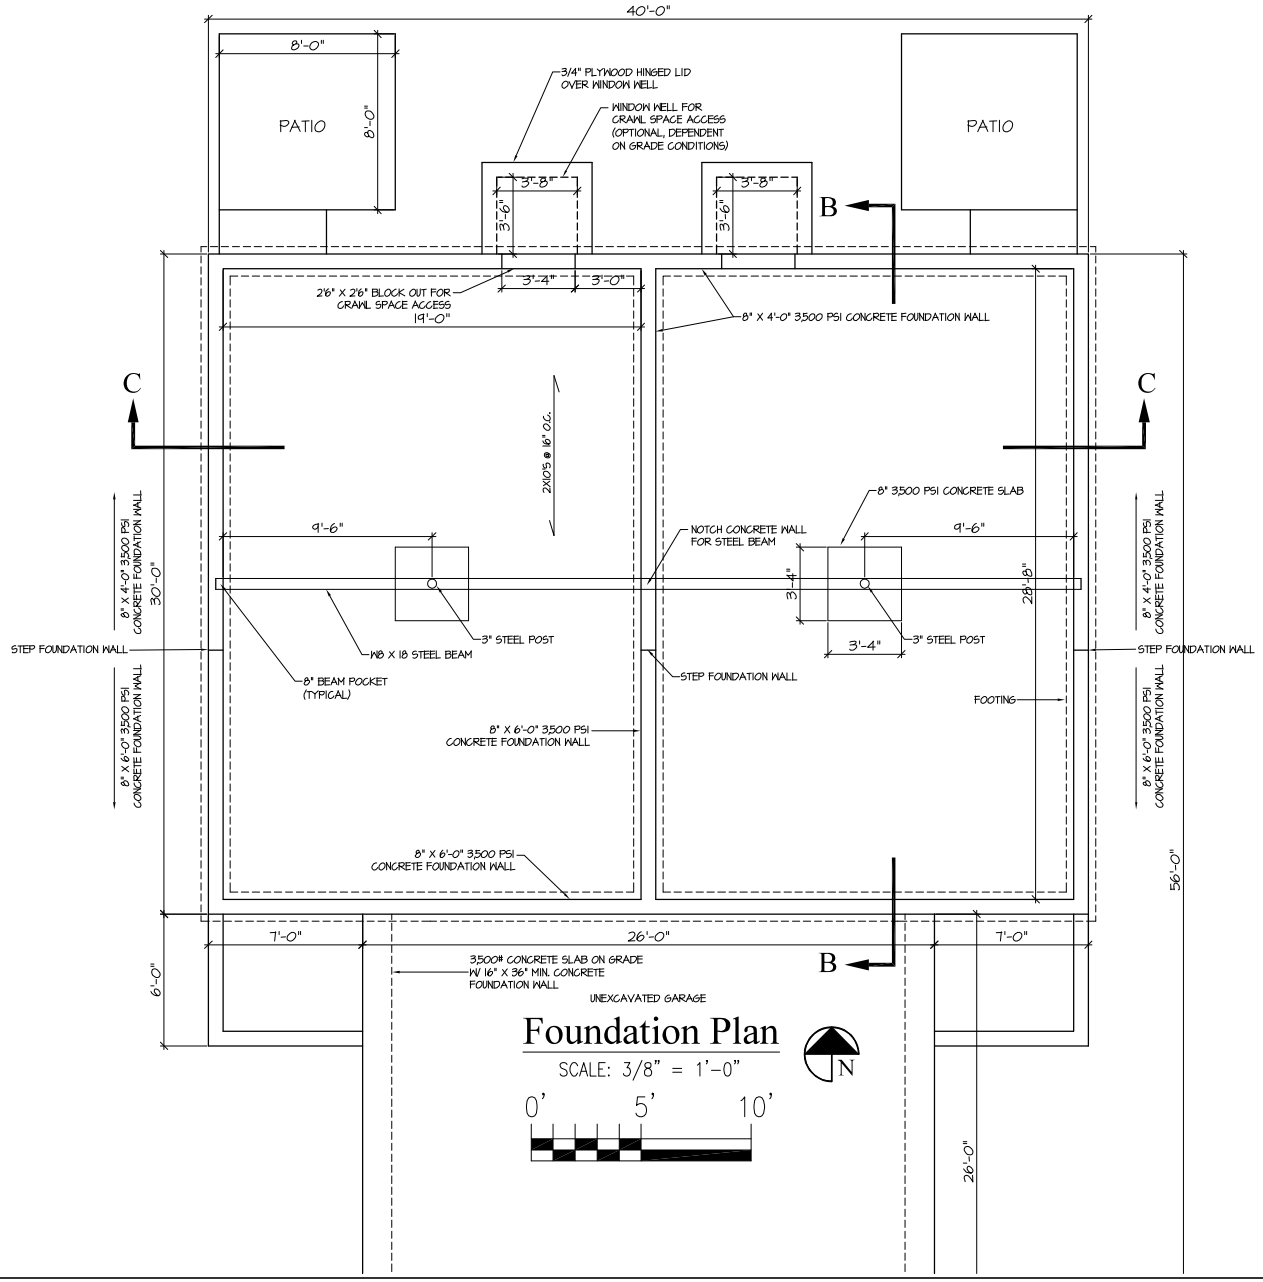

Foundation Plan

SCALE: 3/8" = 1'-0"

DRAWN BY: MM
CHECKED BY: JG
DATE ISSUED: 7/11/7
DWG. NAME: 401HL-A3

REVISIONS:

New Duplex Construction

THE GAMBLE CO., INC.
Mo. License Identification Number A-3986
1009 North Cottage, Suite 200
Independence, Missouri 64050
Phone: (816) 252-7100
Fax: (816) 254-3468

PROJ. NO:
-

SHEET NO.
A-3