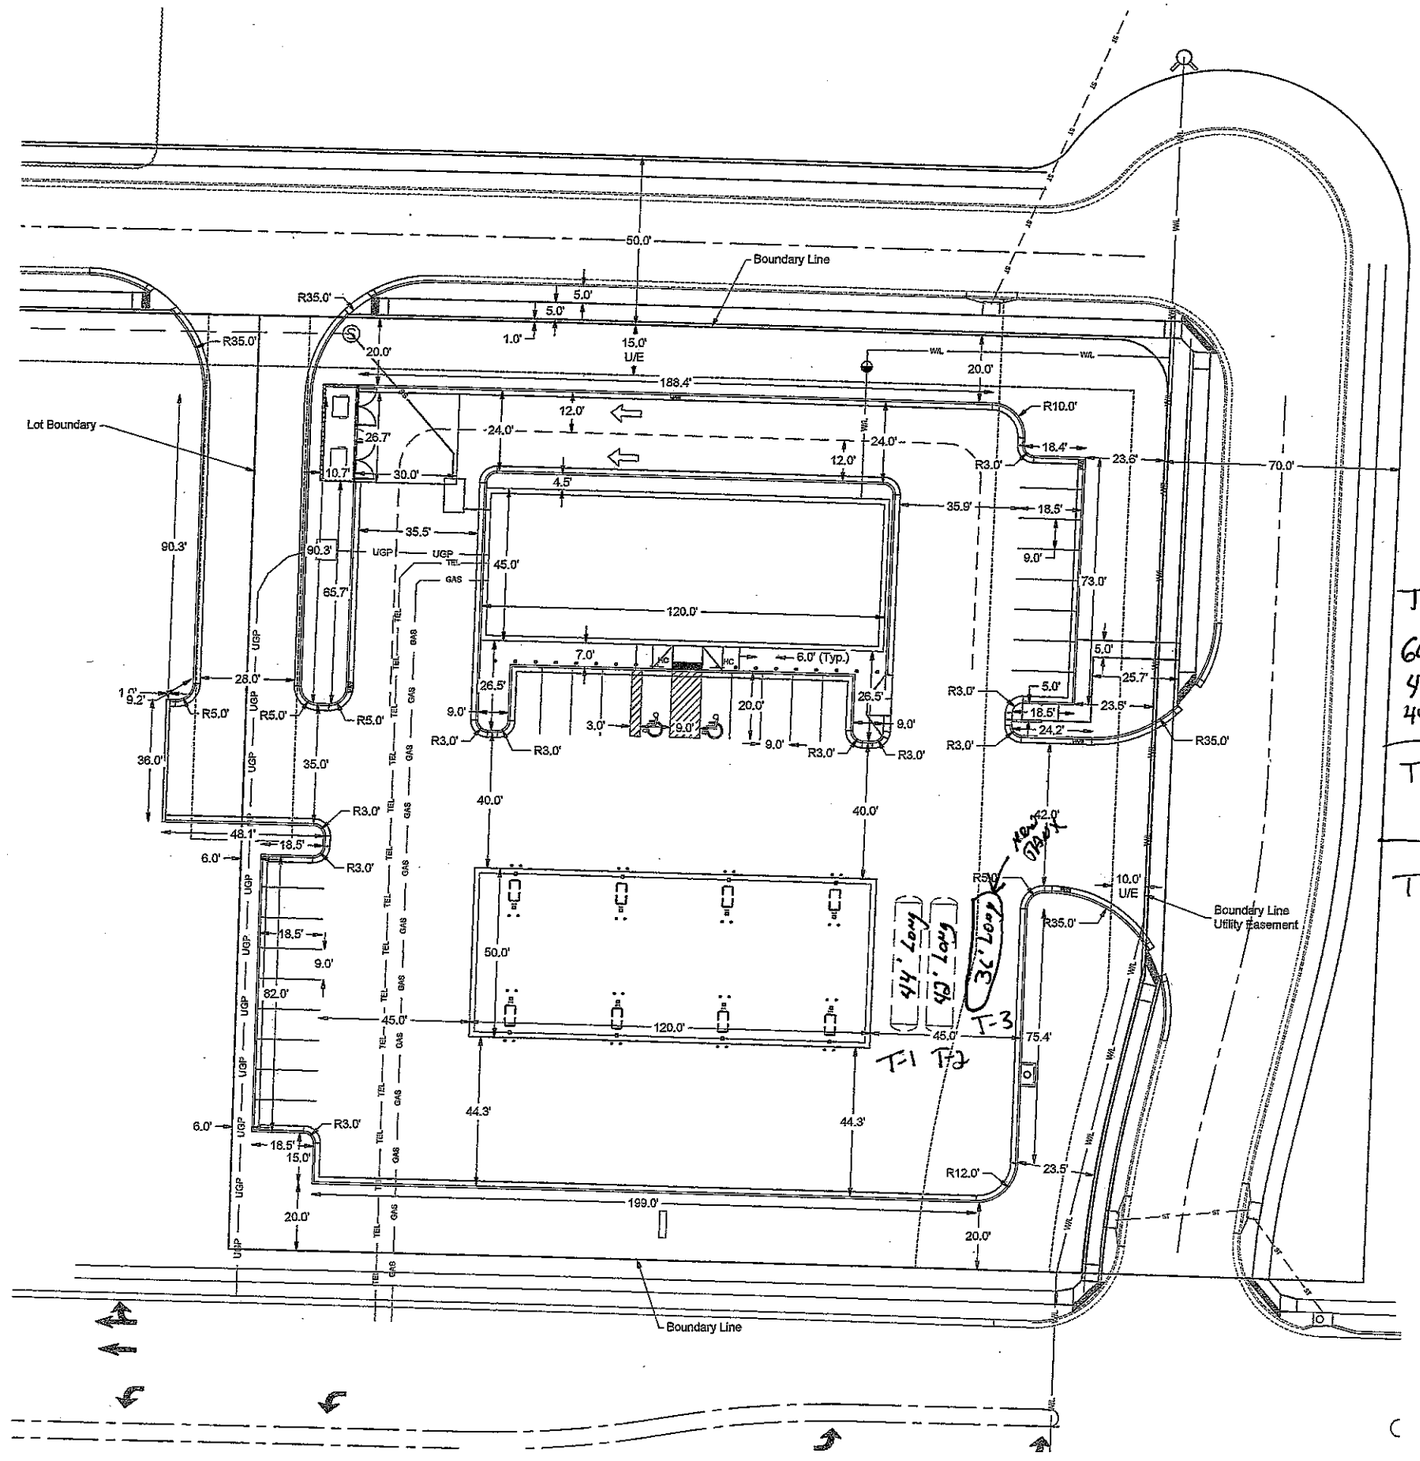

T-1 14K gallon split compartment TANK
6000 gallon Diesel
4000 gallon premium
4000 gallon No Ethanol premium

T-2 15,000 gallon TANK
No lead

T-3 12,000 gallon TANK
E-15

Final Development Plans

22-0133
Heartland Market
Lee's Summit, Jackson County, Missouri

Dimension Plan

NO.	DATE	REVISION

DRAWN BY ALS
CHECKED BY DJB

Renaissance Infrastructure Consulting
400 E 17TH STREET
KANSAS CITY, MISSOURI 64108
816.800.0950
WWW.RIC-CONSULT.COM
MO Certificate of Authority: E-2010035950

STATE OF MISSOURI
AUSTIN M. BURTON
NUMBER
PE-2011015709
04/18/2023
PROFESSIONAL ENGINEER

Sheet
C03

sadmwar
Apr 07, 2023-11:00n
Z:\RIC Design\2022\22-0133\Dwg\Sheets\FDP\22-0133 FDP-GEN-LAY-01.dwg